


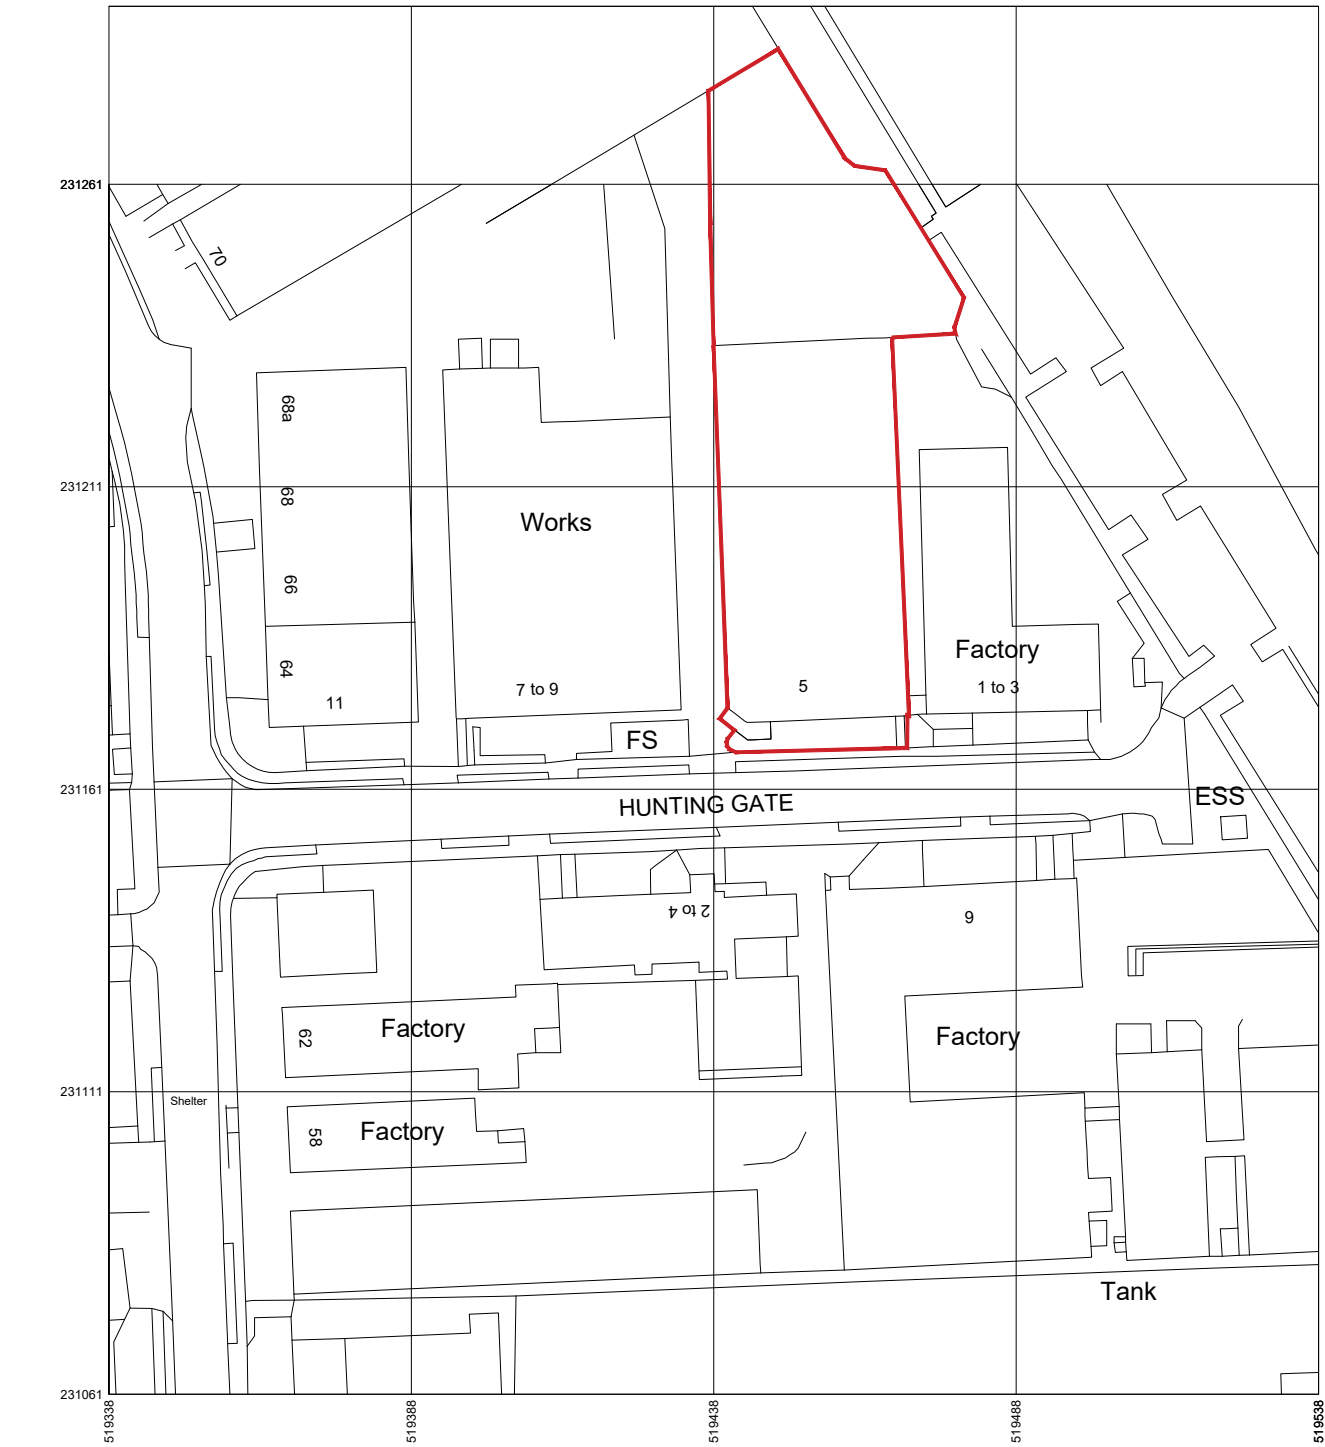

Notes:

All dimensions to be check on site.
Do not scale from this drawing.

Rev:	Date:	Details:	By:	Chk:
------	-------	----------	-----	------

SOFIYA | DESIGNS

Sofiya Designs Ltd.
t: 07910781802
e: sofiya@sofiyadesigns.co.uk

CONCEPT DESIGN

Client / Location:
Padel Zone
5 Hunting Gate, SG4 0TG

Drawing:
Location plan

Scale: 1:1250@A3	Date: 01/03/2025	Drawn: SB	Check: --
Job No: SD01125	Dwg No: 1003	Rev: A	

Do not scale. Work to figured dimensions only which should be verified on site.