SG5 3SL Extension Plan

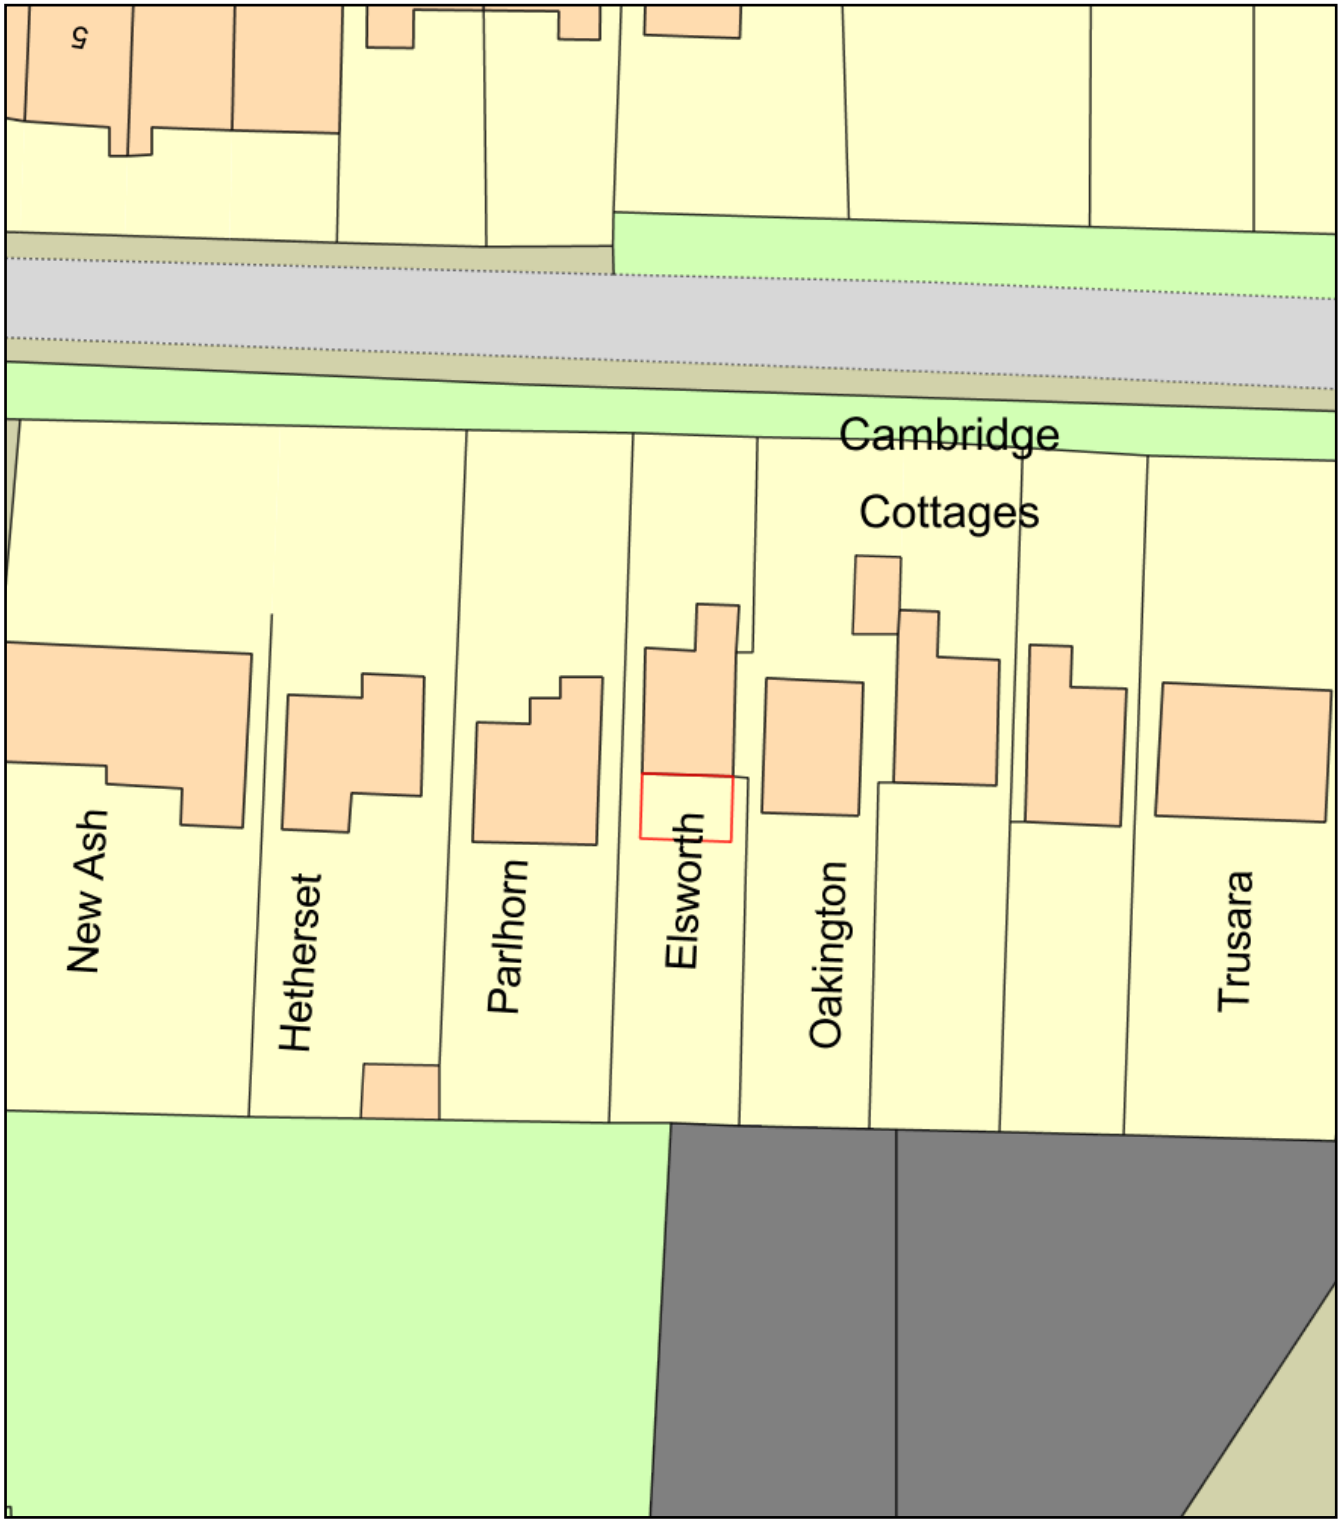

0 20
Metres

N

ReQuestaPlan

Plan Produced for: C. Prest

Date Produced: 17 May 2018

Plan Reference Number: TQRQM18137163541868

Scale: 1:500 @ A4

© Crown copyright, All rights reserved. 2018 Licence number 0100042766