




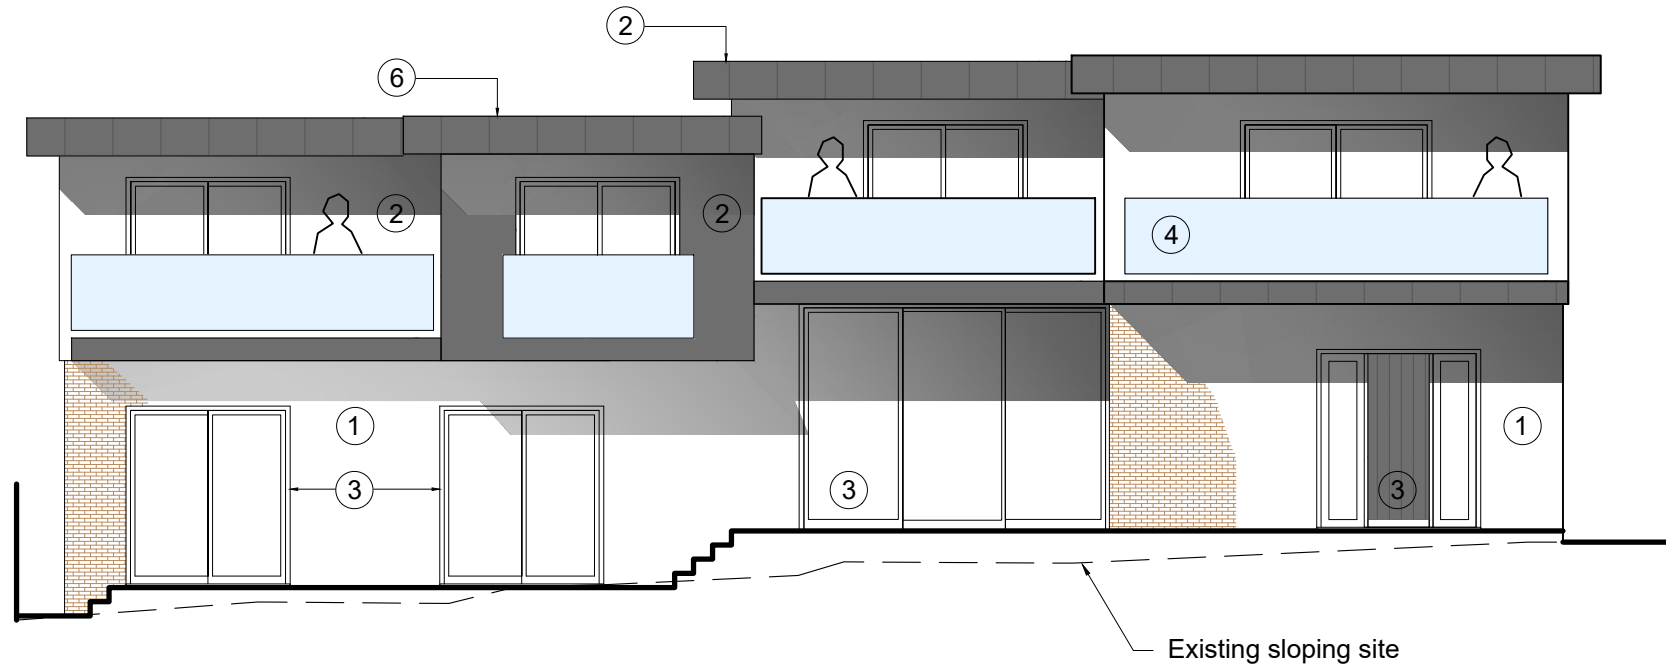


SOUTH EAST

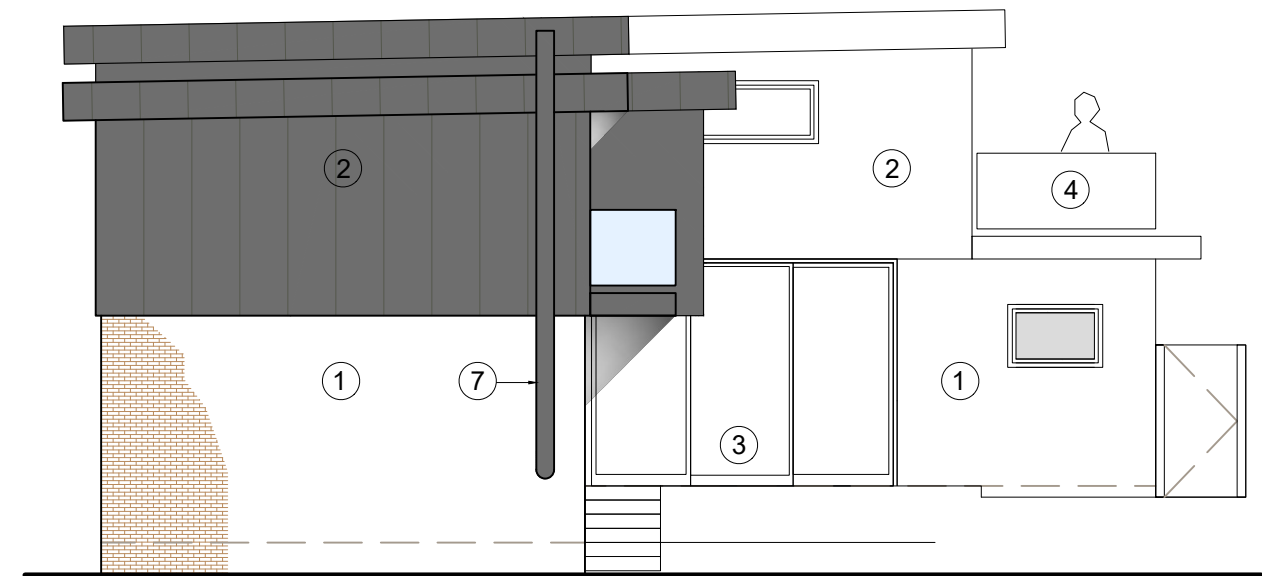

SOUTH WEST

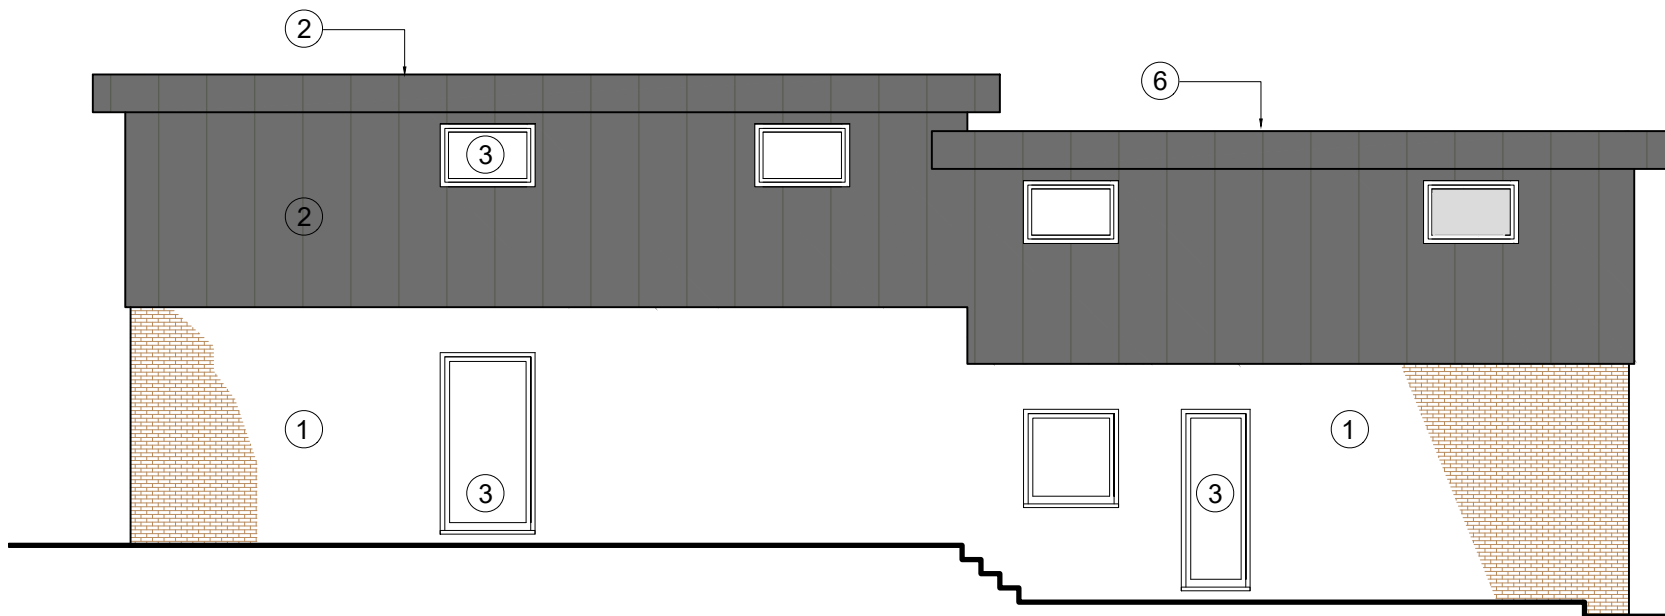

NORTH WEST

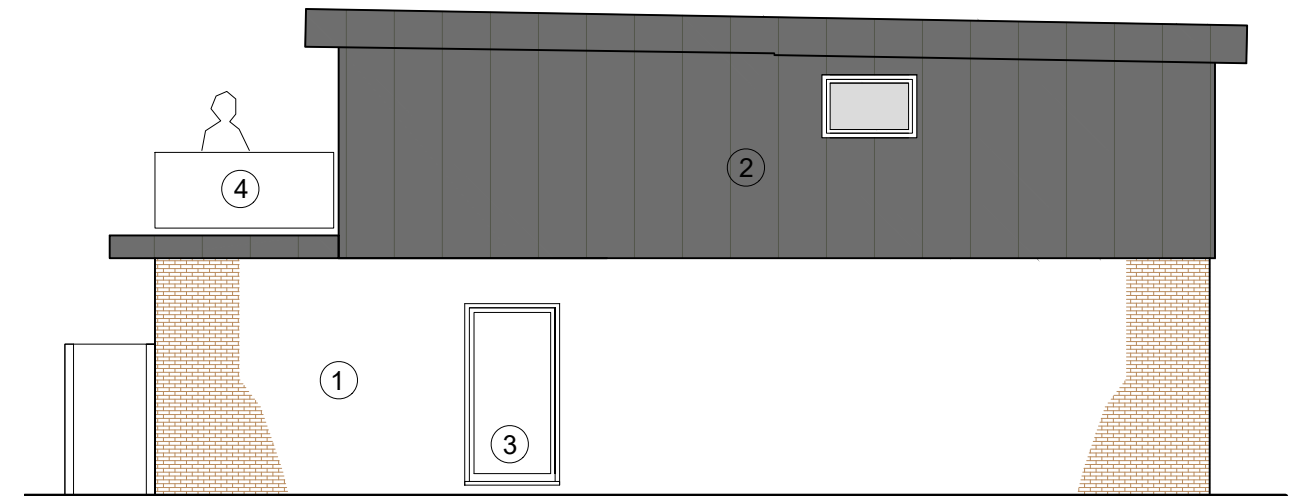

NORTH EAST

MATERIALS:

- 1 - Facing Brick to lower floor - similar to 83 Whitehill Road
- 2 - Dark Grey Standing Seam Cladding to upper floor - similar to 83 Whitehill Road
- 3 - Dark Grey Aluminium Windows & Doors (obscured to bathrooms)
- 4 - Frameless balcony glazing
- 5 - Flat roof window
- 6 - Sedum Roof
- 7 - Insulated flue for wood burning stove

0m 1m 2m 3m 4m 5m
Scale 1:100

COLIN EADES & AMY MOSS		Client : Mr M Norgan	
Project: New Dwelling, Land to the Rear of 83 Whitehill Road, Hitchin	Drawing : Proposed Elevations	Scale : 1:100 @ A3	
		Date : NOV 2024	Drwg: MN 11