


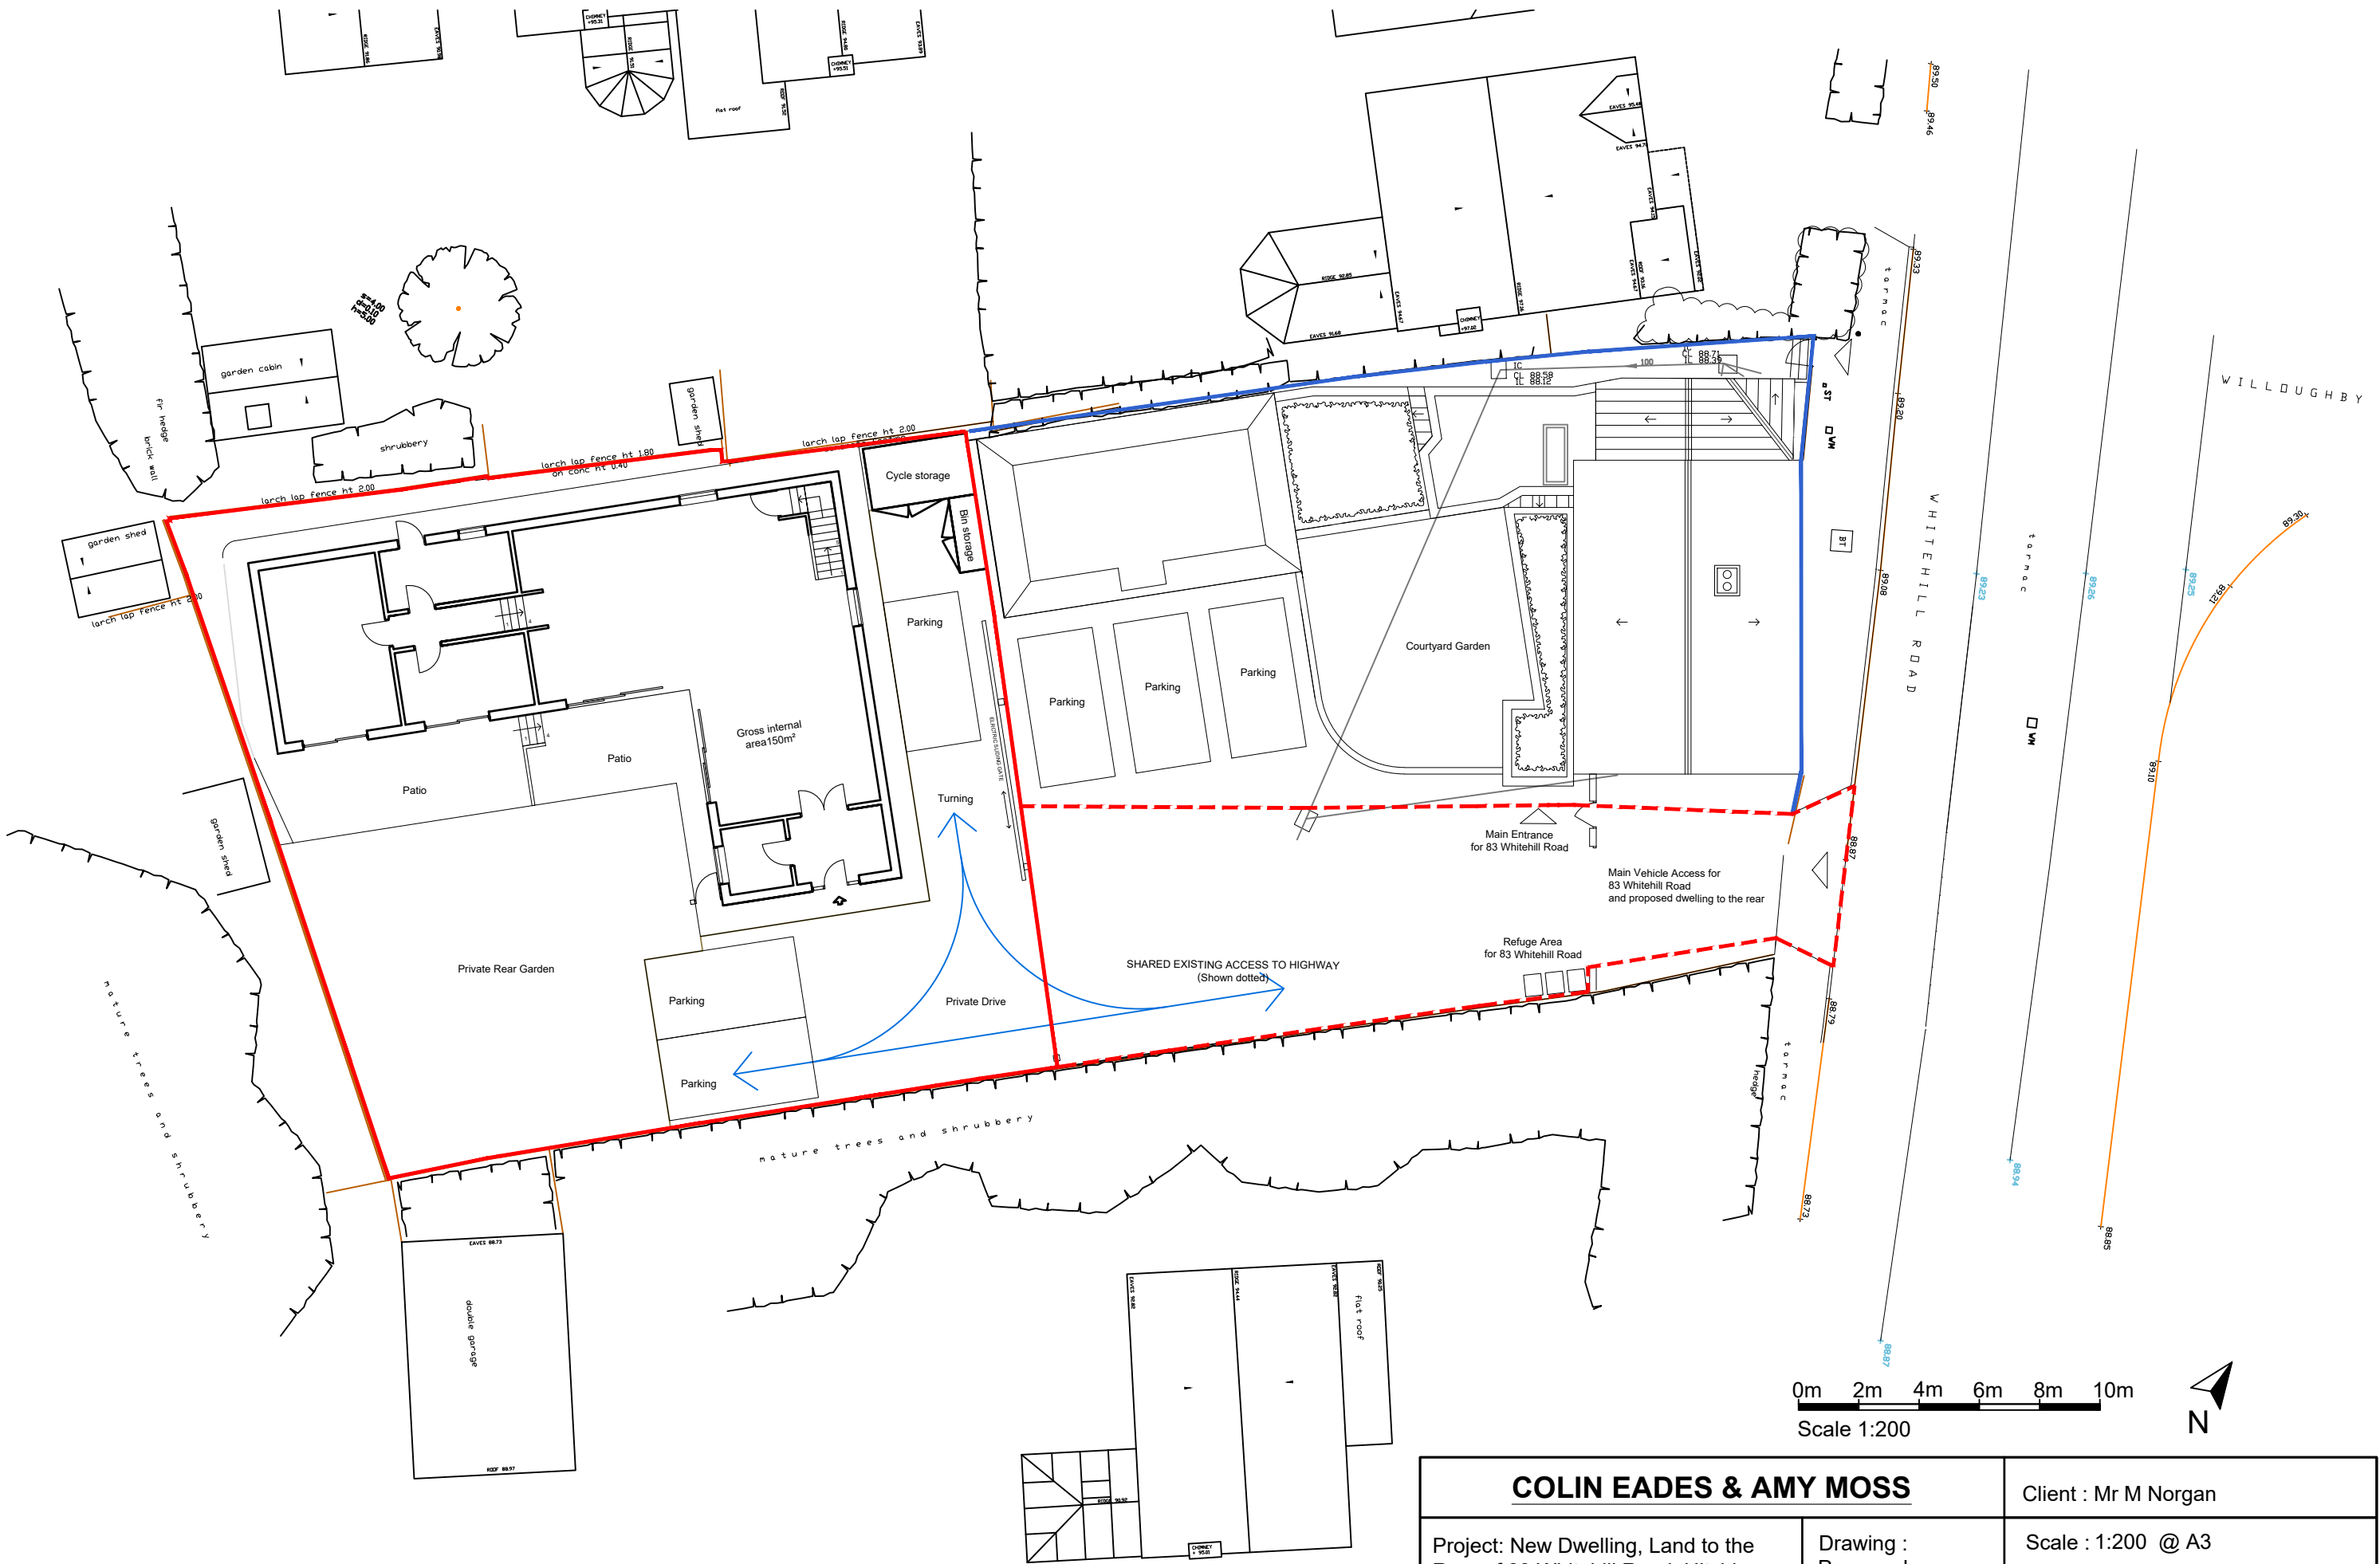

COLIN EADES & AMY MOSS		Client : Mr M Norgan	
Project: New Dwelling, Land to the Rear of 83 Whitehill Road, Hitchin		Scale : 1:200 @ A3	
		Date : NOV 2024	Drwg: MN 02
Drawing : Proposed Block Plan			