


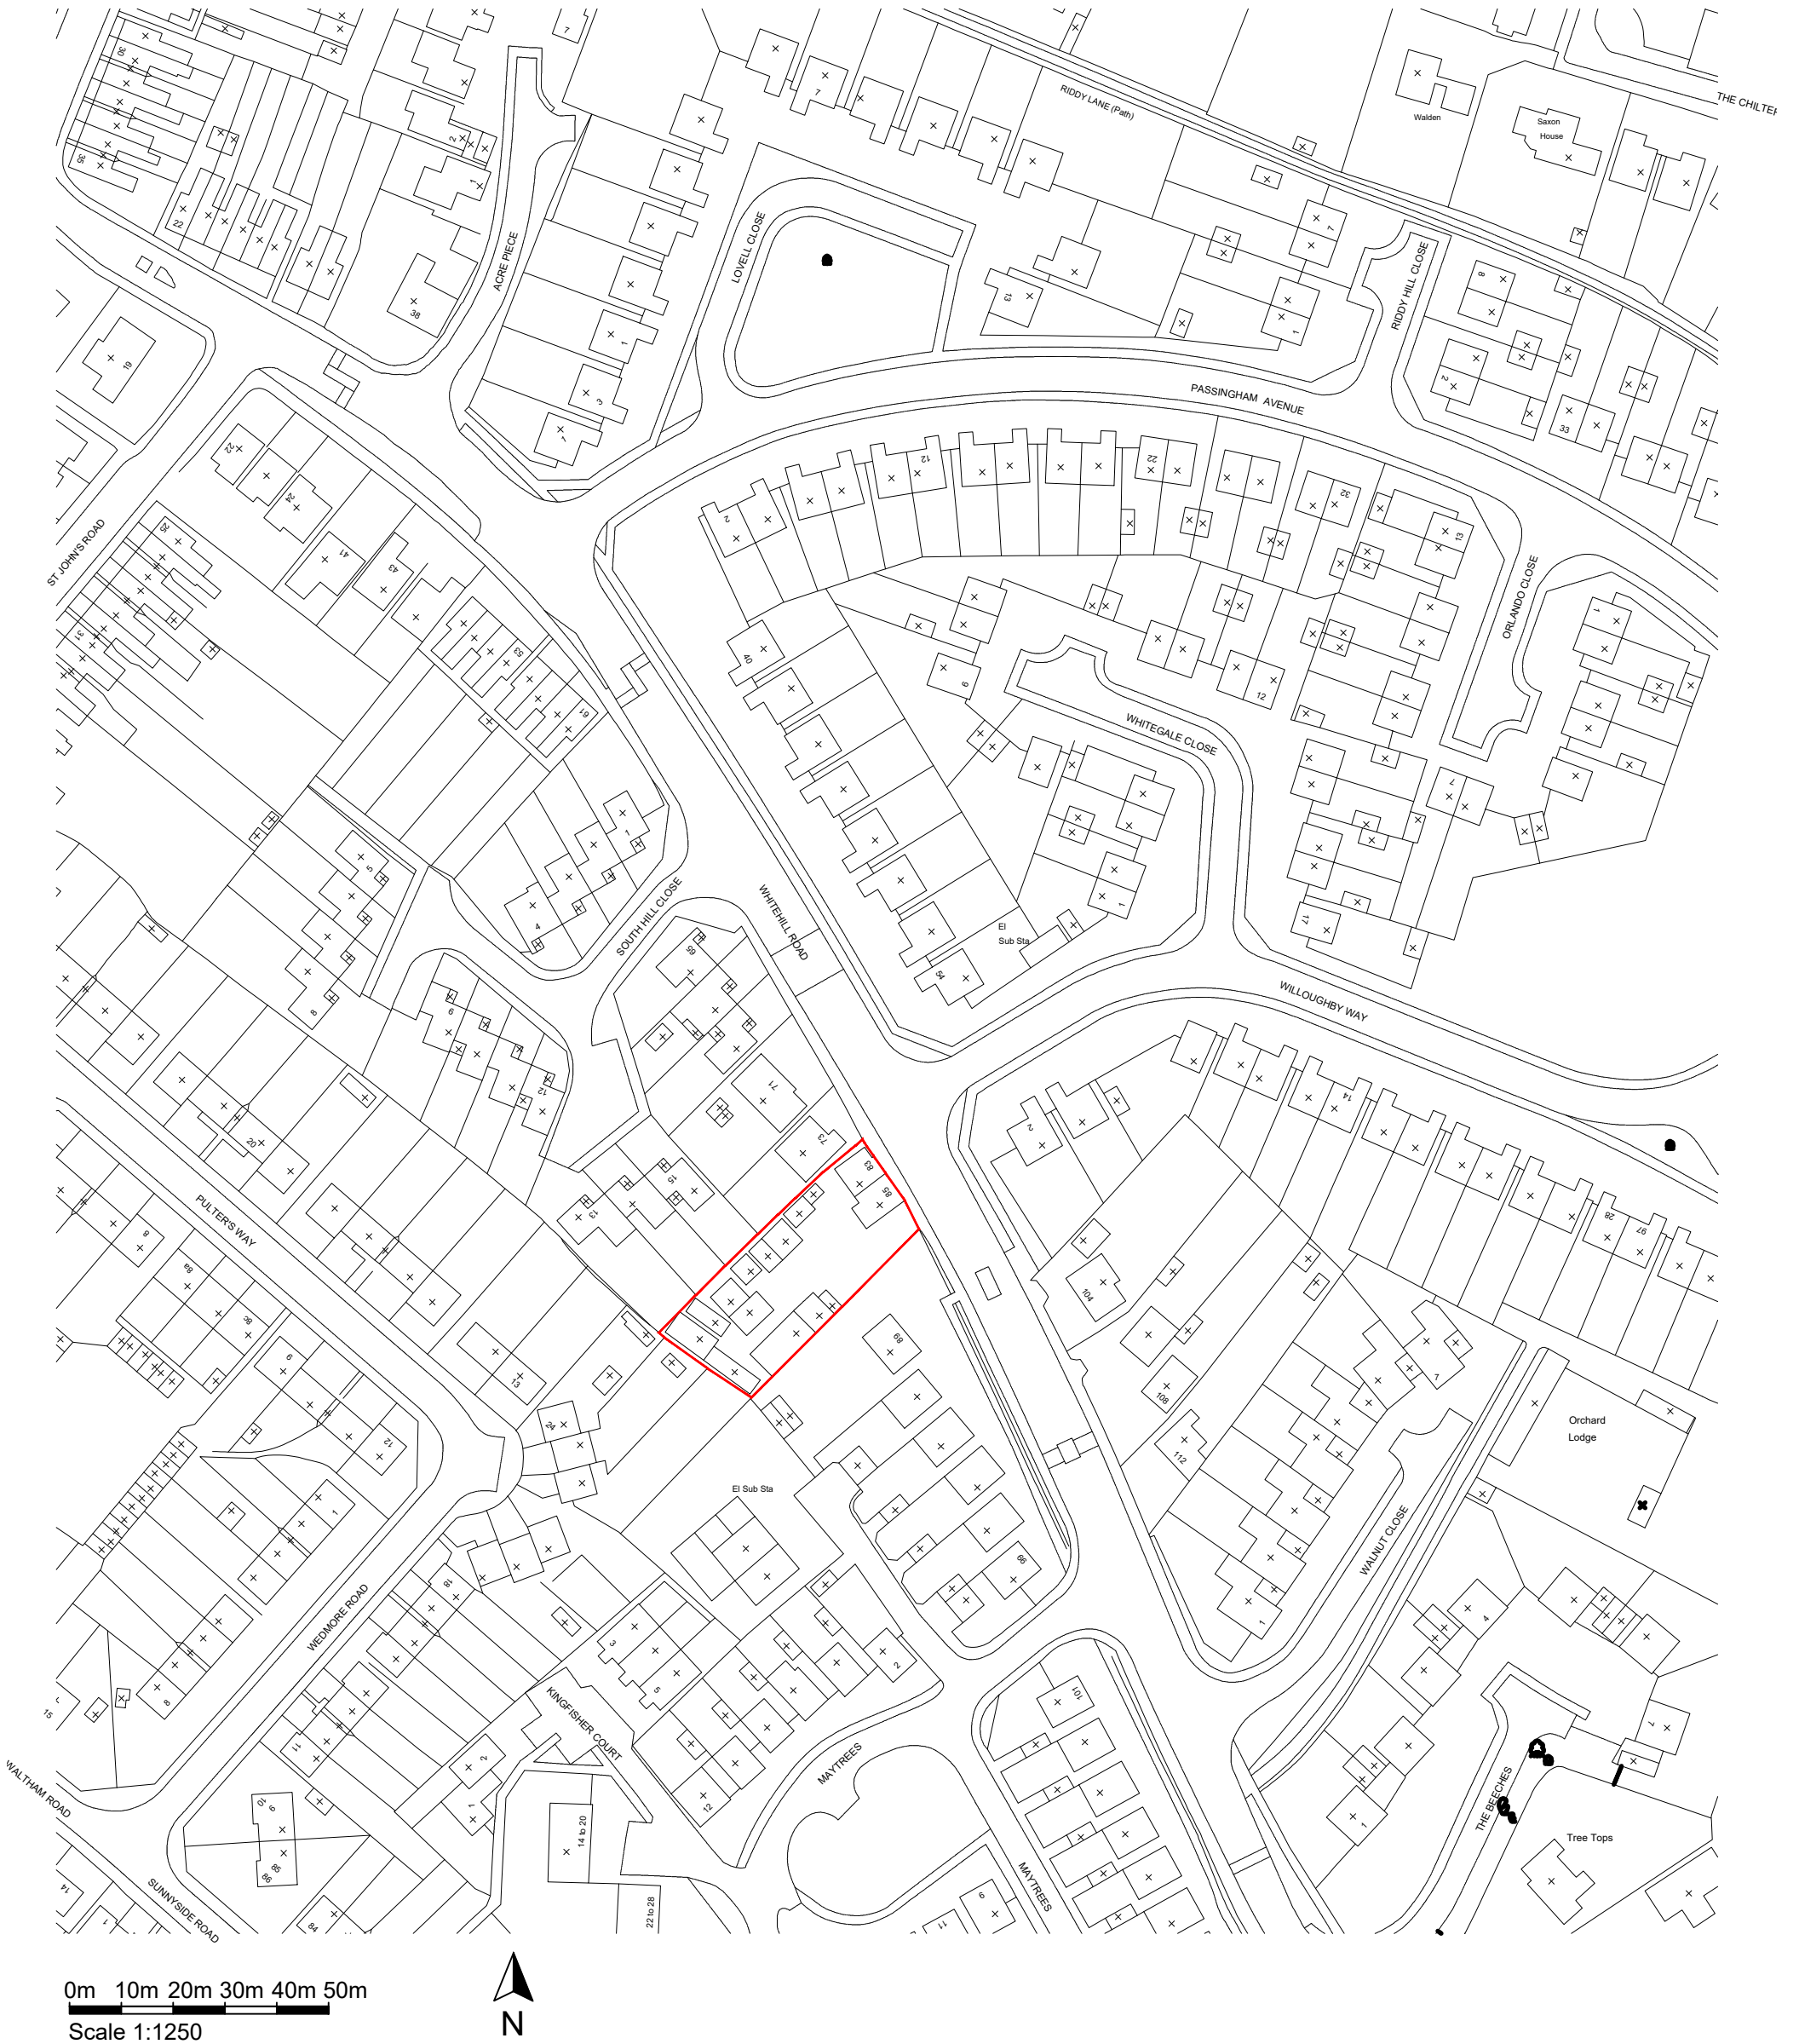

0m 10m 20m 30m 40m 50m
Scale 1:1250



COLIN EADES & AMY MOSS		Client : Mr M Norgan	
Project: New Dwelling, Land to the Rear of 83 Whitehill Road, Hitchin	Drawing : Existing Site Location Plan	Scale : 1:1250 @ A3	
		Date : NOV 2024	Drwg: MN 00