



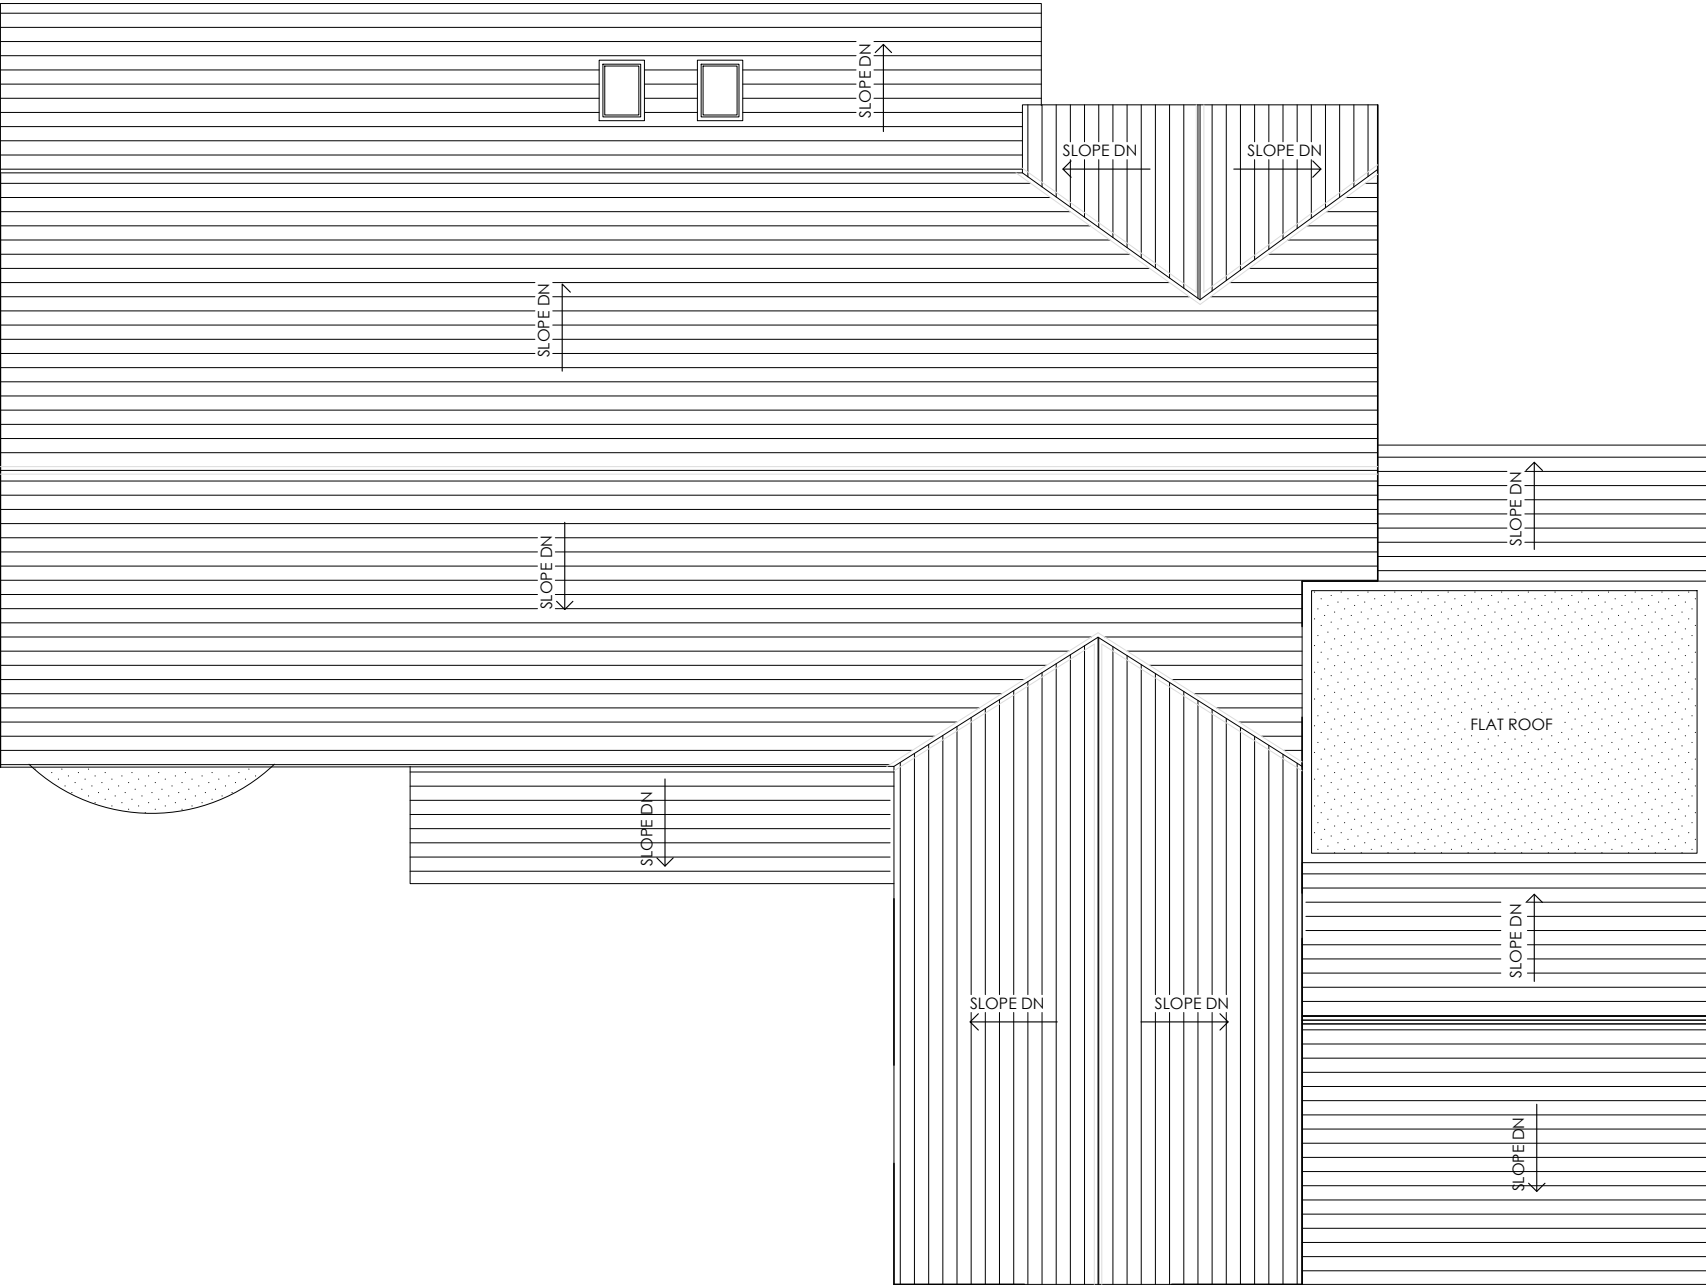

01
A-310

Proposed Roof Plan

SCALE - 1:100

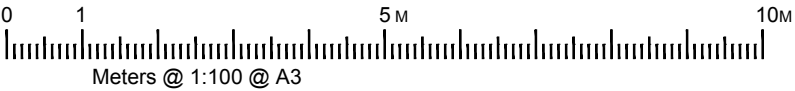

CODE 24.057 67LR	CLIENT	MR. ASHEESH SOOD	
	PROJECT	EXTENSION	
		67, LONDON ROAD , ST IPPOLYTS, HITCHIN SG4 7NE	

NO A310	
VER A	REV 01

TITLE PROPOSED ROOF PLAN	
---------------------------------	--

DATE 26/04/2026	
DES JRS	DRN IND

ARCICON
AN INTEGRATED APPROACH

arcicon.uk | +44 (0) 7557140325 | mail@arcicon.uk
+44 (0) 1494 305131
6 Cumberland Close,
Amersham HP7 9NH
+44 (0) 2084706165
26 St Olaves Road,
Eastham E6 2PA

