



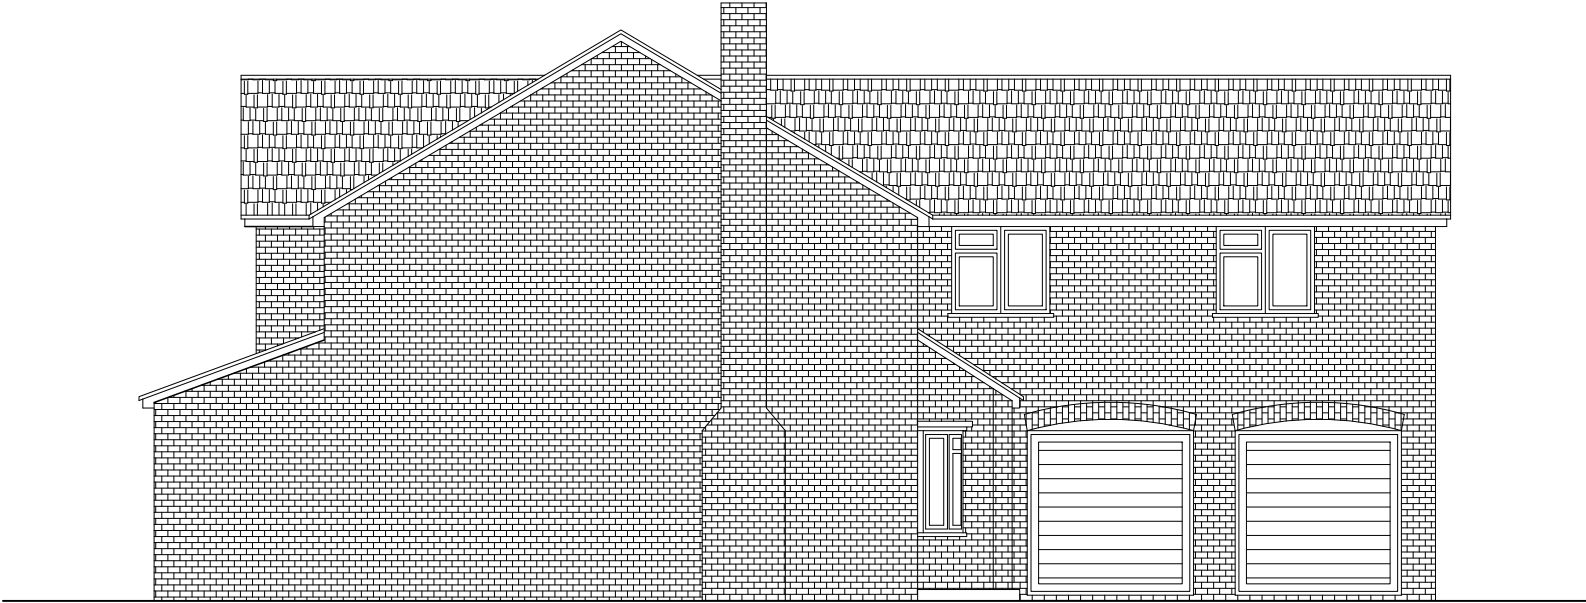

01
A-312

Proposed Side Elevation

SCALE - 1:100

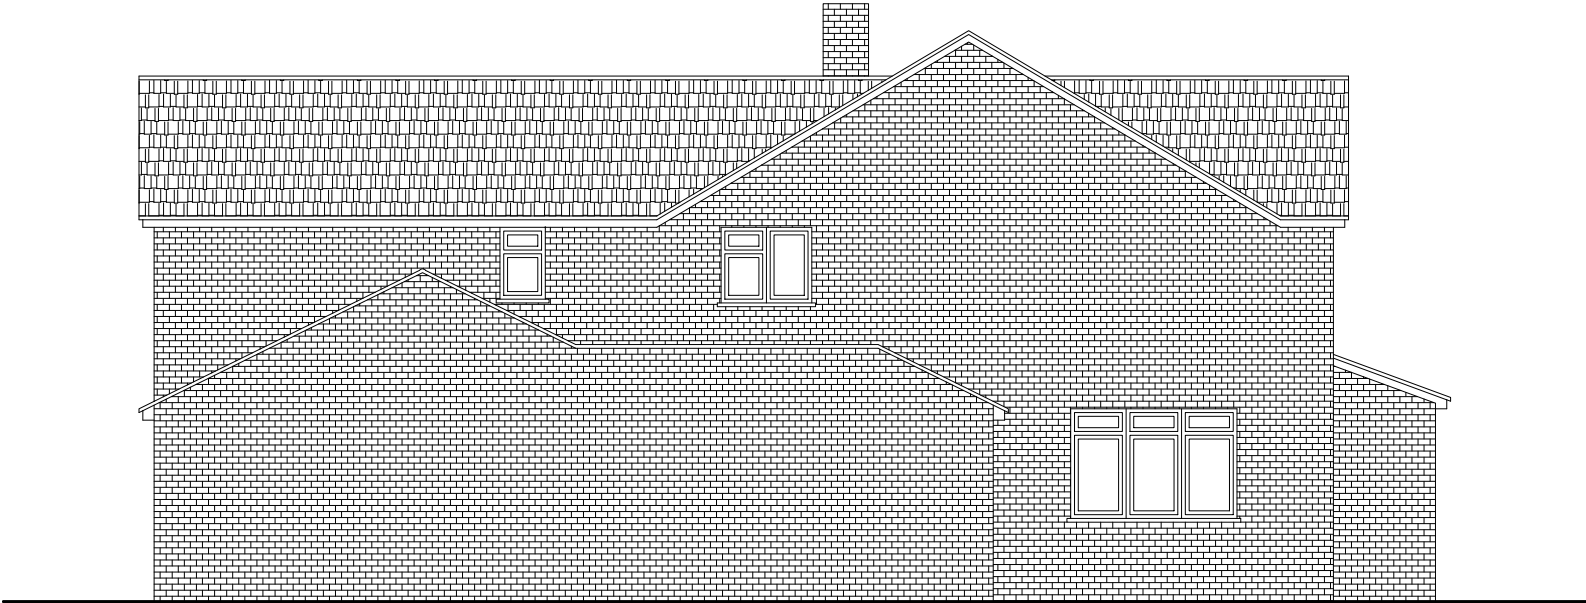

02
A-312

Proposed Side Elevation

SCALE - 1:100

