


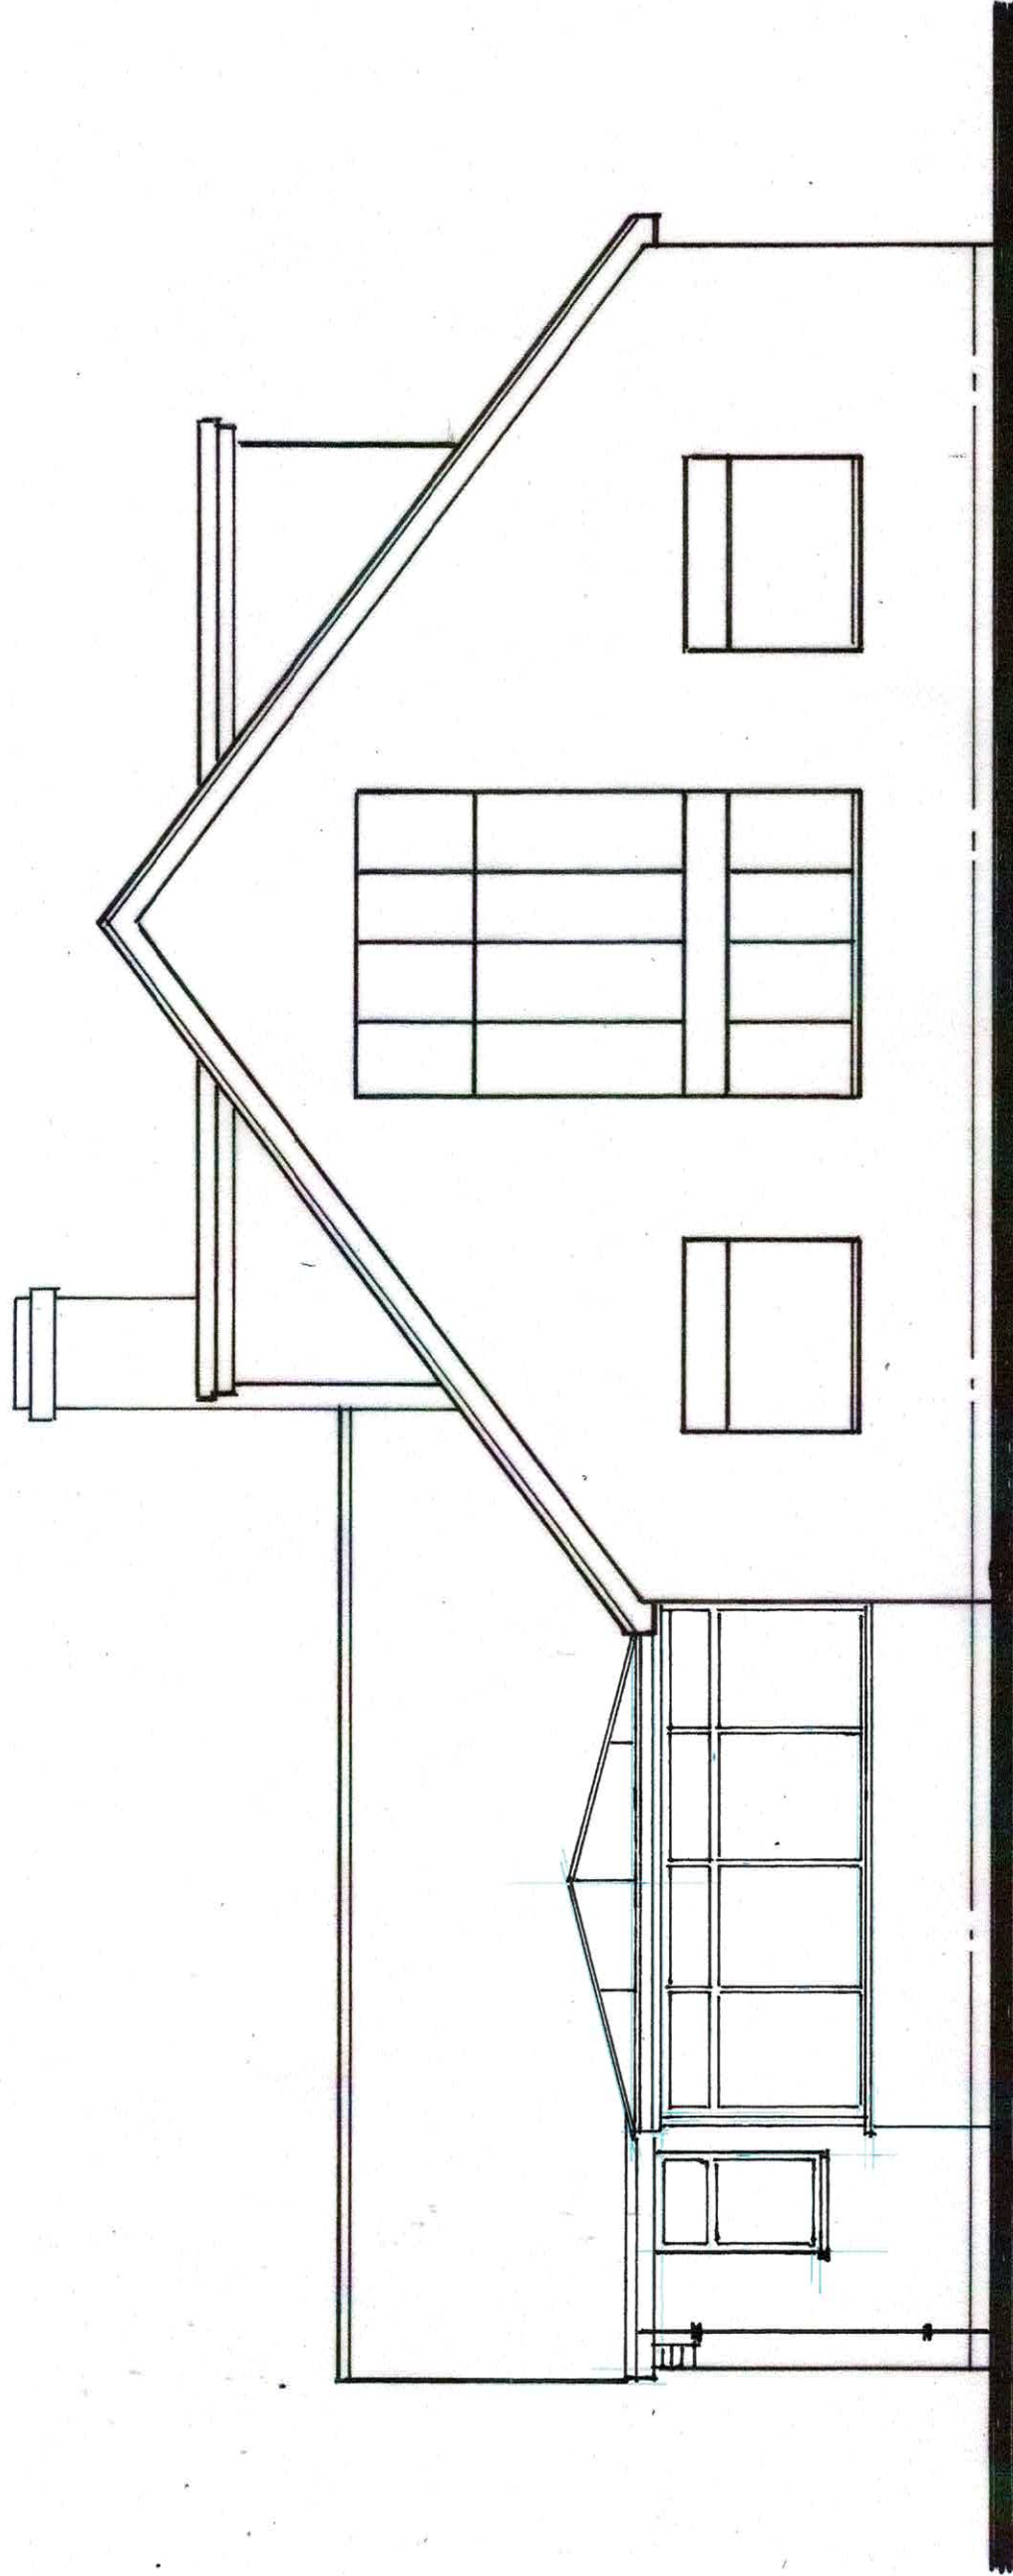

SIDE ELEVATION



|   |  |                                                          |  |                  |
|---|--|----------------------------------------------------------|--|------------------|
| <b>Ian Hale</b><br><b>Planning and Design Limited</b><br>2 Peartree Close<br>Sheffield<br>Bedfordshire SG17 5JG<br>tel - 01462 851774 - 07818078668 |  | Site<br><b>63 Benslow Lane Hitchin</b><br><b>SG4 9QZ</b> |  | Scale<br>1:50@A3 |
| Drawing<br>Single Storey Rear Extension<br><b>Side Elevation As Existing</b>                                                                        |  | Drawing No.<br><b>IHL/24/BL/06</b>                       |  | Date<br>Aug-24   |
| tel - 01462 851774 - 07818078668   |  | Rev                                                      |  |                  |