


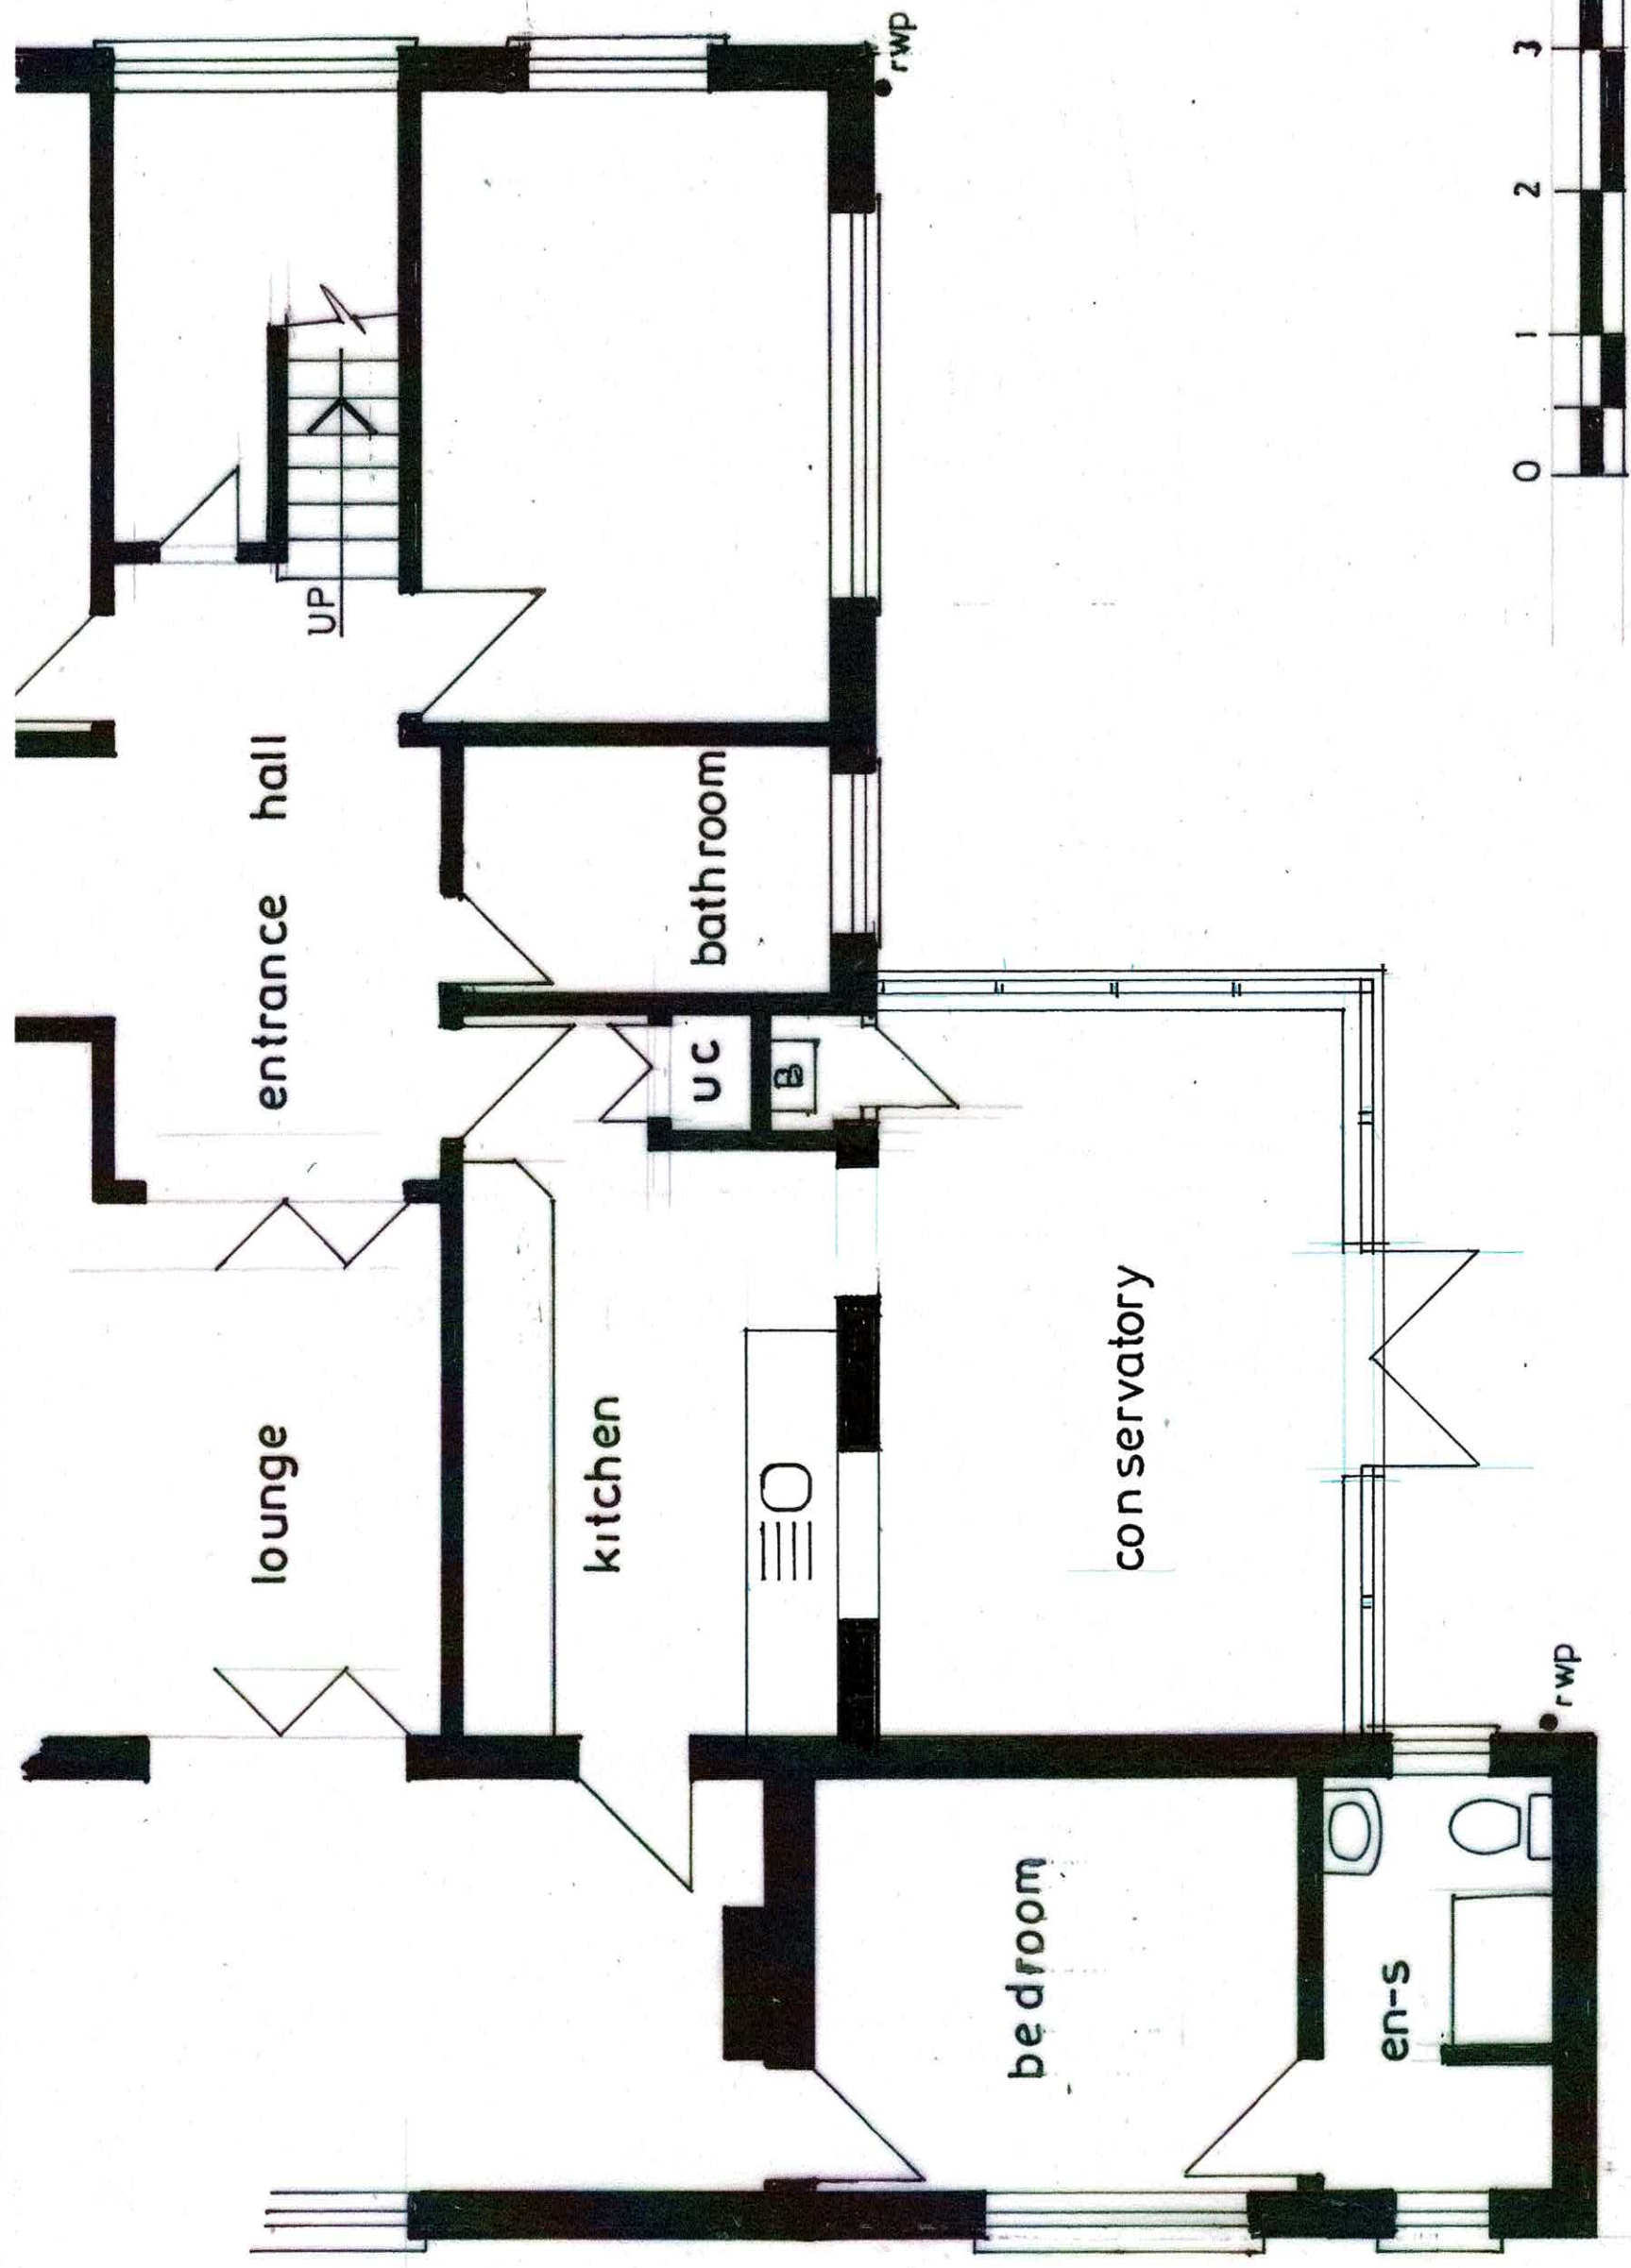

GROUND FLOOR LAYOUT

Planning and Design Limited 2 Peartree Close Sheffield Bedfordshire SG17 5JG tel - 01462 851774 - 07818078668	Site 63 Benslow Lane Hitchin SG4 9QZ	Scale 1:50@A3
	Drawing Single Storey Rear Extension Ground Floor Layout- Existing	Date Aug-24
Drawing No. IHL/24/BL/04		Rev