
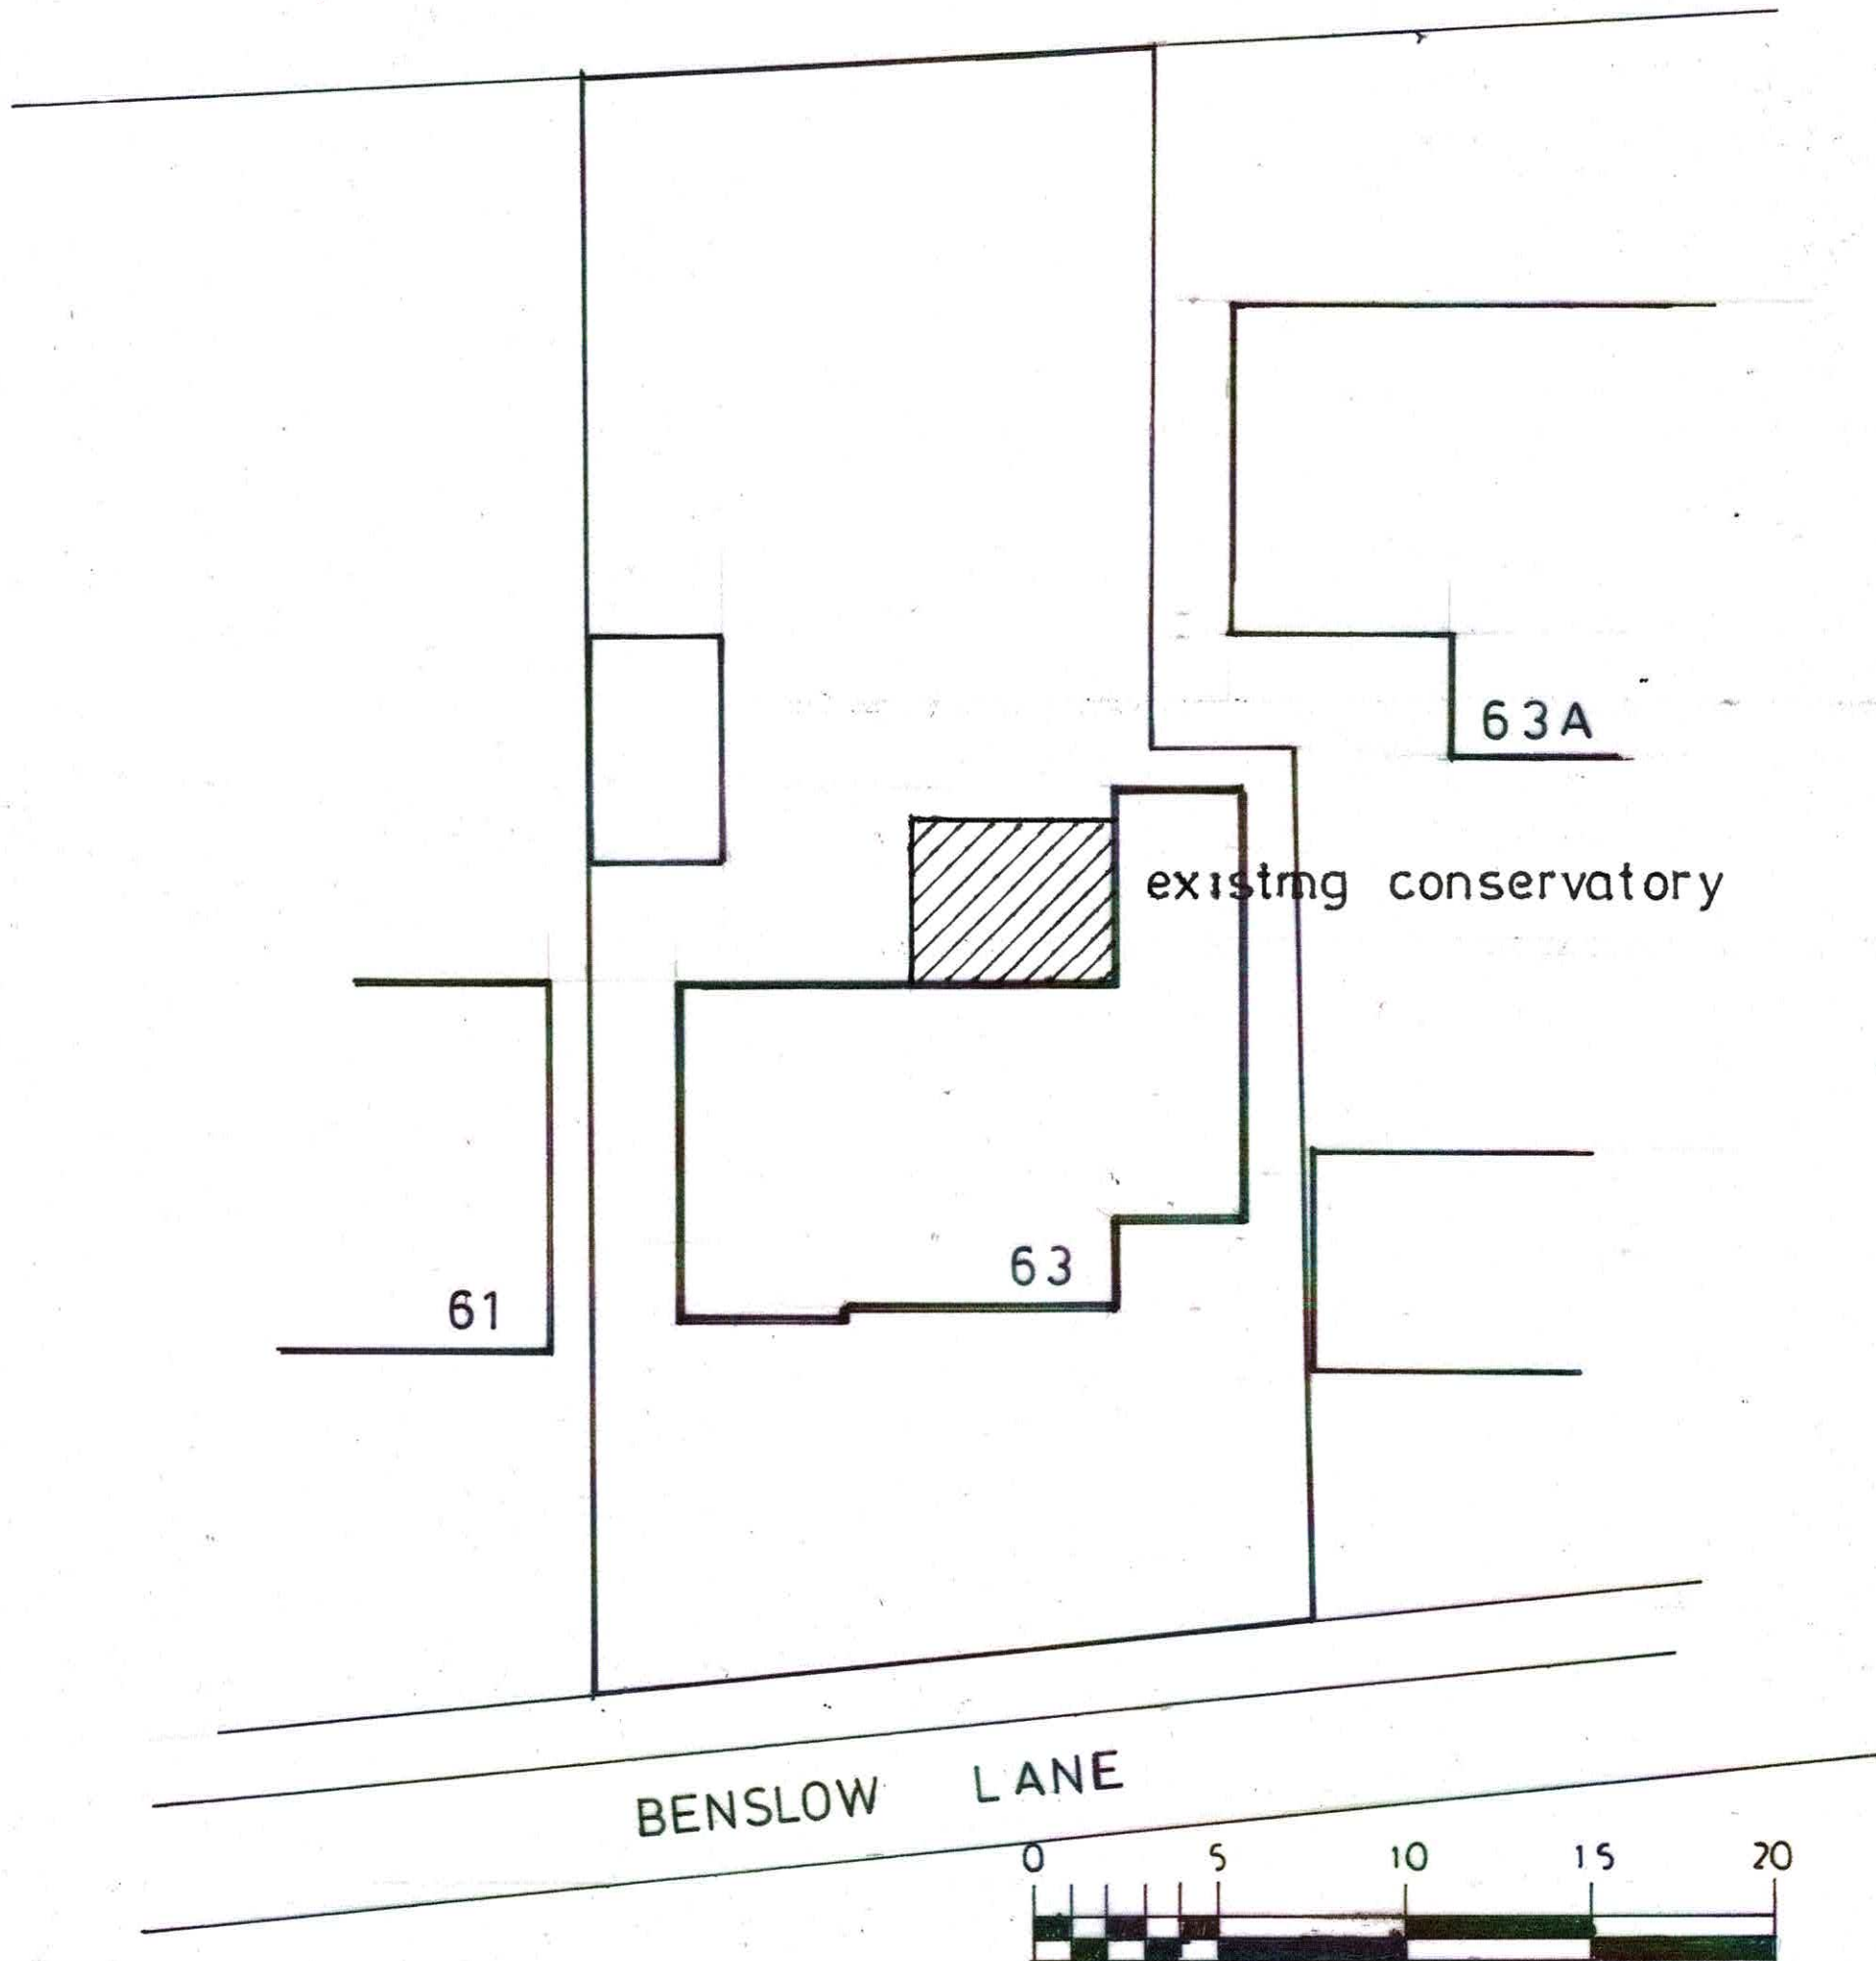


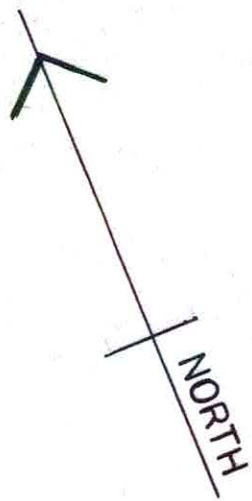

Ian Hale Planning and Design Limited 2 Peartree Close Shefford Bedfordshire SG17 5JG tel - 01462 851774 - 07818078668	Site 63 Benslow Lane Hitchin SG4 9QZ		Scale 1:200@A3
	Drawing Single Storey Rear Extension Block Plan As Existing		Date Jun-24
	Drawing No. IHL/24/BL/02		Rev