

NOTES:

AT ARCHITECTURE LIMITED
WWW.ATARCHITECTURELTD.COM
OXFORD HOUSE, CLIFTONVILLE, NORTHAMPTON, NN1 5BE
INFO@AT-ARCHITECTURE.UK

NO DIMENSIONS TO BE SCALED FROM DRAWING
ALL DIMENSIONS ARE APPROXIMATE AND TO BE
CHECKED ON SITE

THIS DRAWING IS FOR PLANNING PURPOSES ONLY
SUBJECT TO BUILDING CONTROL STANDARDS
AND COMMENTS

COPYRIGHT RESERVED

- Allocated Parking Spaces
- Including Driveways
- Un-allocated Parking Spaces
- Visitor Spaces
- Electric Charging Point

All properties have a minimum
of 2No allocated parking spaces.

All properties to have 1No
electric vehicle charging point.

Parking spaces designed to 3m
x 5m minimum.



C	LJB	28.11.24	ADDITIONAL VISITOR PARKING SPACES ADDED
B	LJB	01.11.24	LANDSCAPE BUFFER ADDED
A	LJB	15.08.24	BOUNDARY AMENDED
REV:	BY:	DATE:	DETAILS:



PROJECT:
**Ashwell Street
ASHWELL**

DRAWING TITLE:
Proposed Parking Plan

SCALE:	STAGE:	DATE:
1:1000 (A3)	Planning	Jun 2024
DRAWING NO:	REVISION:	
A_2133 PL110	C	

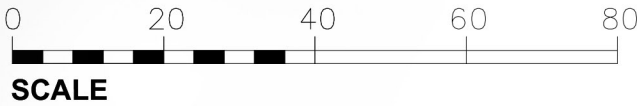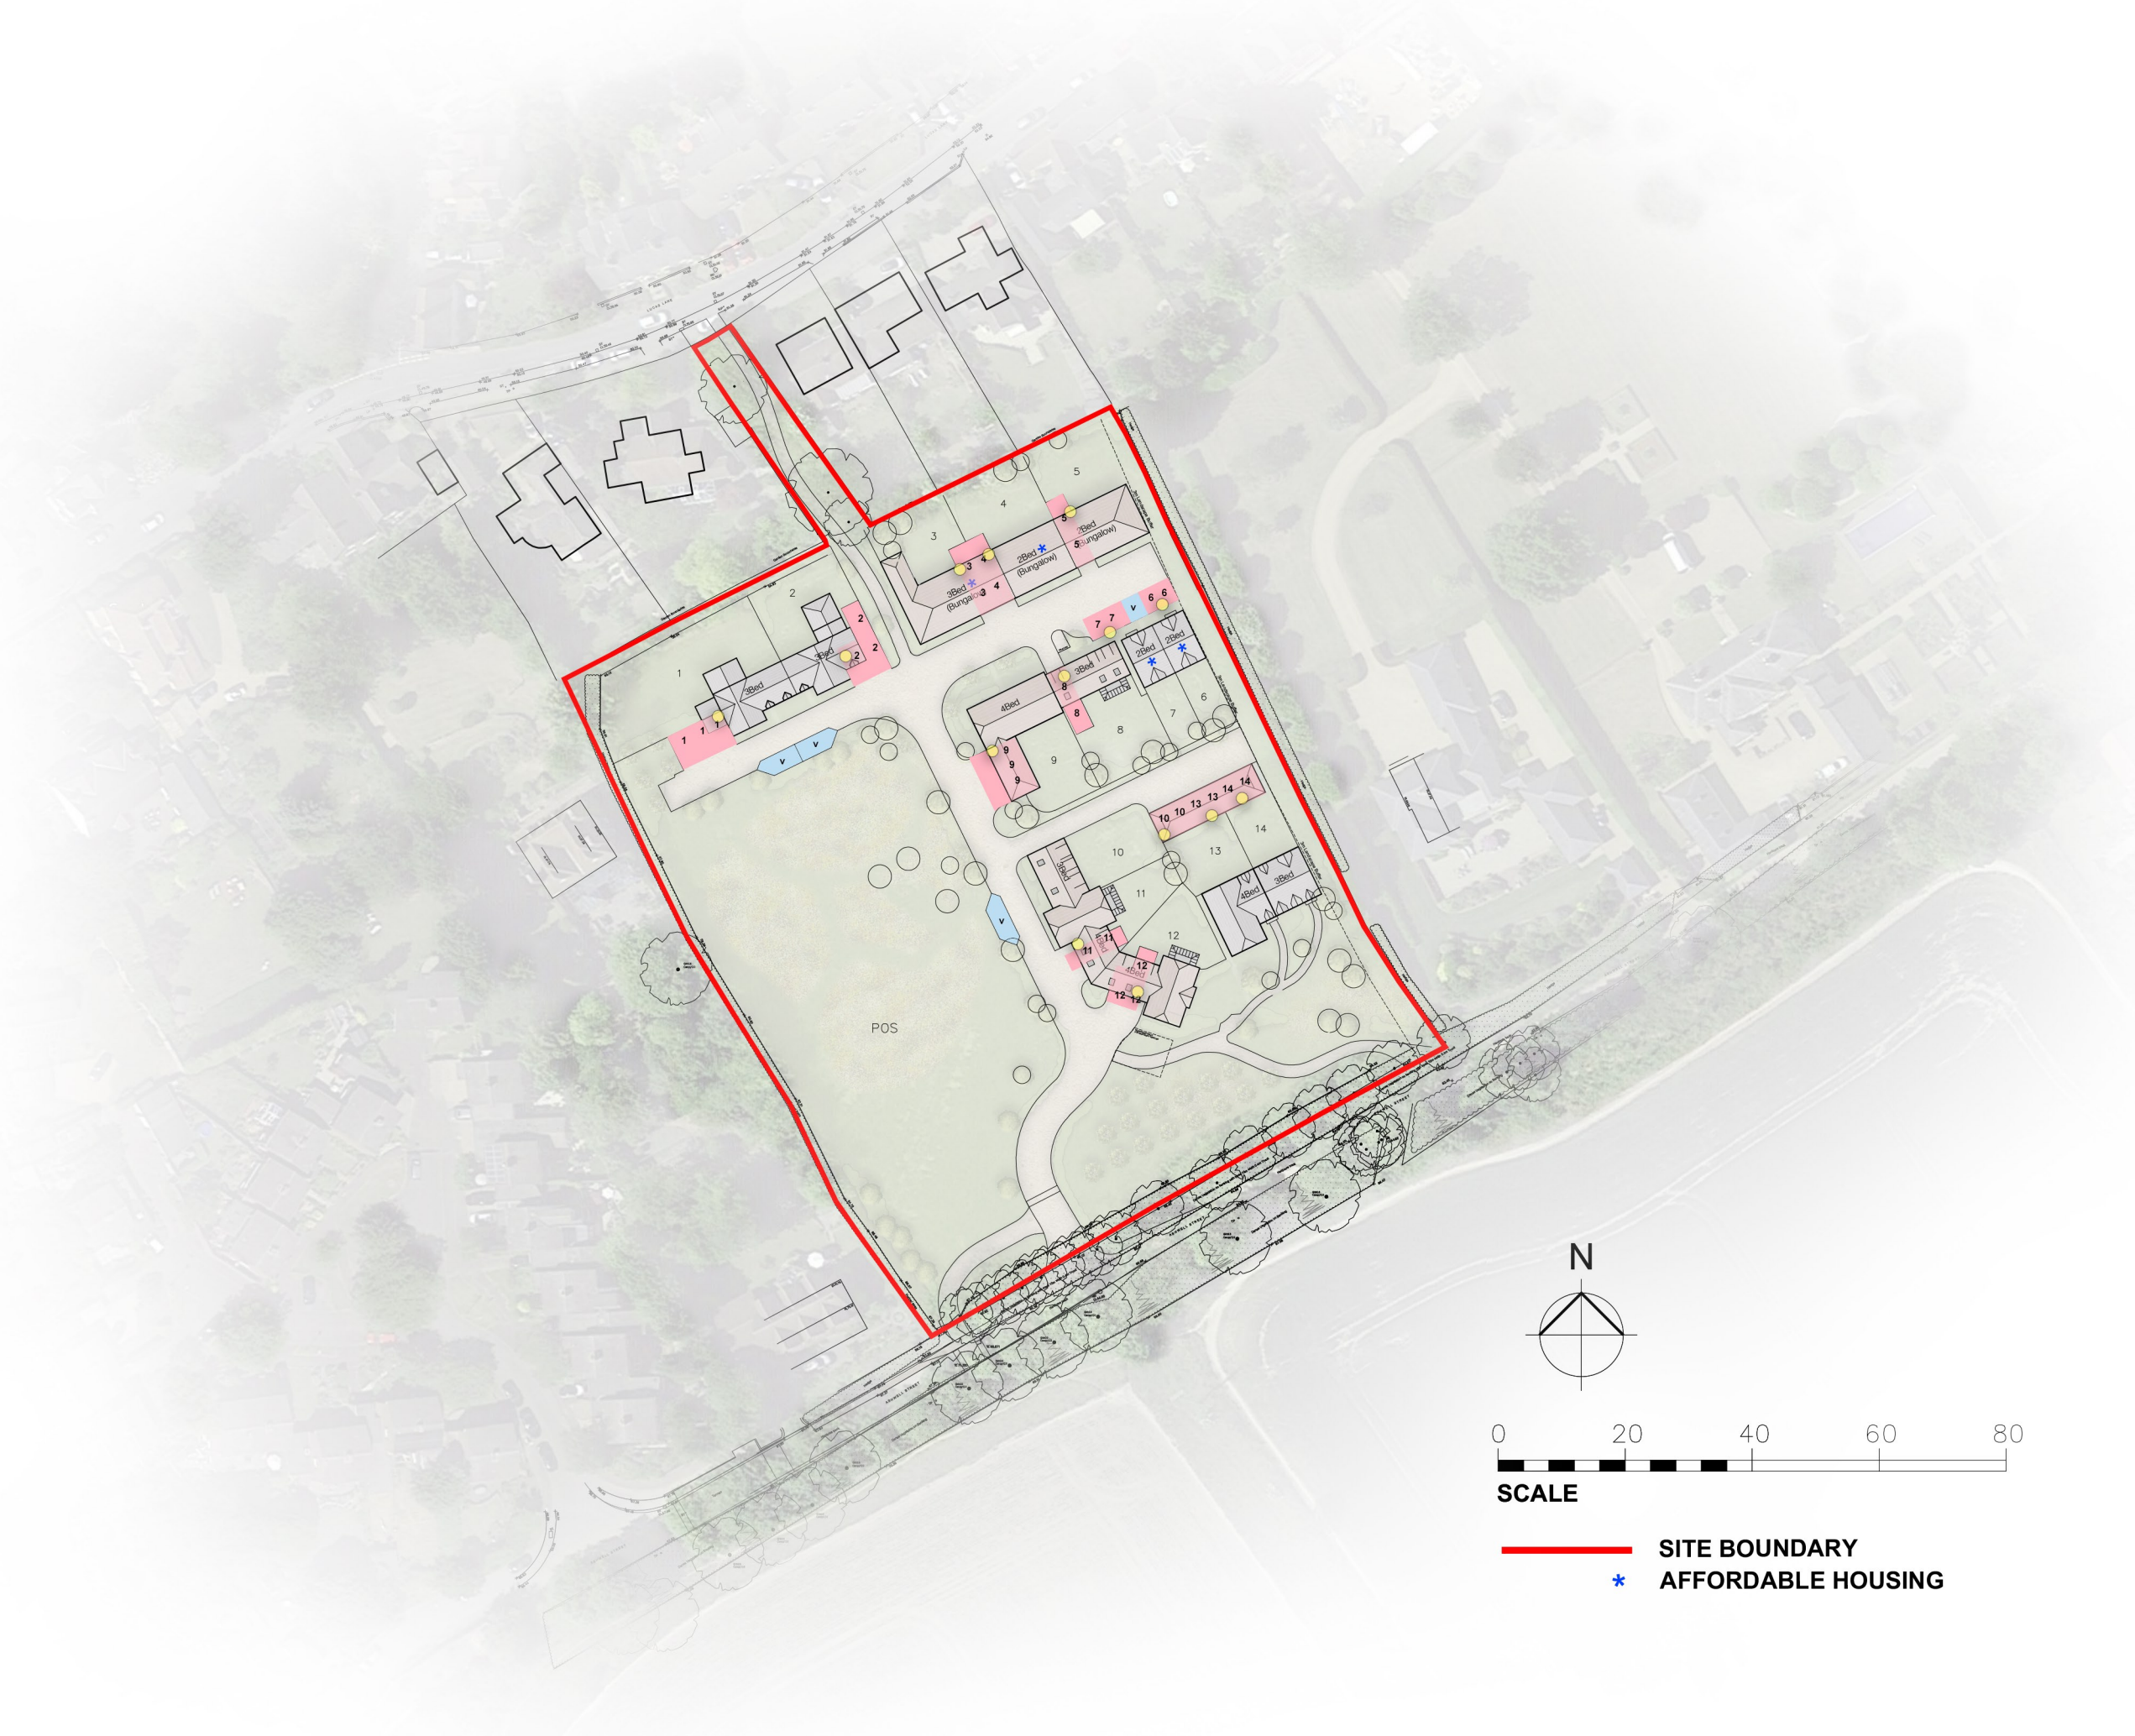

- SITE BOUNDARY**
- * AFFORDABLE HOUSING**