



100mm  
50mm  
10mm

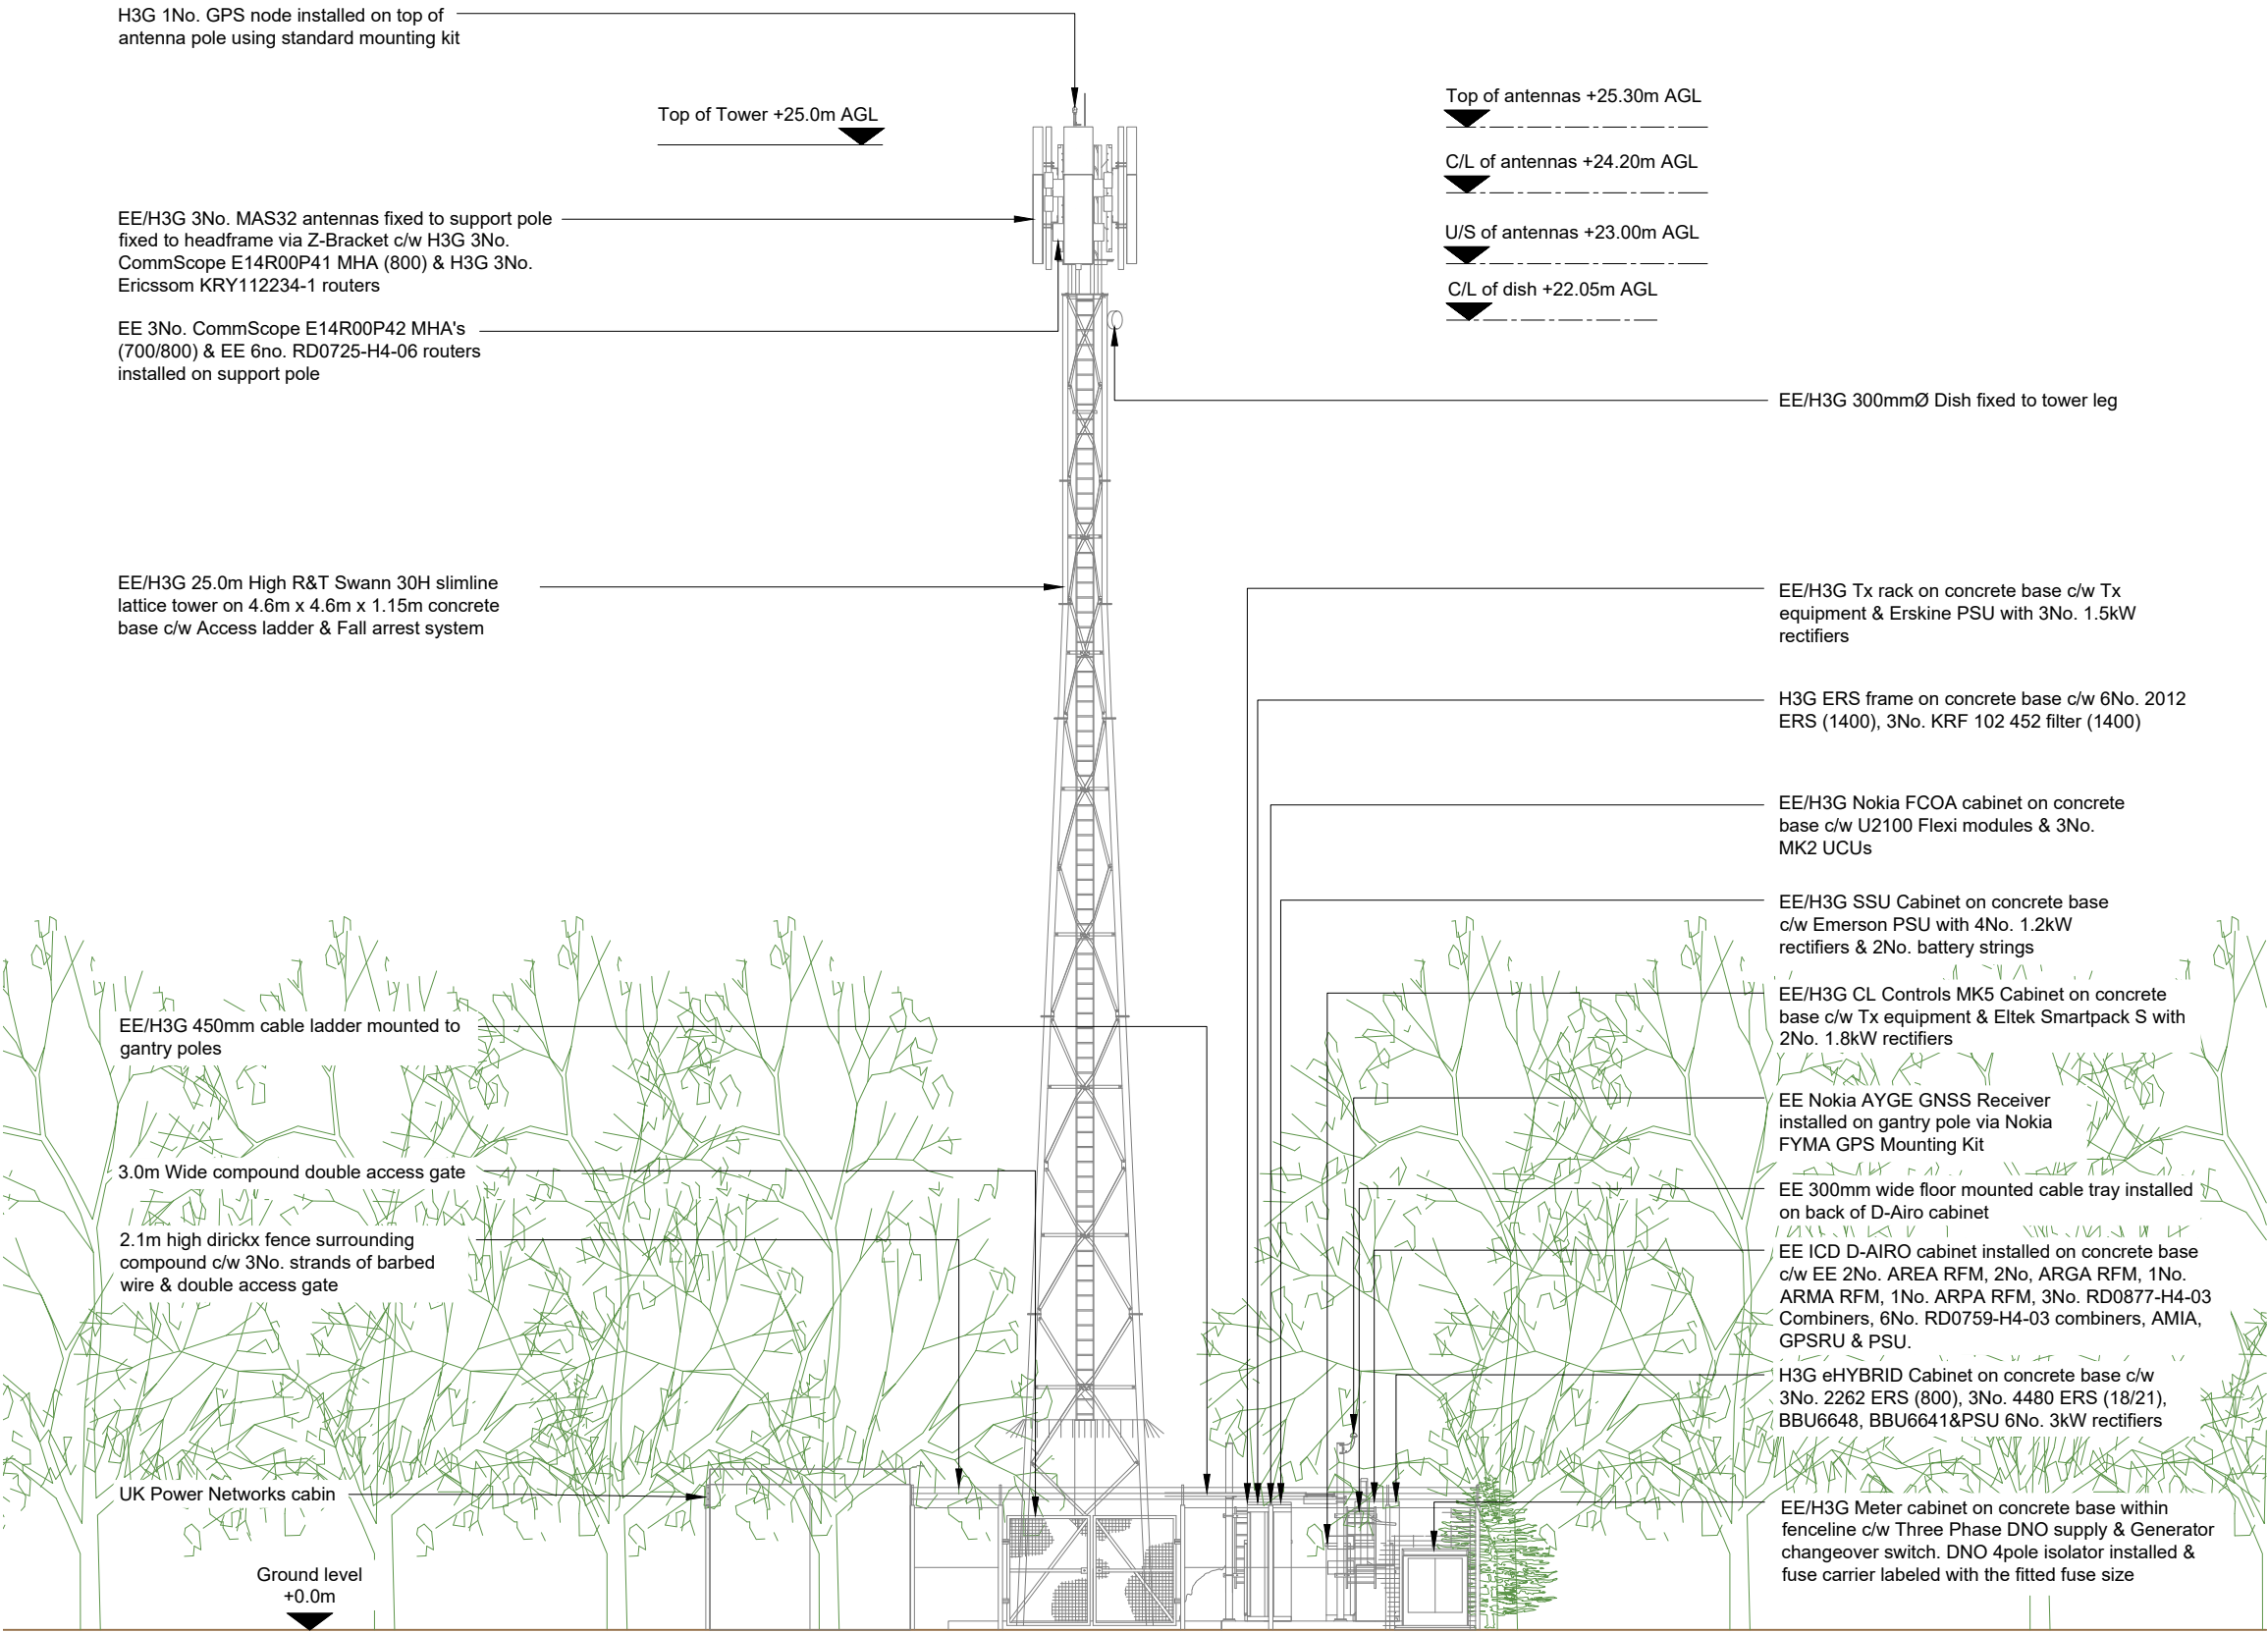

EXISTING SITE ELEVATION A

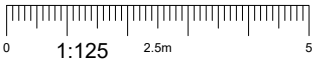

- NOTES:
- ALL DIMENSIONS IN MM UNLESS OTHERWISE NOTED.

|           |                  |                                 |                   |        |
|-----------|------------------|---------------------------------|-------------------|--------|
| Master:   | MBNL / EE / H3G: | Project:                        | Purpose of Issue: | Issue: |
| M001      | EE               | BT/EE MICROWAVE                 | Planning          | A      |
| Date:     | 18/06/2025       | Revision / Upgrade Description: |                   |        |
| Drawn:    | R.Raveendran     | First Issue                     |                   |        |
| Checked:  | T.Clifford       |                                 |                   |        |
| Approved: | M.Venner         |                                 |                   |        |



Hatfield Business Park  
Hatfield  
Hertfordshire  
AL10 9BW

Tel: 01707 315000  
Fax: 01707 319001



|                                  |   |              |        |
|----------------------------------|---|--------------|--------|
| Site Name:                       | WITHSTOCKS WOOD                                                                                     |              |        |
| Site ID:                         | 1205920                                                                                             |              |        |
| Address:                         | SITE SITUATED AT LAWRENCE<br>END ESTATE<br>CHILTERN GREEN ROAD<br>LUTON<br>HERTFORDSHIRE<br>LU2 8PF |              |        |
| Title:                           | 200 EXISTING SITE ELEVATION A                                                                       |              |        |
| Project:                         | BT/EE MICROWAVE                                                                                     |              |        |
| Purpose of Issue:                | GENERAL ARRANGEMENT                                                                                 |              |        |
| EE Cell ID:                      | MBNL Cell ID:                                                                                       | 3UK Cell ID: |        |
| 16892                            | NHE065                                                                                              | LU0407       |        |
| Master Drawing No:               |   |              | Issue: |
| 1205920_NHE065_16892_LU0407_M001 |   |              | A      |