


100mm
50mm
10mm

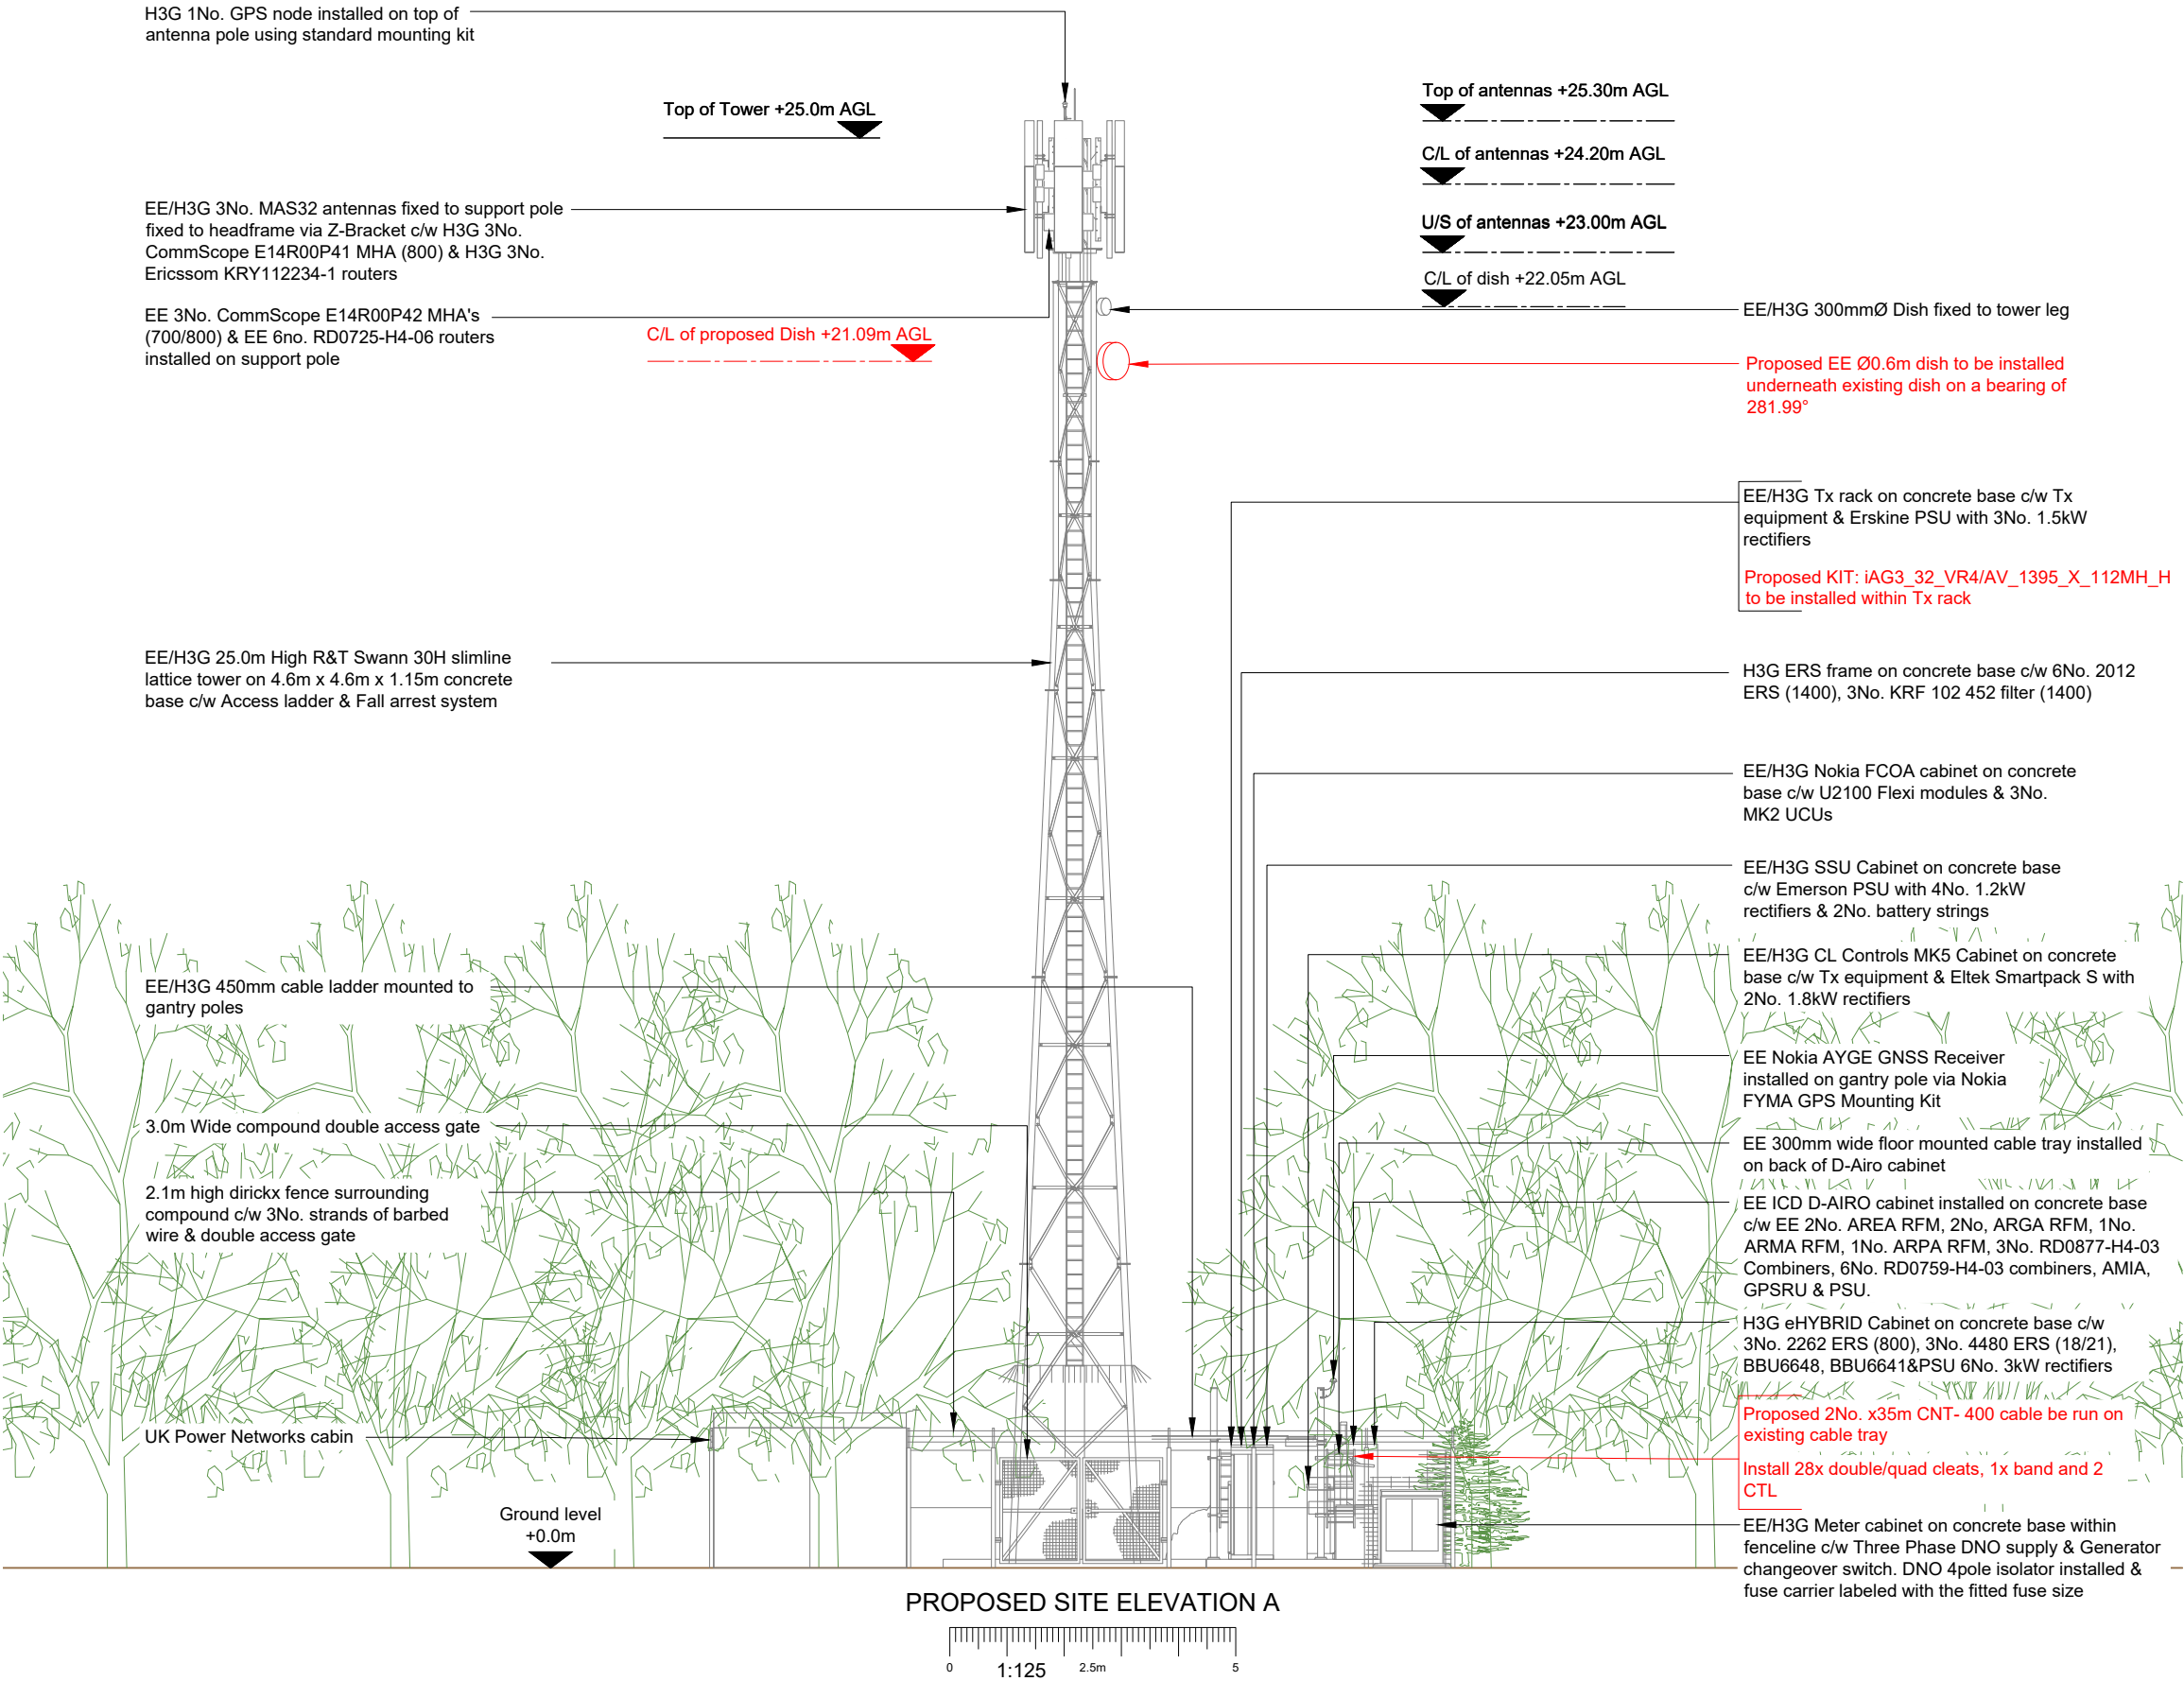

- NOTES:
- ALL DIMENSIONS IN MM UNLESS OTHERWISE NOTED.

Master:	MBNL / EE / H3G:	Project:	Purpose of Issue:	Issue:
M001	EE	BT/EE MICROWAVE	Planning	A
Date:	18/06/2025	Revision / Upgrade Description:		
Drawn:	R.Raveendran	First Issue		
Checked:	T.Clifford			
Approved:	M.Venner			



Hatfield Business Park
Hatfield
Hertfordshire
AL10 9BW

Tel: 01707 315000
Fax: 01707 319001



Site Name:	WITHSTOCKS WOOD		
Site ID:	1205920		
Address:	SITE SITUATED AT LAWRENCE END ESTATE CHILTERN GREEN ROAD LUTON HERTFORDSHIRE LU2 8PF		
Title:	250 PROPOSED SITE ELEVATION A		
Project:	BT/EE MICROWAVE		
Purpose of Issue:	GENERAL ARRANGEMENT		
EE Cell ID:	MBNL Cell ID:	3UK Cell ID:	
16892	NHE065	LU0407	
Master Drawing No:			Issue:
1205920_NHE065_16892_LU0407_M001			A