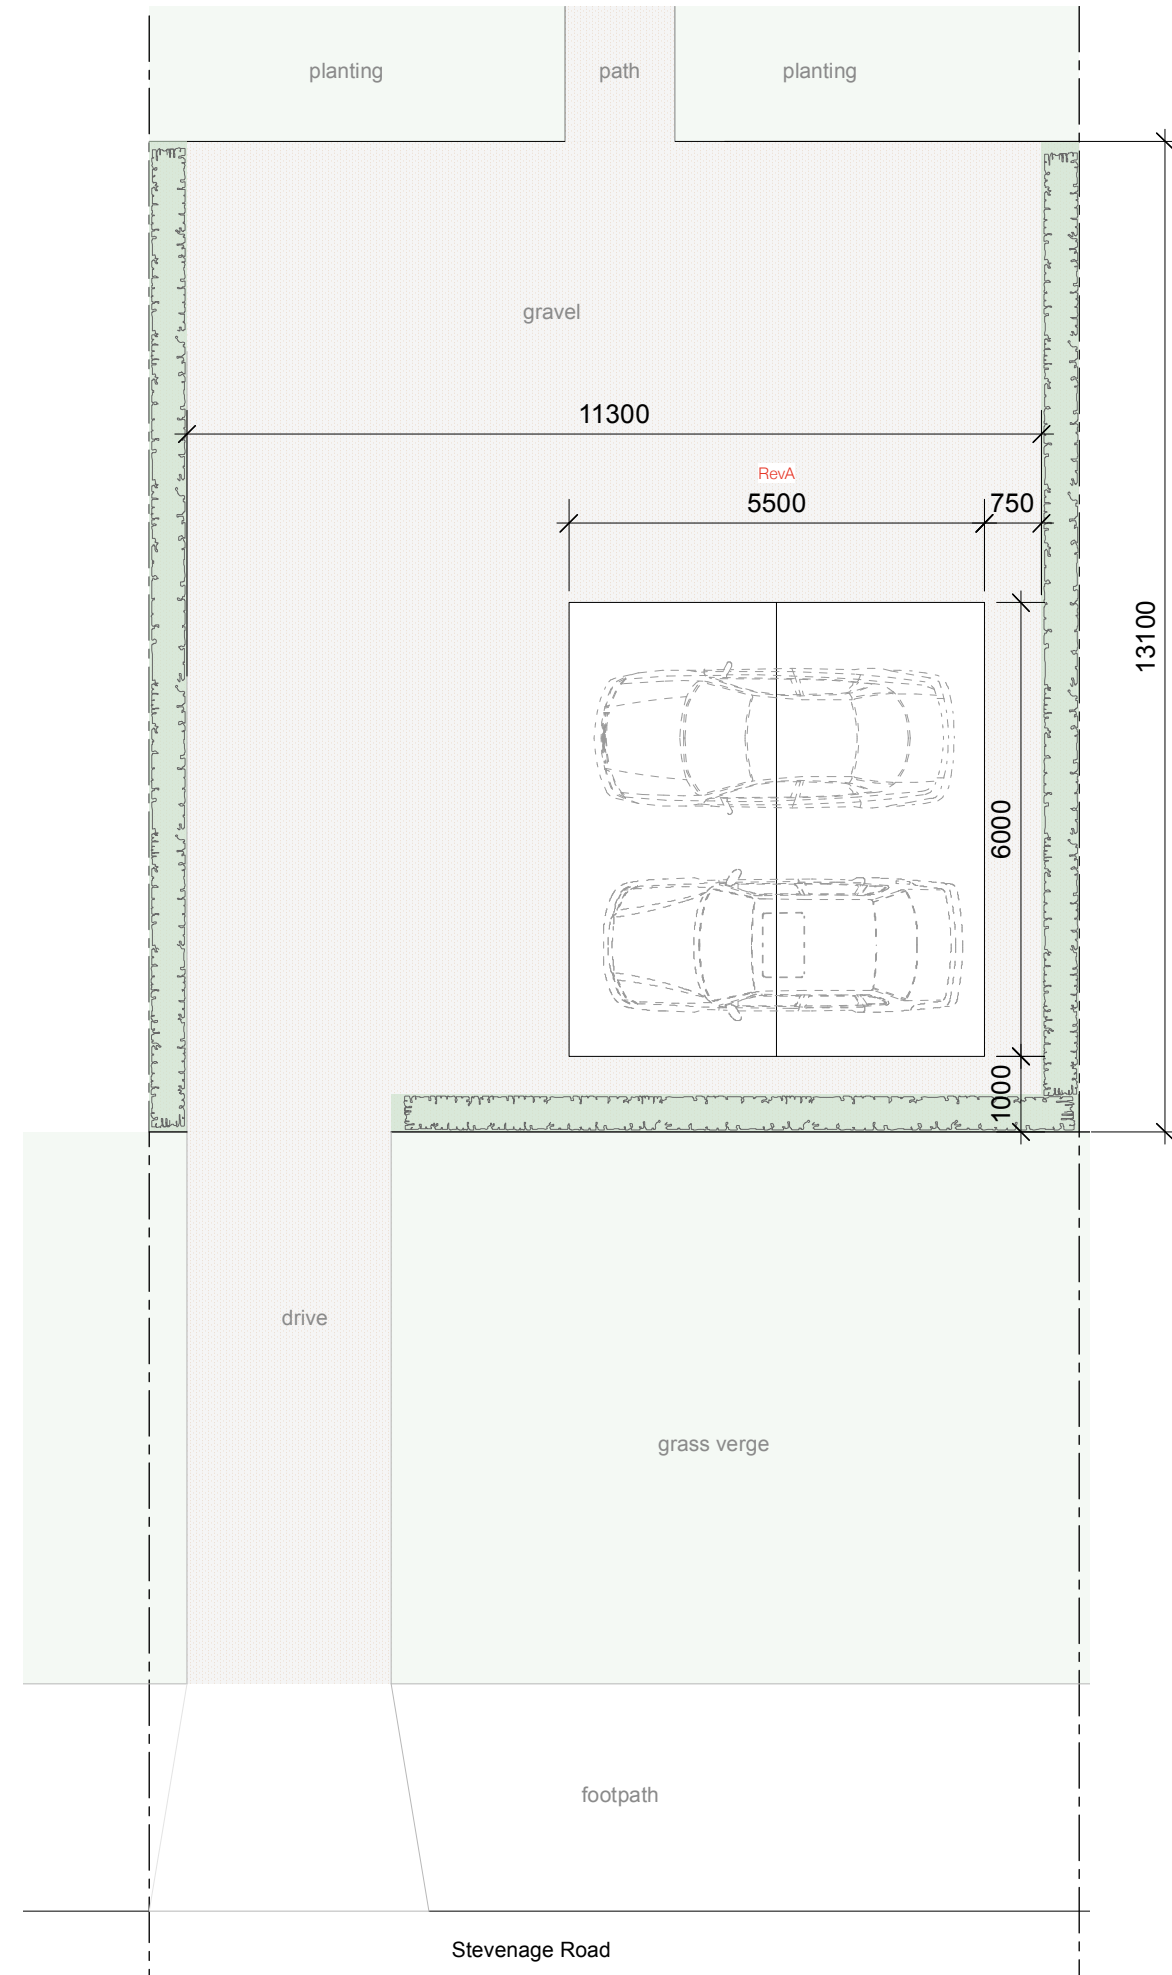


RevA: 09.12.24 Car port length revised from 5.4 to 5.5m

50 Stevenage Road
Knebworth
SG3 6NN

Proposed Car Port
Scale: 1:100