





scale 1:500

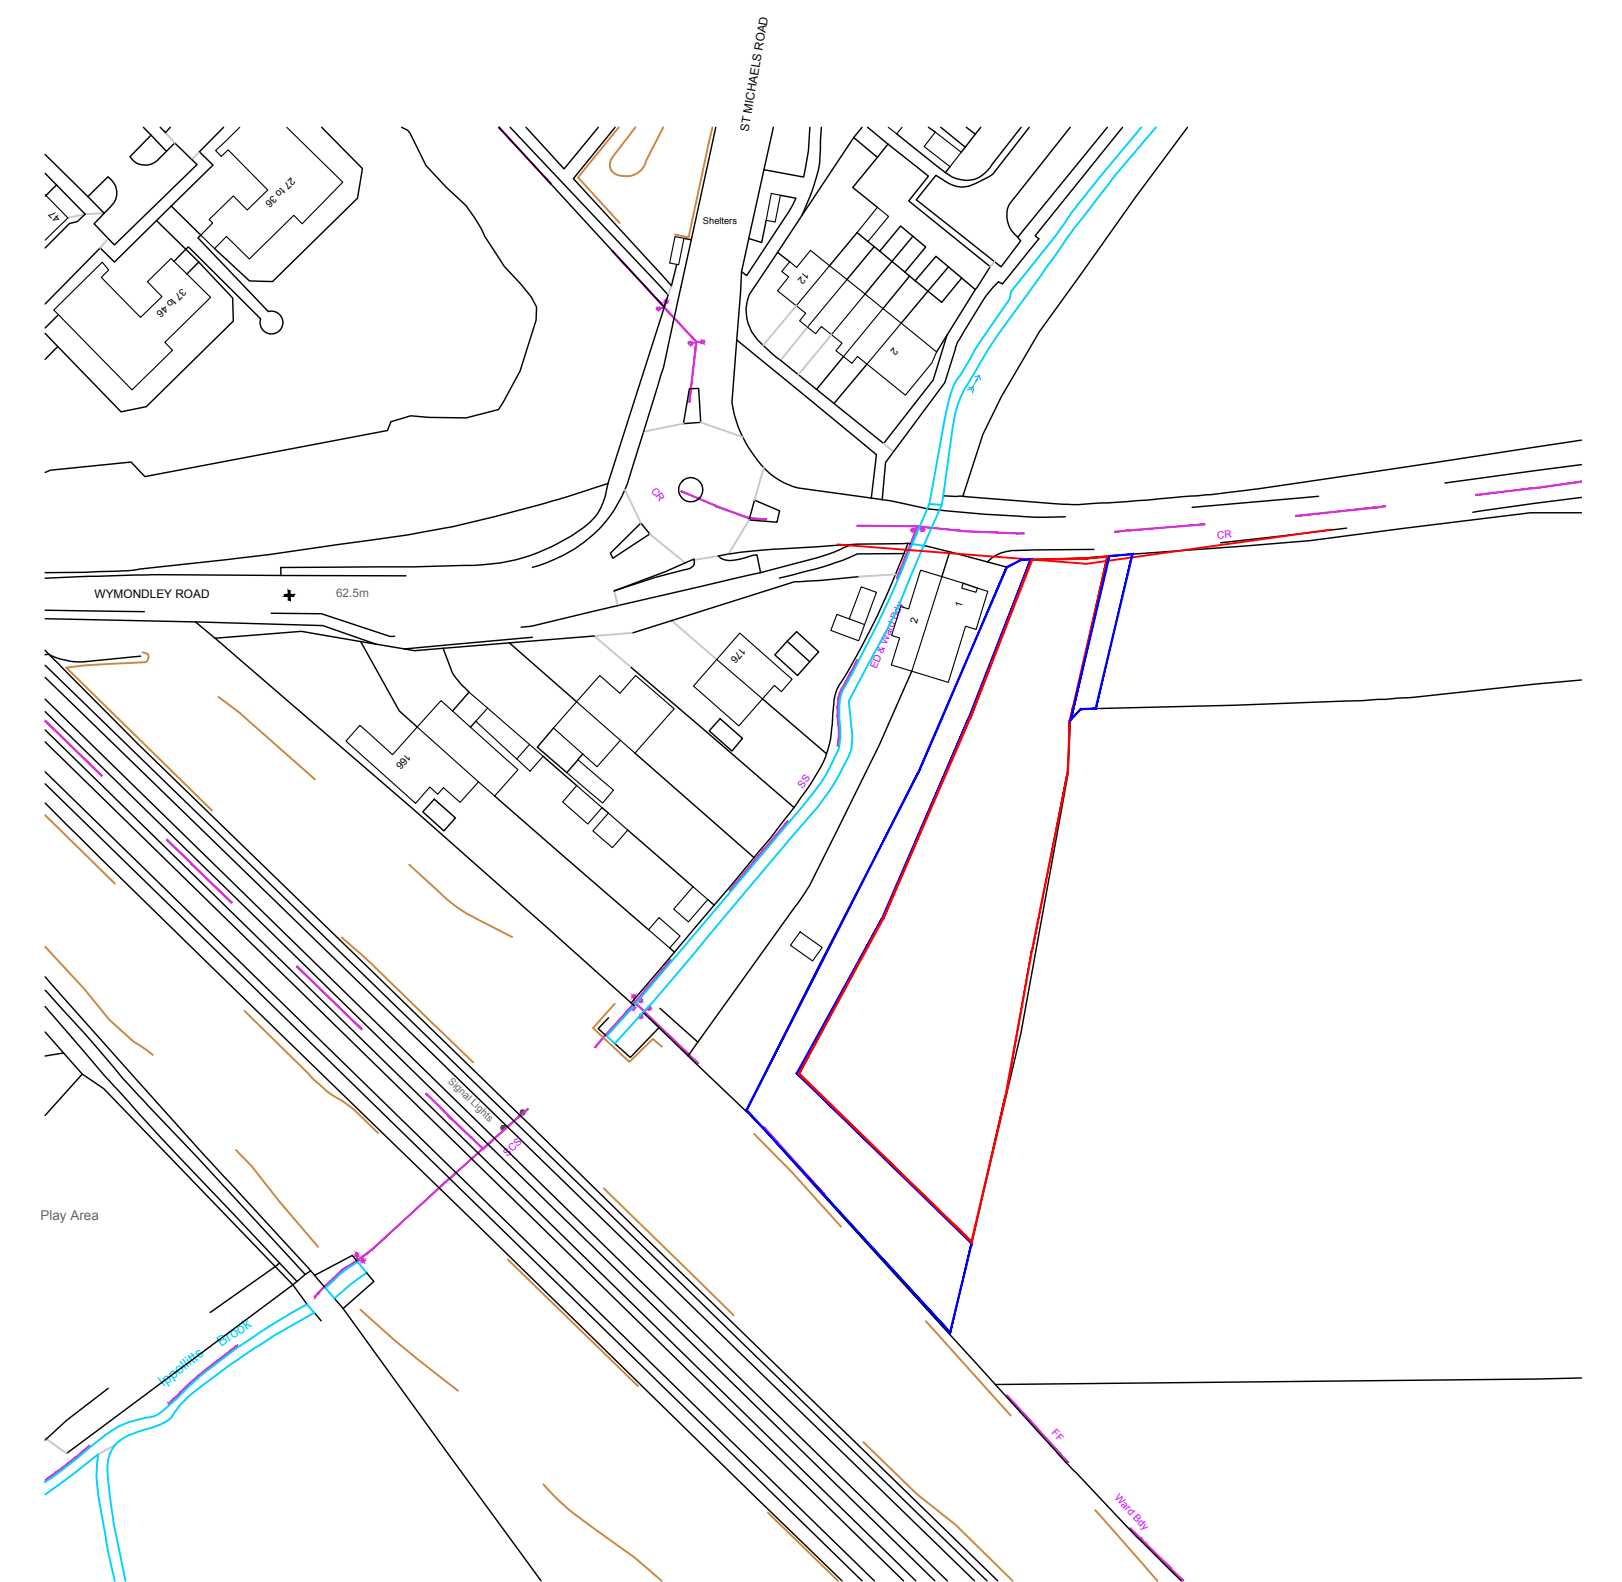

scale 1:1250

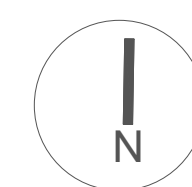

Note: This drawing is copyright

Note: To be read in conjunction with Structural Engineers Information, specification and drawings

All setting out dimensions to be checked on site by contractor and any discrepancies to be noted ASAP. Windows, steelwork, to be site sized.

Michael Collins Architect LLP

Wymondley Road

Site No. 251 site /location plan as existing

Stage: Stage 2
Status: Preliminary

010

REVISION: Scale: 1:500/1:250@A1