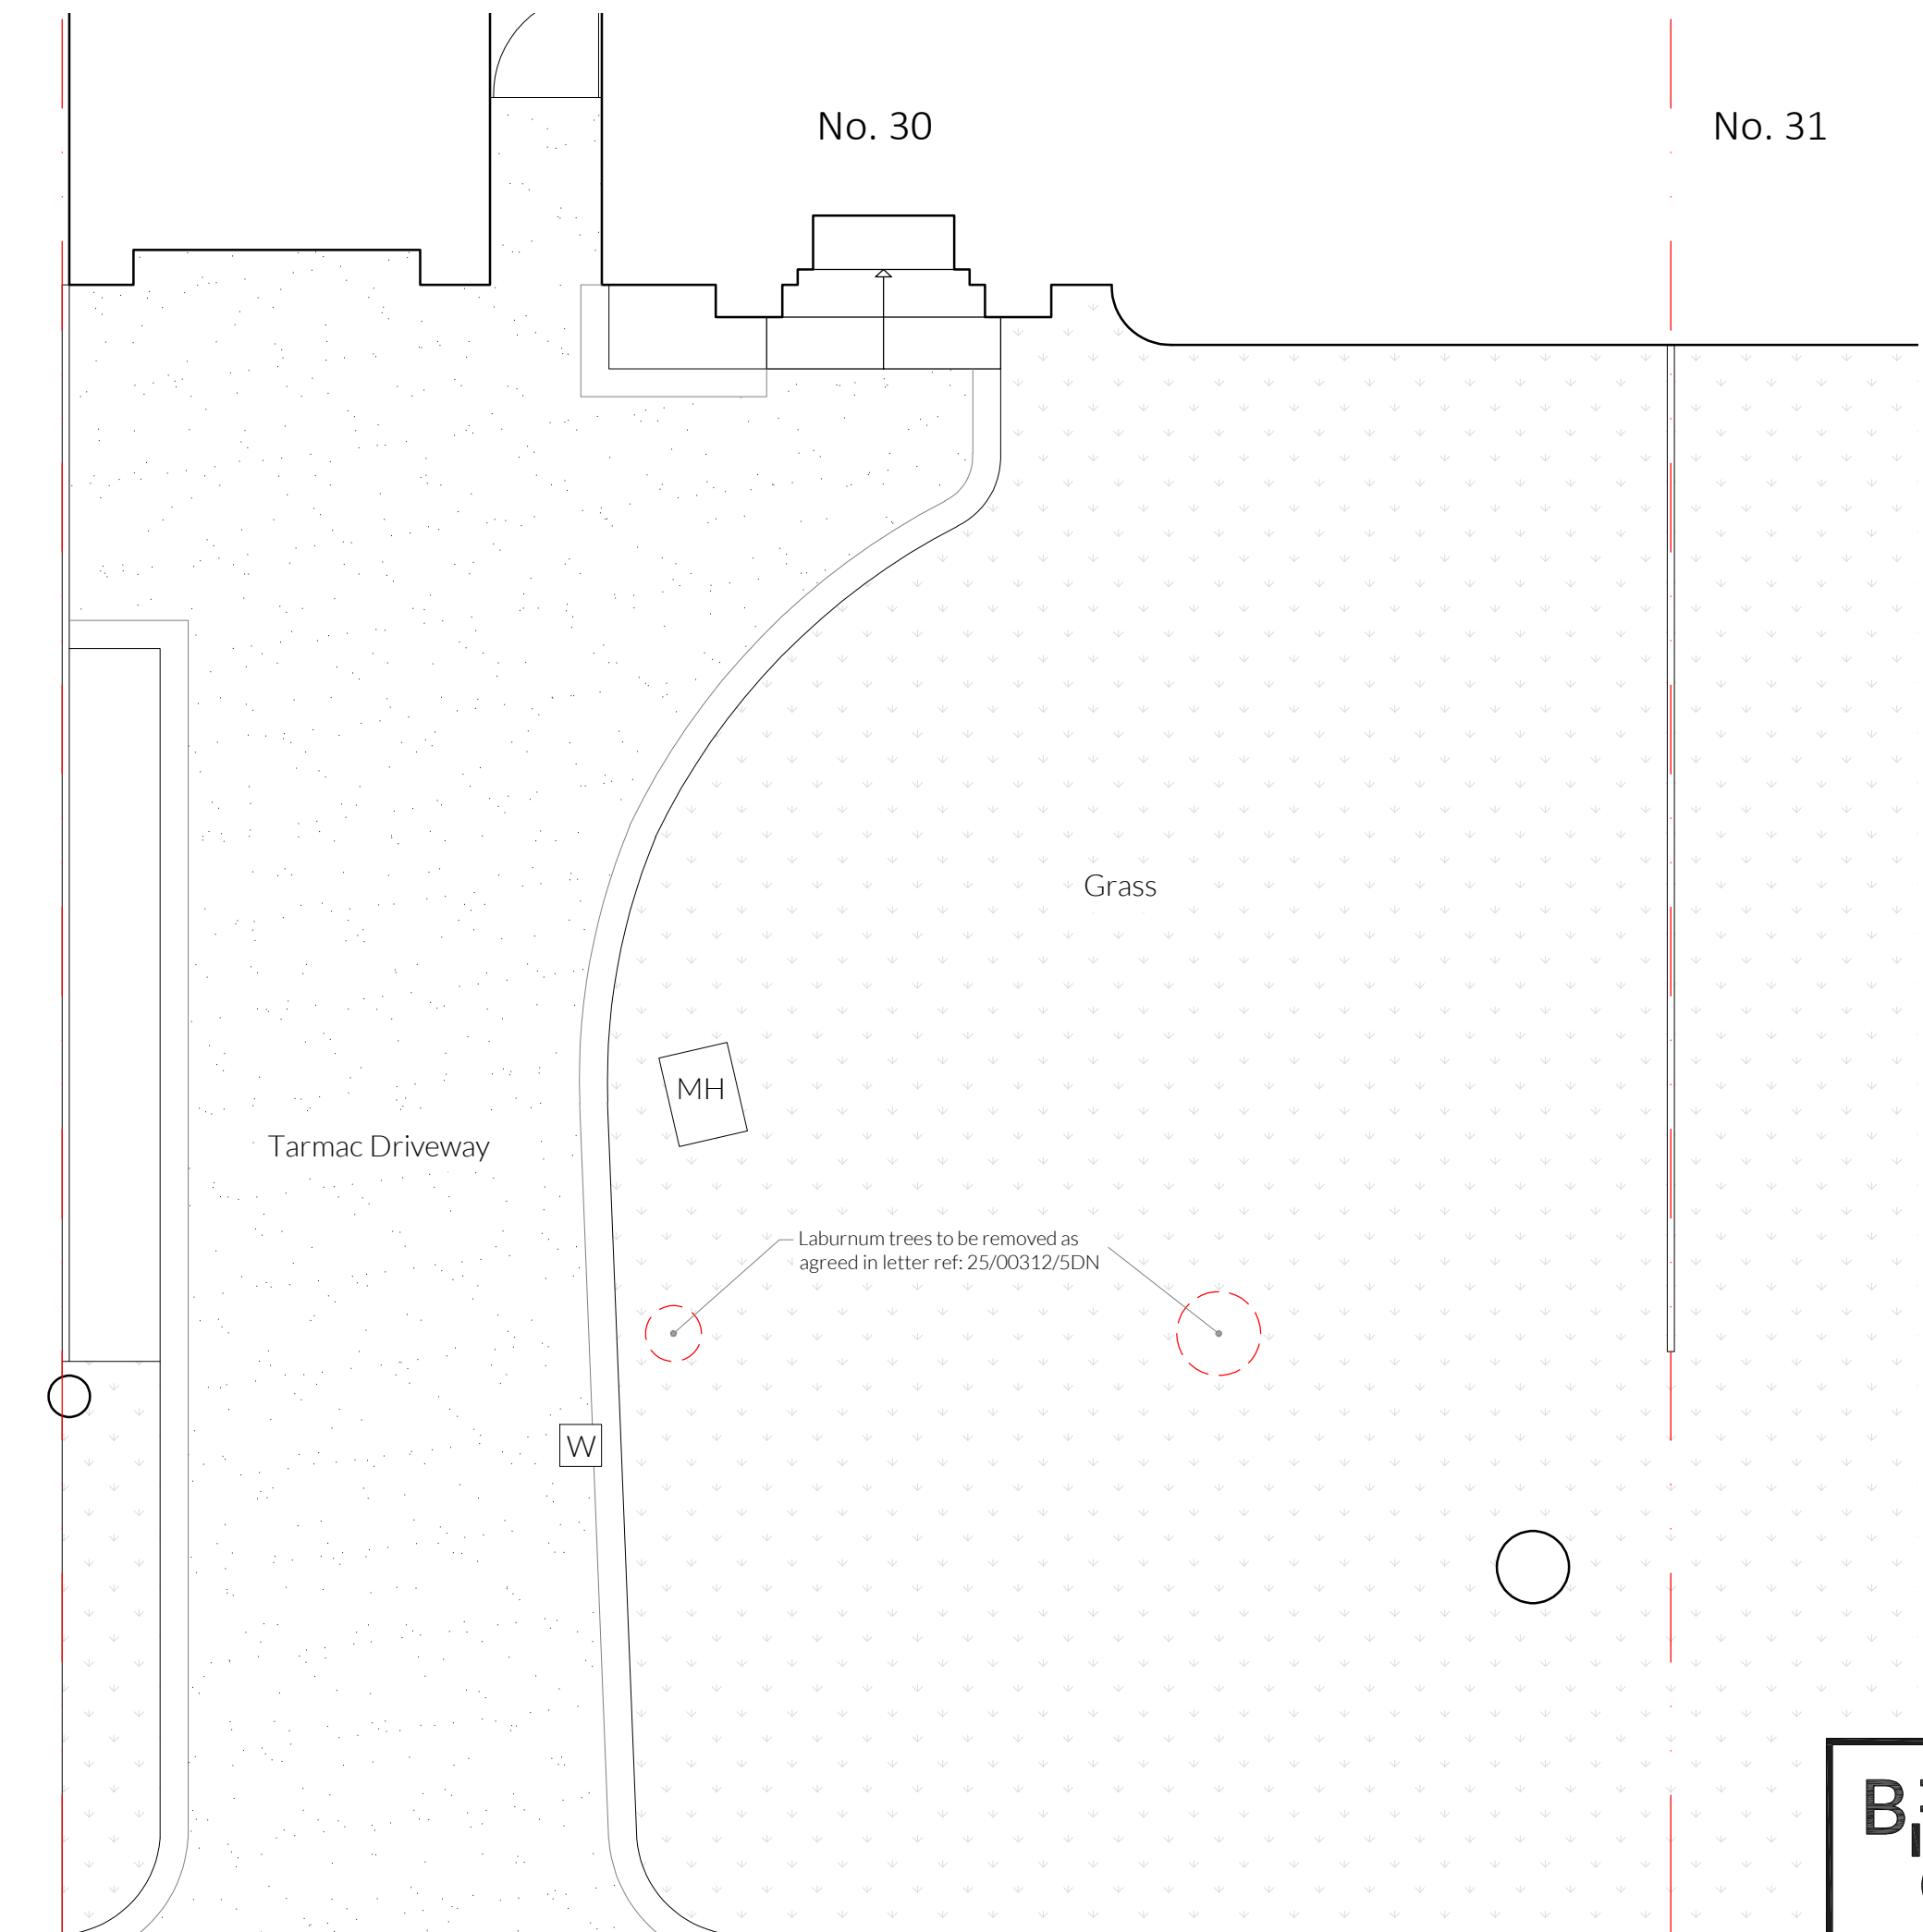


GENERAL NOTES

This drawing is © 2024 BRICK Architects Ltd


Drawing is not to be scaled. Dimensions are in millimetres unless noted otherwise

This drawing must be read in conjunction with all other relevant drawings and specifications from the Architect and other consultants

All dimensions are to be checked on site, errors or omissions must be reported to the Architect before commencement of works. If in doubt, ask



SCALE BAR IN mm 1:50

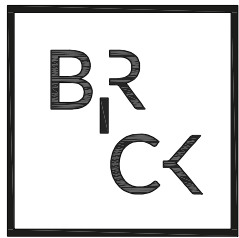

www.brickarchitects.co.uk

/ 07.04.2025 Issued for Planning					JP	-
rev	date	description			drawn	audited
drawing status						
FOR INFORMATION						
project				job no	drawn	audited
30 The Chilterns, Hitchin, SG4 9PP				24-015	JP	-
					1:50@A3	Apr'25
drawing title						
Existing Arrangement Front Driveway				drawing number	revision	
				24-015_PL_002	/	