


Site Location Plan
Langley Bottom Farm, London Road, Langley, SG4 7PJ
A4 1:2500

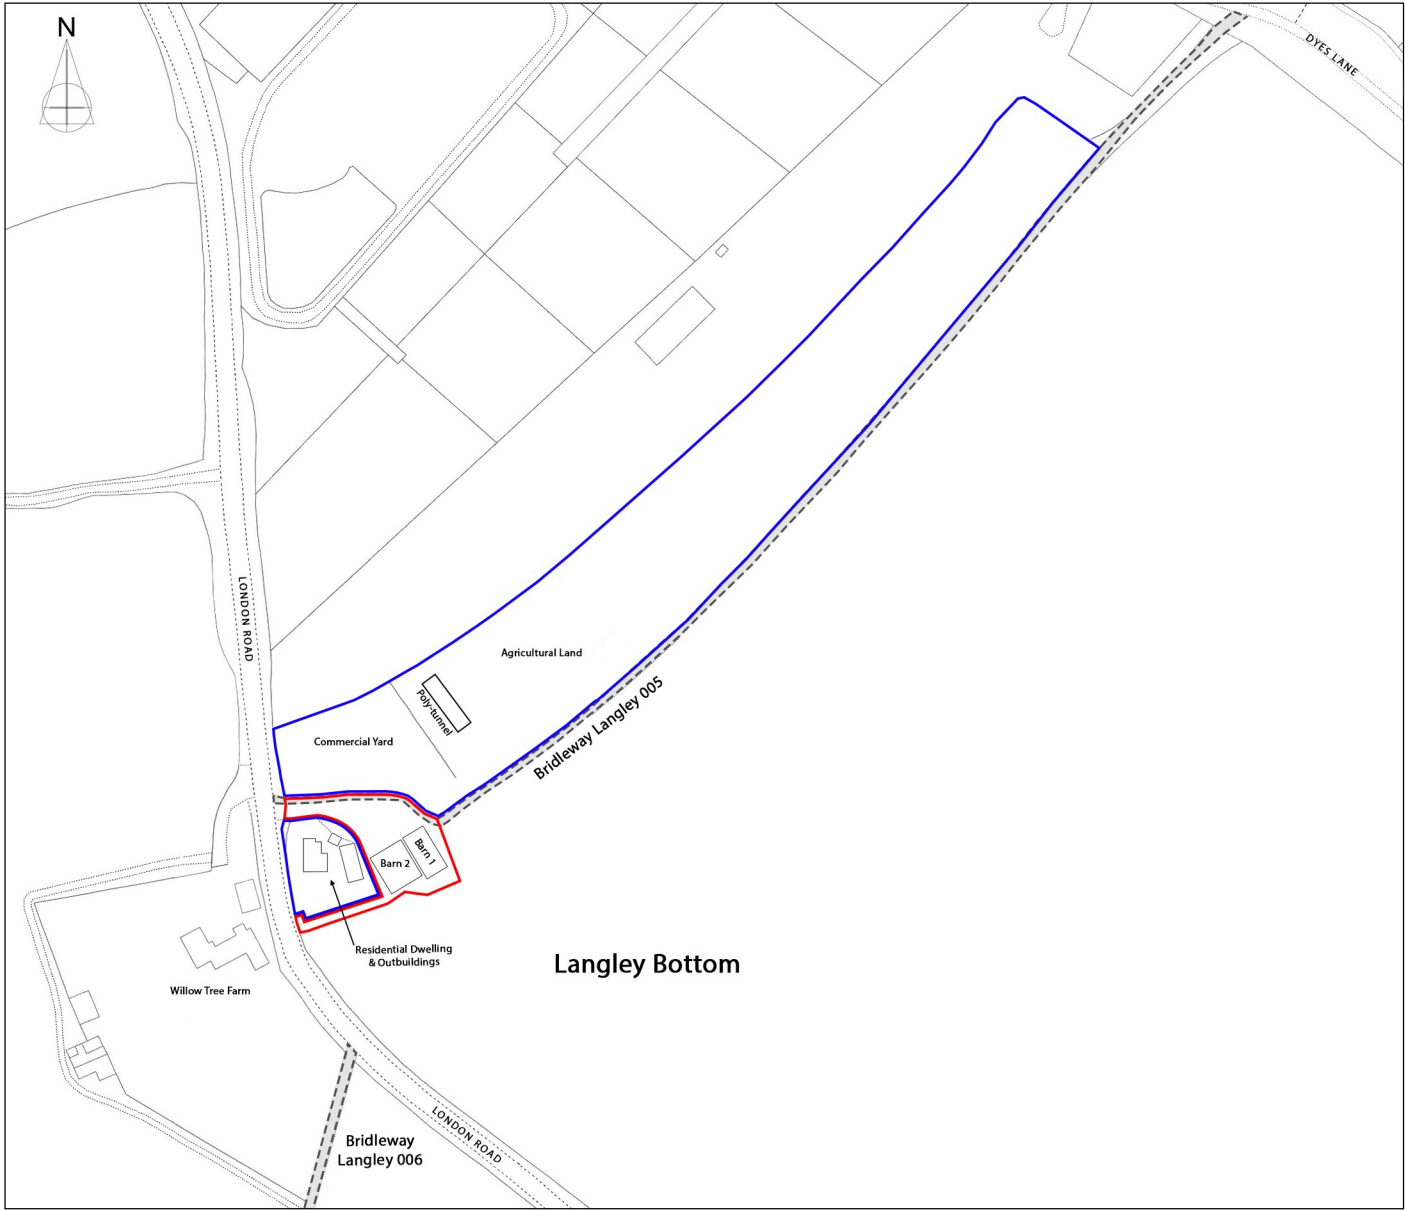

Key:

- Bridleways
- Application Site
- Land also in the applicants ownership

20 0 100 200
Scale - Metres 1:2500