

LEGEND

STATION CO-ORDINATES

STATION	TYPE	EASTING	NORTHING	LEVEL
STN13	NAIL	518196.744	228821.337	69.681
STN14	NAIL	518188.455	228806.008	69.500
STN15	NAIL	518206.788	228839.318	70.192

COORDINATE INFORMATION:
ALL LEVELS IN METRES TO ORDNANCE SURVEY
DATUM AND BASED ON NATIONAL GRID FROM RTK GPS
AND ADJUSTED INTO OS ACTIVE NETWORK

REV	DRG. AMENDMENTS	BY	DATE
-----	-----------------	----	------

MCCARTHY & STONE

PROSPECT PLACE
HATFIELD
HERTS AL9 5DA

OLD CHARLTON ROAD

HITCHIN

SG5 2AJ

ELEVATIONS

PROSPAPLANS
LIMITED

LAND & ENGINEERING SURVEYORS
O'HANA HOUSE
BEETLEY
NORFOLK
NR20 4FE

T: +44 (0) 1362 668504
E: INFO@PROSPAPLANS.COM
W: WWW.PROSPAPLANS.COM

Operating to ISO9001:2000

SCALE: 1:100@A1

DATE: MARCH 2024

DRAWN BY: R WELTON	CHECKED BY: G RUTHERFORD
-----------------------	-----------------------------

Three Trees

Silverdale


Silverdale



Silverdale

Three Trees

Three Trees

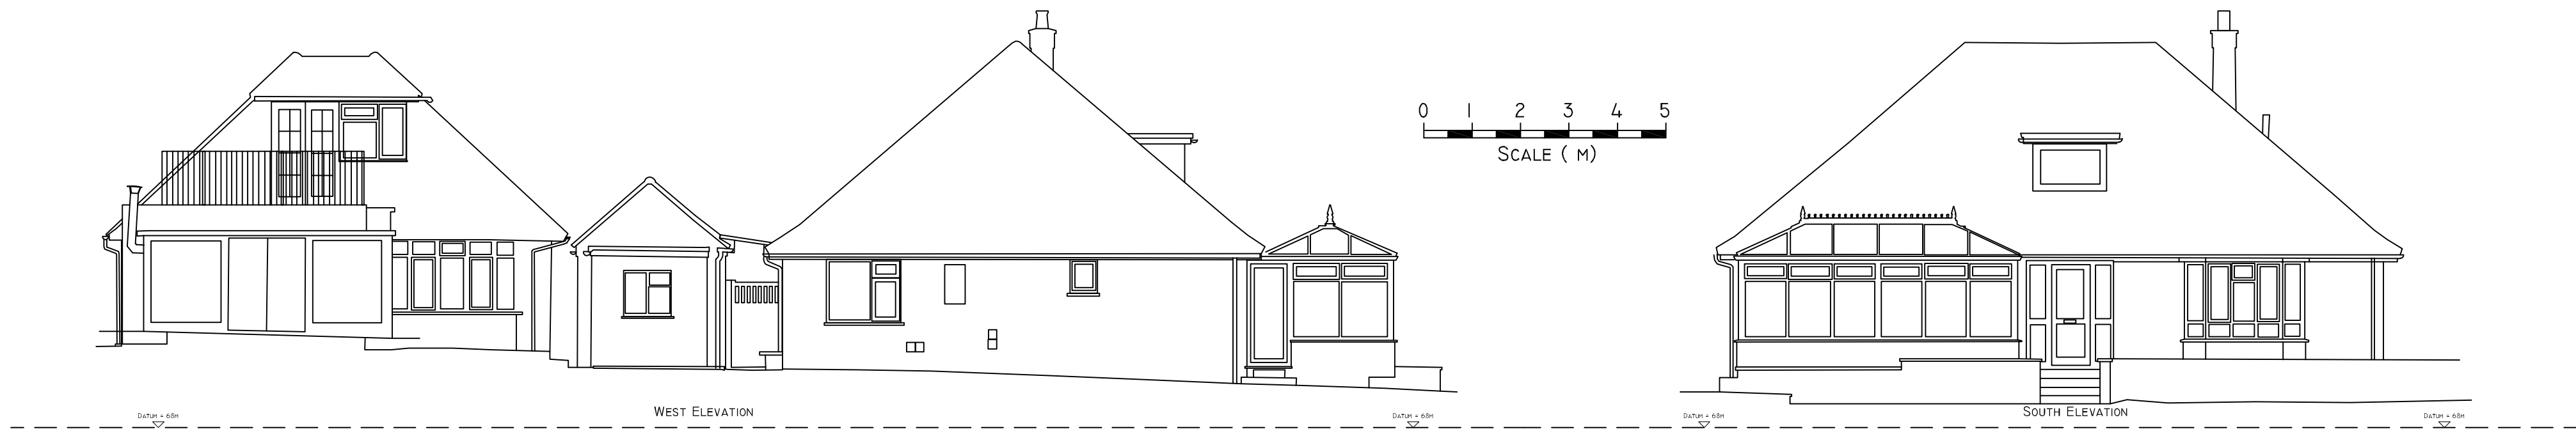

Willow Close

Birchwood

Birchwood



Birchwood

Willow Close

Willow Close

