


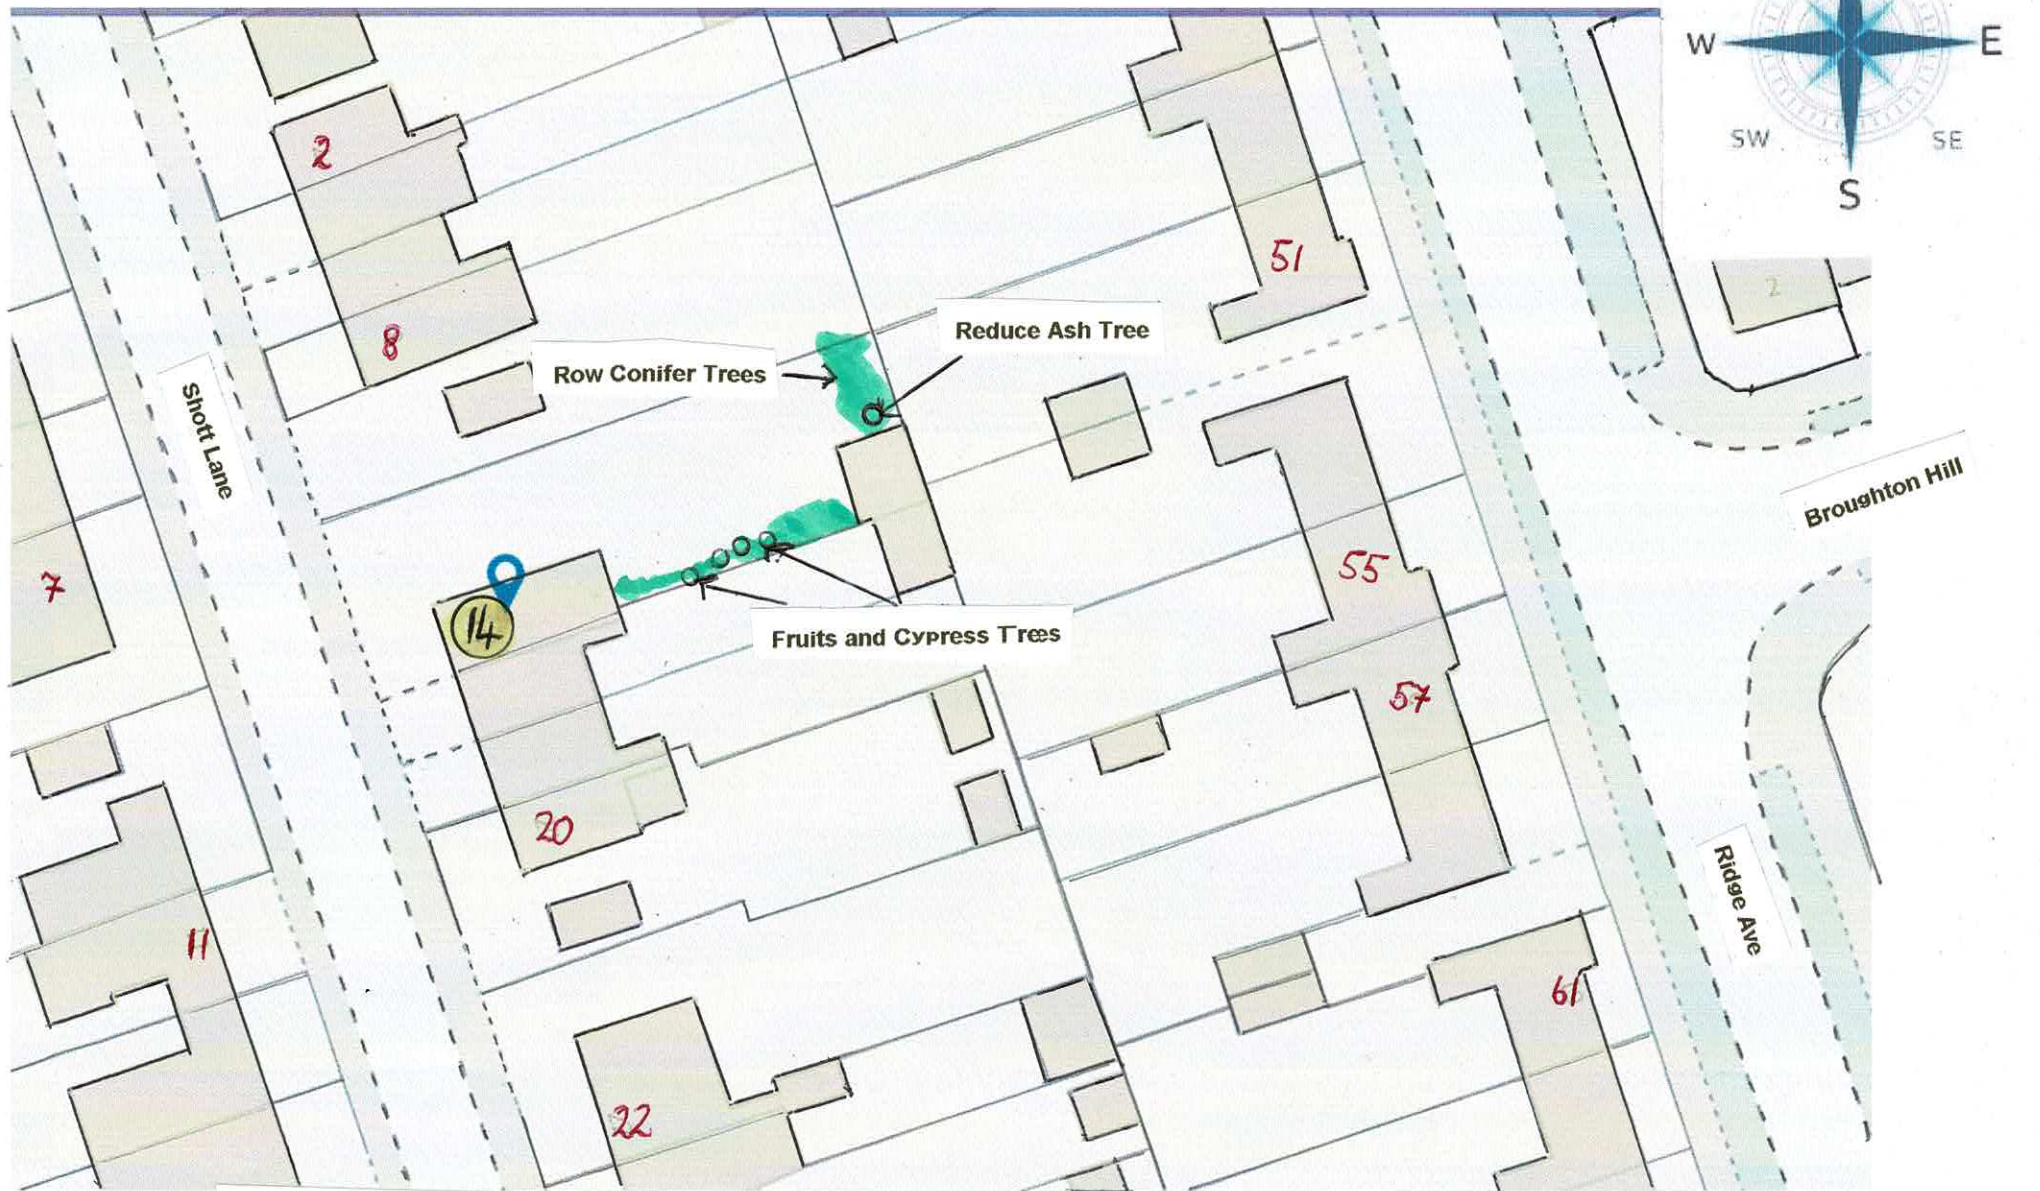

Conservation planning for 14, Shott Lane, Letchworth SG6 1SE