

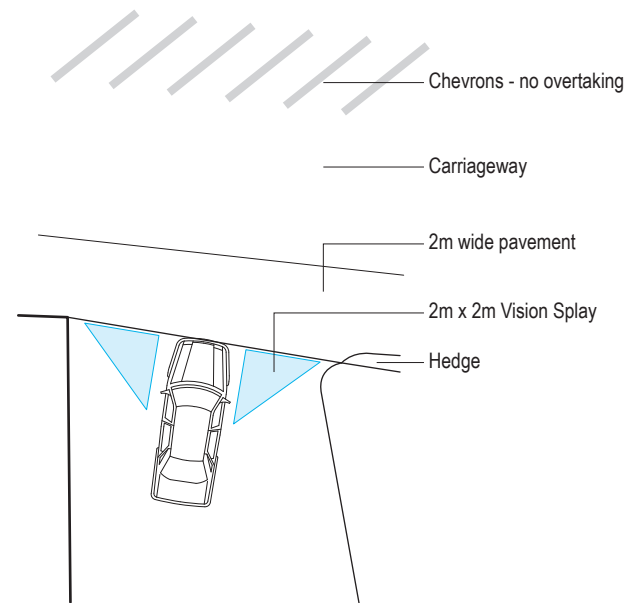


0 5 10
1:500 1cm = 5 metre

Location & Site Plan

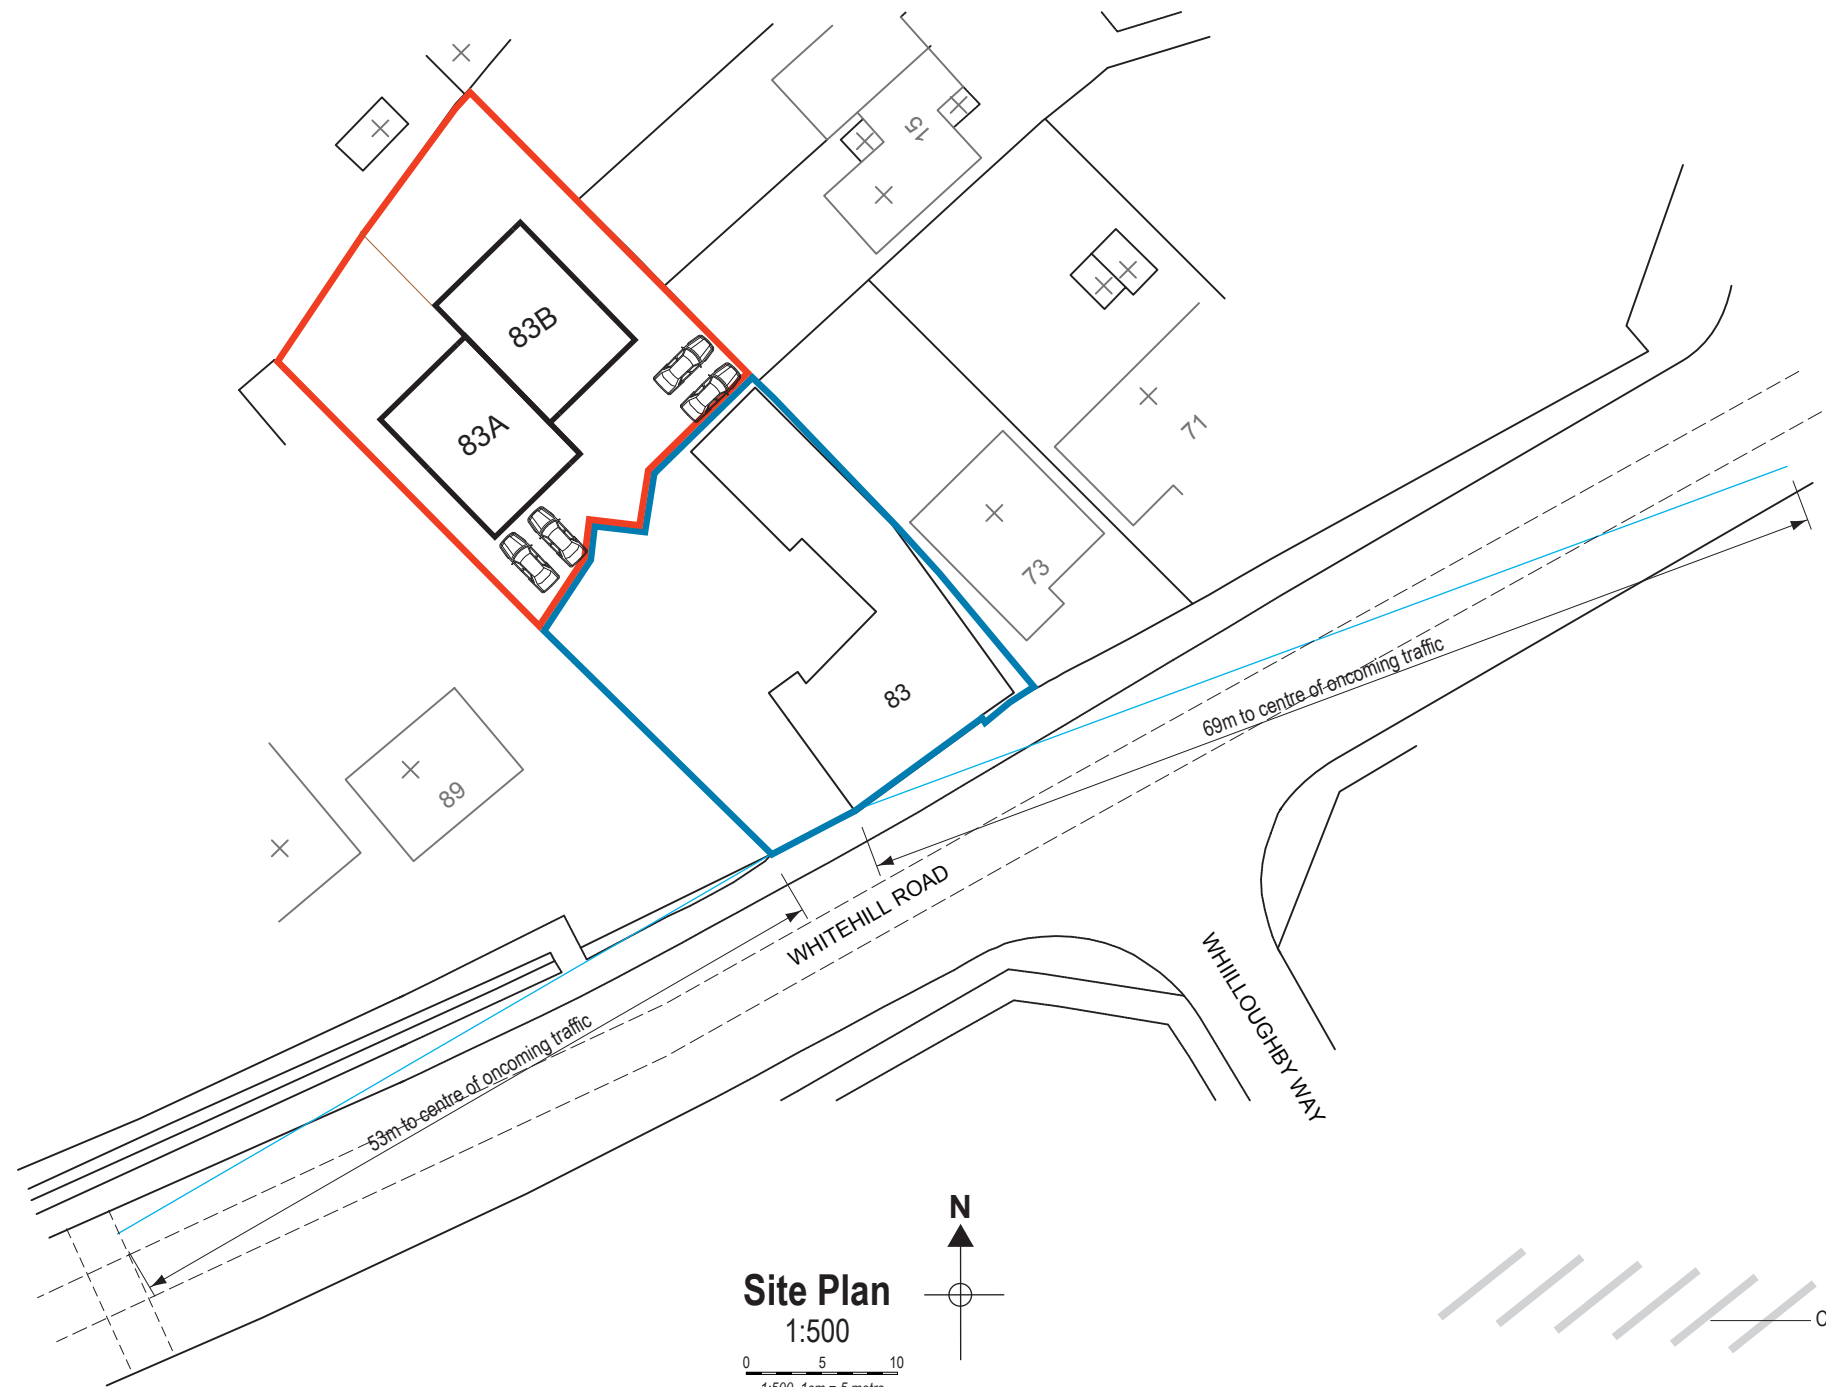

Site Entrance
1:200

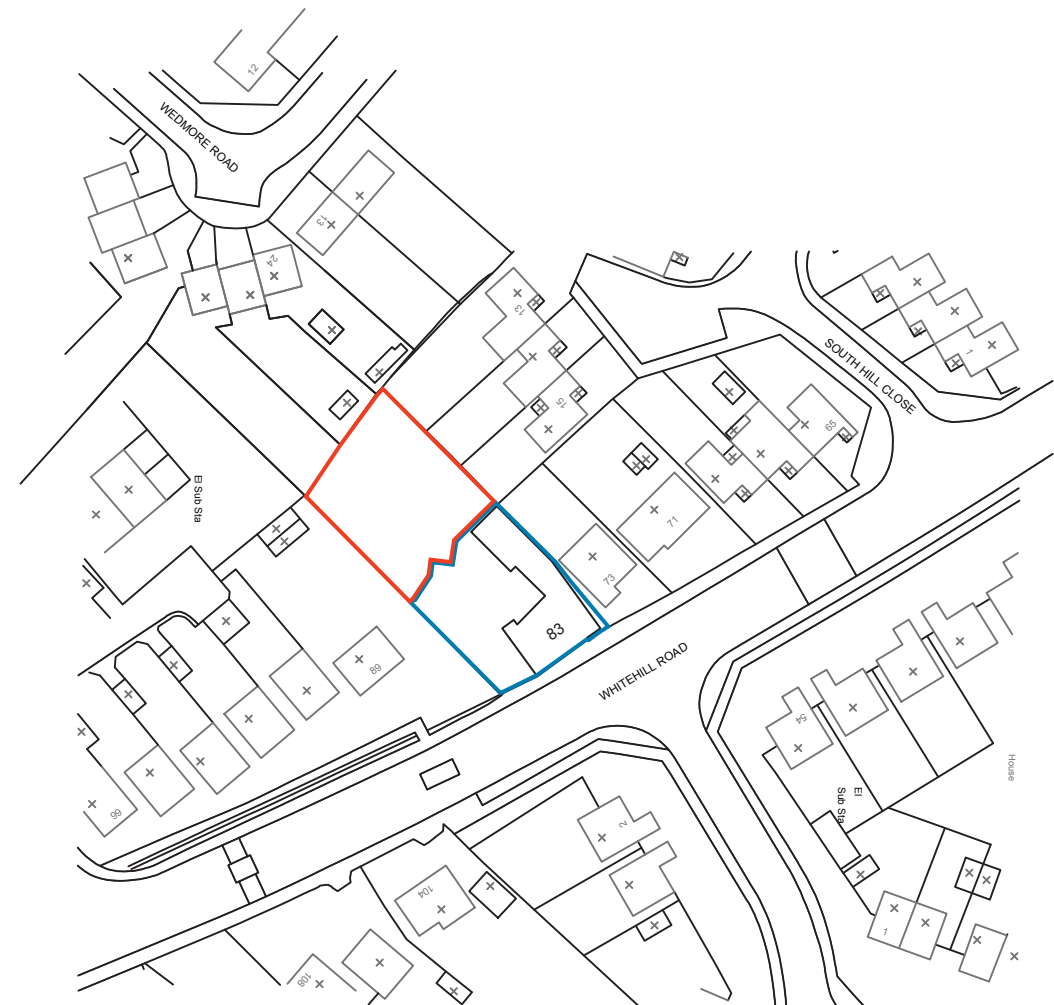

Location Plan
1:1250

0 5 10
1:500 1cm = 5 metre

Planning

A3 Paper Size

P1

29.05.25

Be Informed!

8 Broadmeadow Ride
St Ippolyts, Hitchin
Herts SG4 7ST

www.be-informed.co.uk

Mr M Norgan
83 Whitehill Road
Hitchin, SG4 9HP