

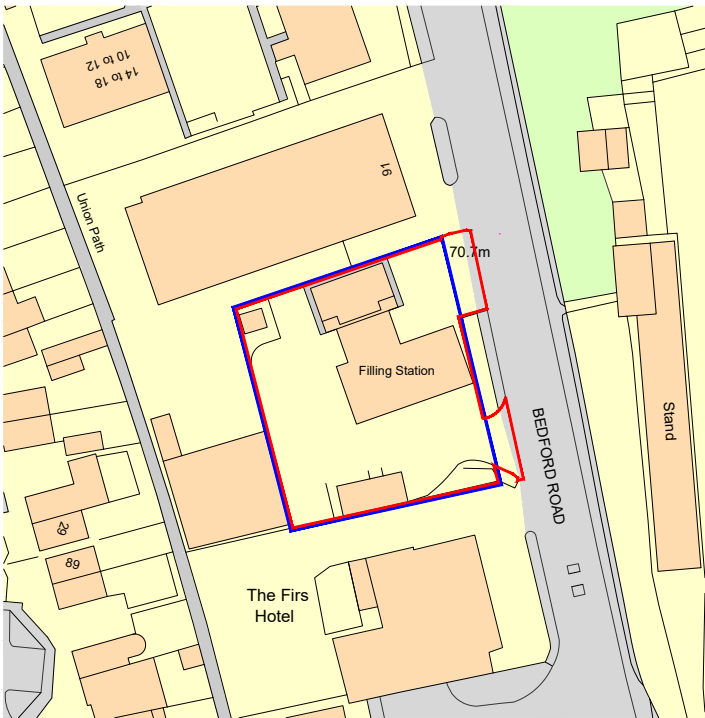


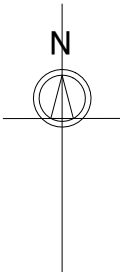

Ordnance Survey, (c) Crown Copyright 2025. All rights reserved. Licence number 100022432

LOCATION PLAN
SCALE 1:1250 @ A4

- KEY:
- Application Boundary
 - Site Boundary

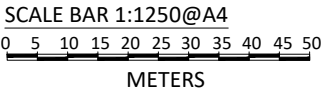

PLANNING DRAWING

NOTES:
A4
ORIGINAL
PLOT SIZE



A	24.03.26	UPDATED RED BOUNDARY	JP/NB
REV	DATE		BY

PROJECT: HITCHIN SERVICE STATION,
BEDFORD ROAD,HITCHIN,
HERTS, SG5 2TY

TITLE: LOCATION PLAN

DRAWN BY :	JP/NB	SCALE :	1:1250@A4
DATE :	27.01.2026	PLOT DATE :	24.03.2026
CAD FILE :	E:\ARCHIVE\14548\DRAWINGS\HITCHIN 10019011-PLG-26		



MBH Design Studio Ltd.
Brook House, Apex Court,
Camphill Rd,
West Byfleet,
KT14 6SQ

T: 01932 352 727



SHELL UK RETAIL
SHELL CENTRE
YORK ROAD,LONDON
SE1 7NA
UNITED KINGDOM

DWG No	10019011	LP	26	A
--------	----------	----	----	---