




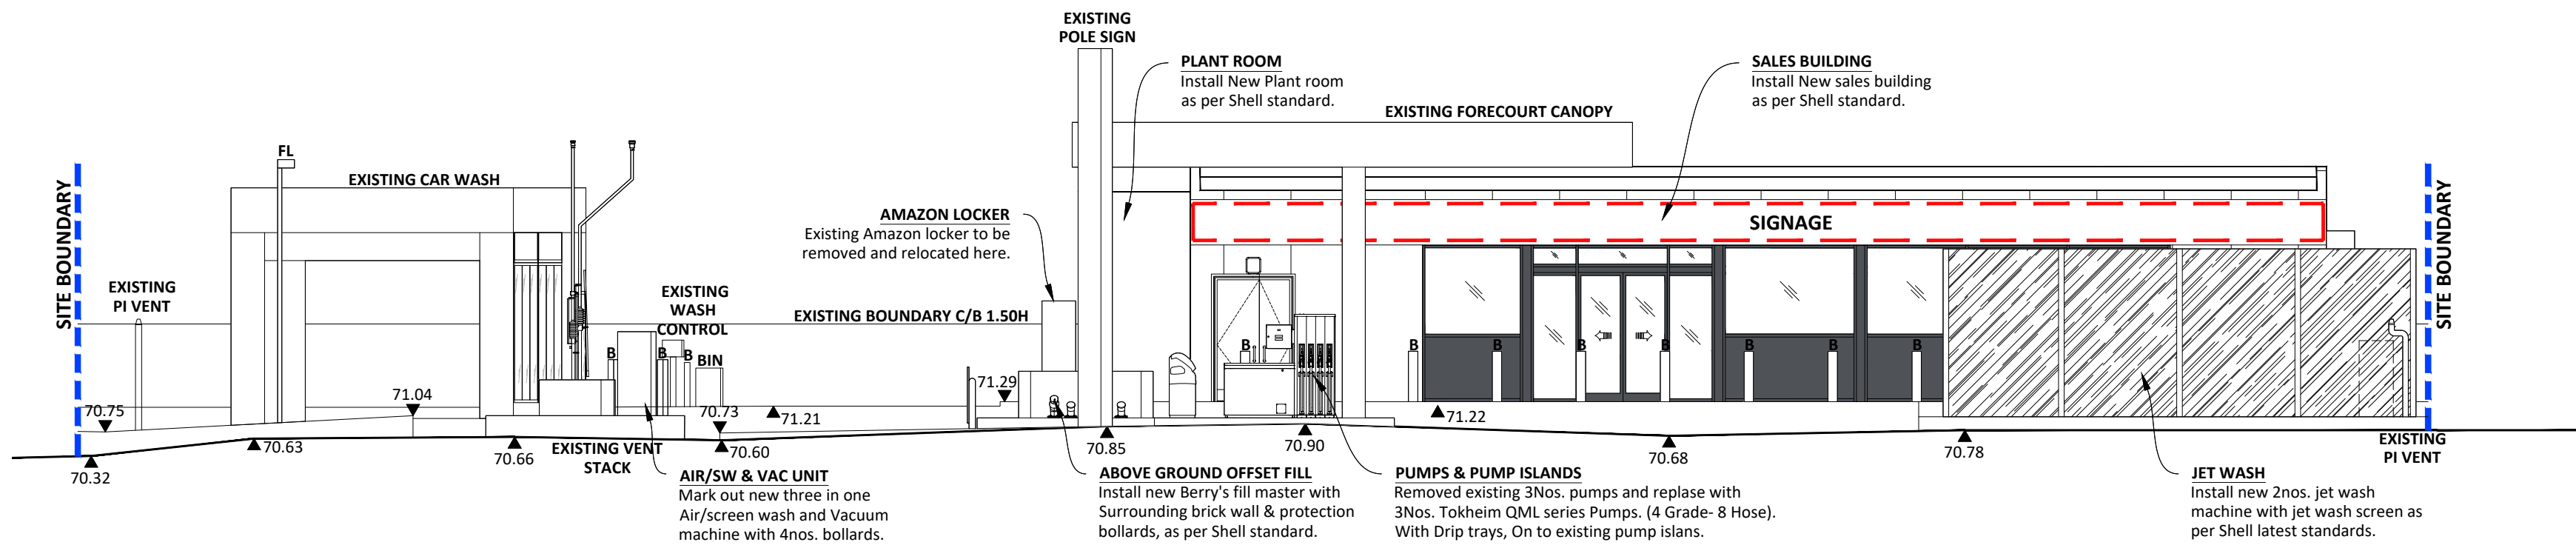


Proposed Site Elevation A
Scale: 1:100 @A1

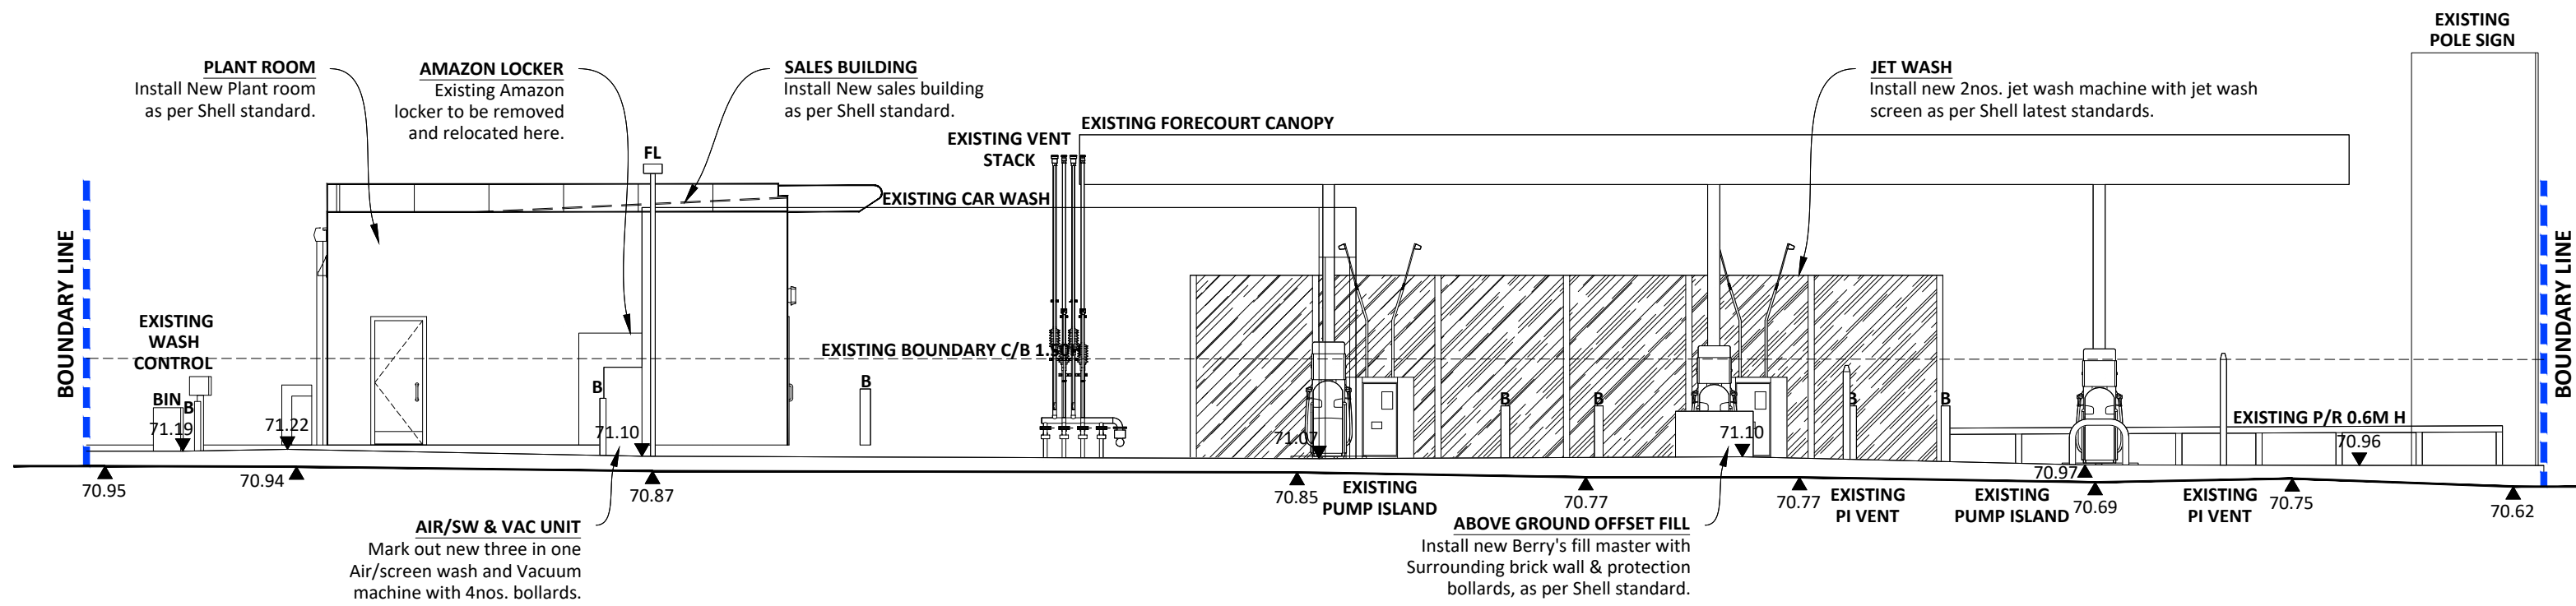

Proposed Site Elevation B
Scale: 1:100 @A1

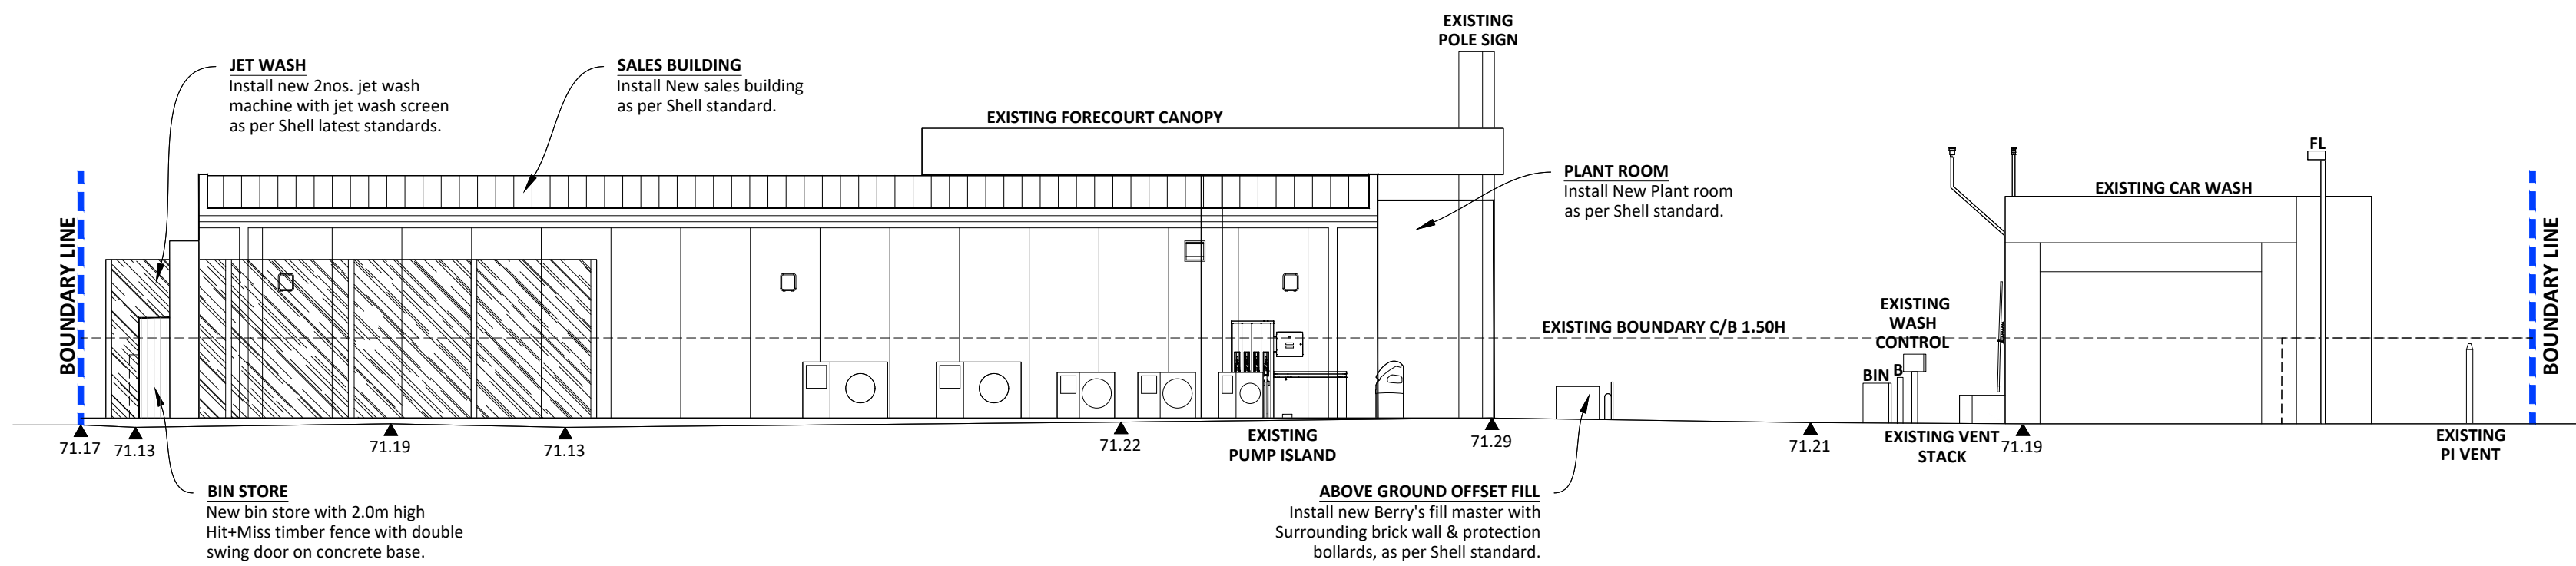

Proposed Site Elevation C
Scale: 1:100 @A1

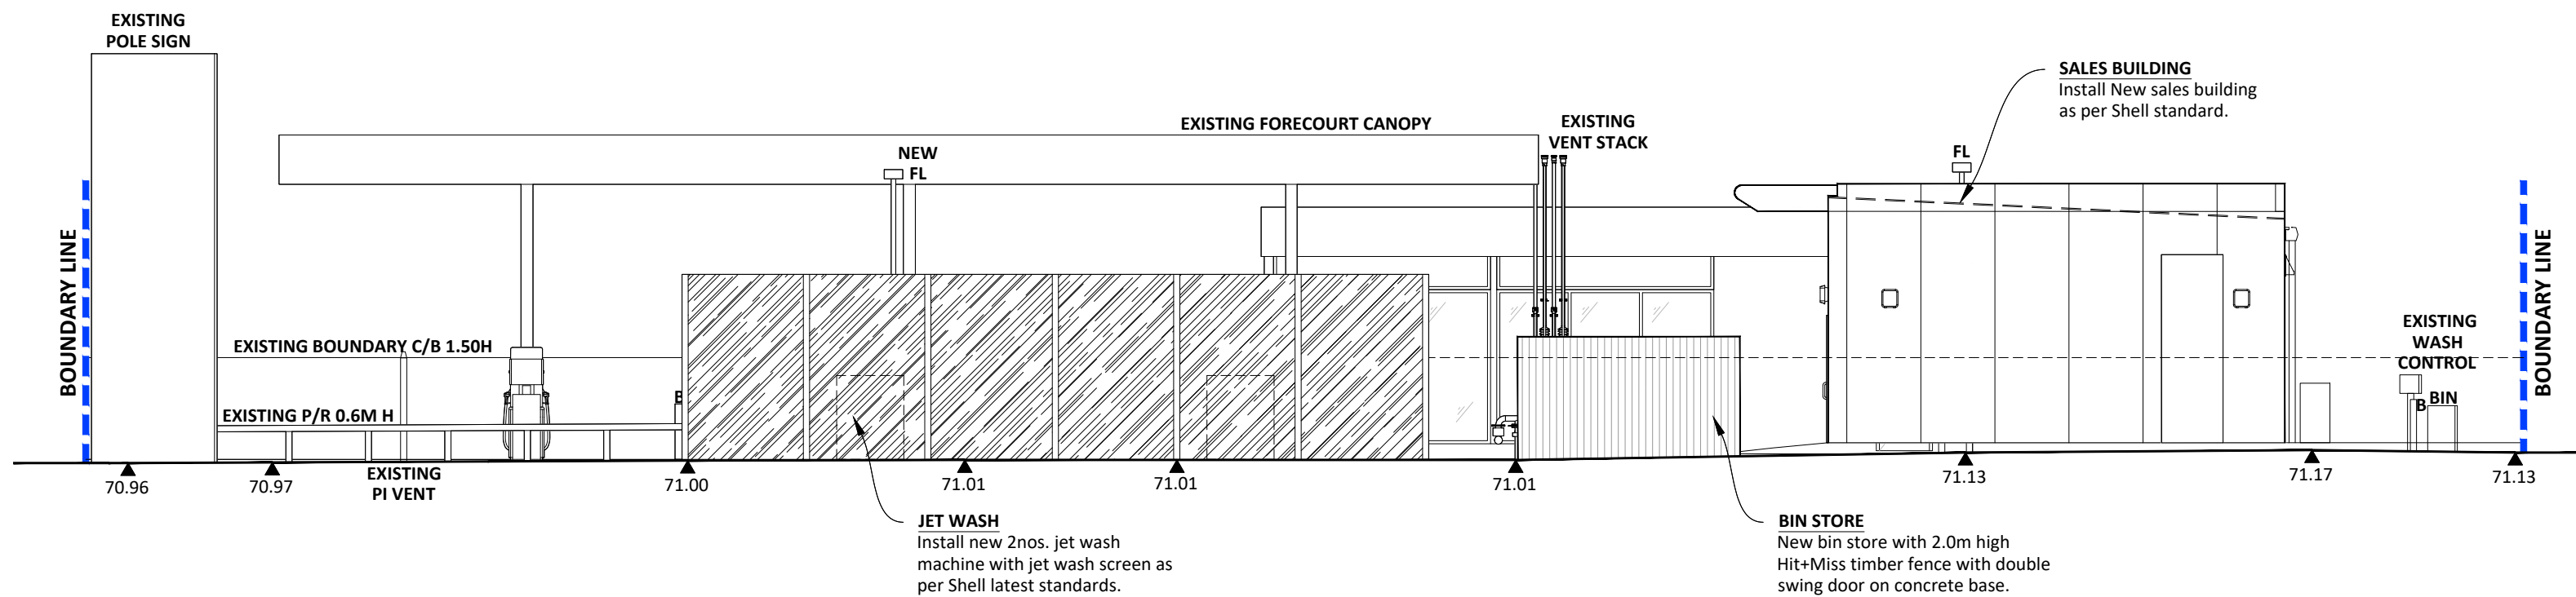


Proposed Site Elevation D
Scale: 1:100 @A1

GENERAL NOTES


THIS DRAWING HAS BEEN PREPARED FOR PLANNING PURPOSES ONLY.

THIS DRAWING IS TO BE READ IN CONJUNCTION WITH THE FOLLOWING:

- 10019011 LP - LOCATION PLAN
- 10019011 BP - BLOCK PLAN
- 10019011 ESL - EXISTING SITE LAYOUT
- 10019011 ESE - EXISTING SITE ELEVATIONS
- 10019011 PSL - PROPOSED SITE LAYOUT
- 10019011 PSE - PROPOSED SITE ELEVATIONS
- 10019011 ISBL - INTERNAL SALES BUILDING LAYOUTS
- 10019011 ESBE - EXISTING SALES BUILDING ELEVATIONS
- 10019011 PSBE - PROPOSED SALES BUILDING ELEVATIONS
- 10019011 PJWE - PROPOSED JET WASH ELEVATIONS
- 10019011 TRACK - TRACKING LAYOUT

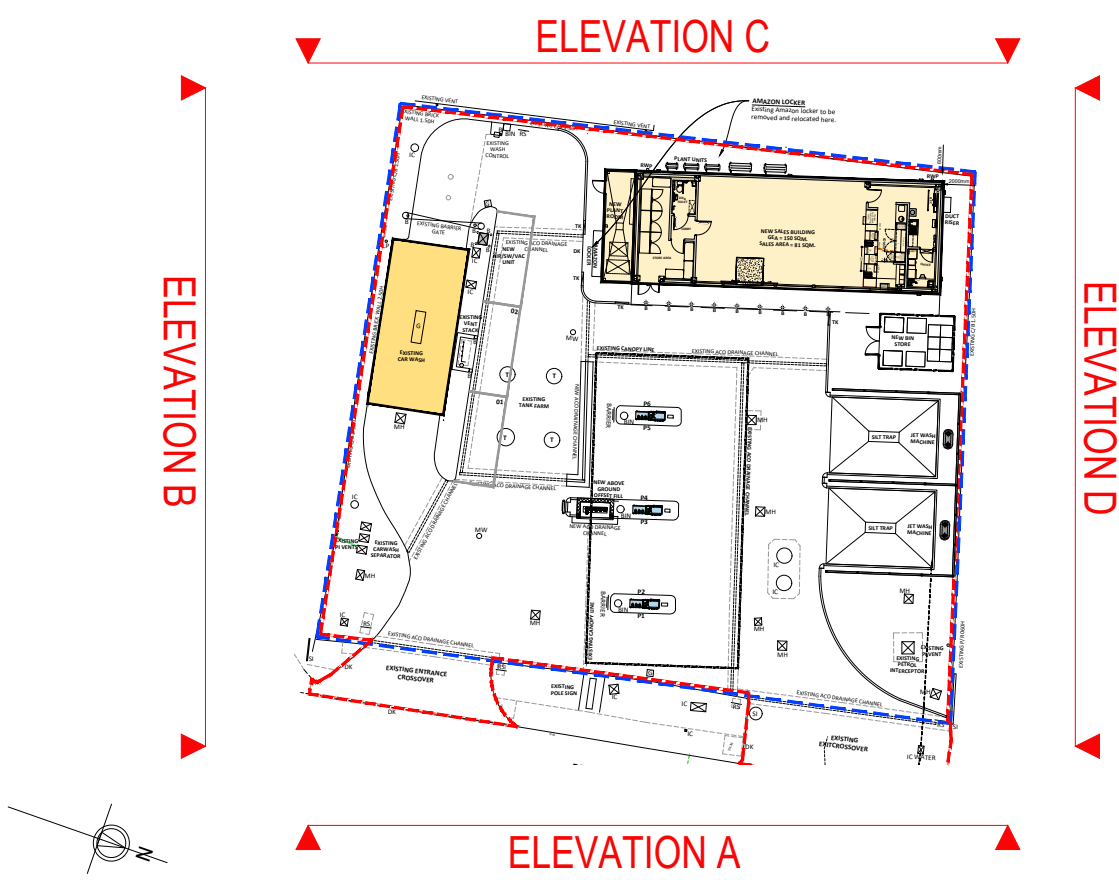

KEY PLAN
SCALE:NTS

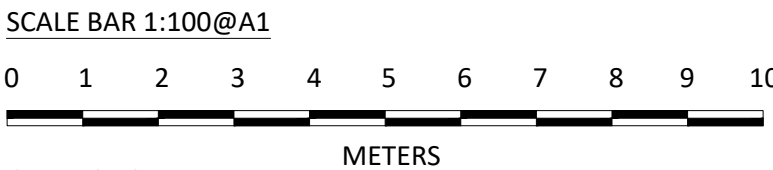

PROJECT MANAGERS :

ARTELIA

DESIGNERS :

mbh

MBH Design Studio Ltd.
Brook House, Apex Court, Camphill Rd, West Byfleet, KT14 6SQ
www.mbhstd.com t: 01932 352 727 f: 01932 351 545

PHASE: **PLANNING**

REV	DATE	DESCRIPTION	BY
A	24.03.26	UPDATED RED BOUNDARY	JP/NB

PROJECT: **HITCHIN SERVICE STATION,
BEDFORD ROAD, HITCHIN,
HERTS, SG5 2TY**

TITLE: **PROPOSED SITE ELEVATIONS**



**SHELL UK OIL PRODUCTS LTD
SHELL CENTER, YORK ROAD
LONDON
SE1 7NA
UNITED KINGDOM**

DRAWN BY:	JP/NB	SCALE:	1:100@A1
DATE:	27.01.2026	PLOT DATE:	30.01.2026
CAD FILE:	E:\ARCHIVE\14548\DRAWINGS\HITCHIN 10019011-PLG-26		

DWG No:	10019011	PSE	26	A
---------	----------	-----	----	---

A1

ORIGINAL
PLOT SIZE