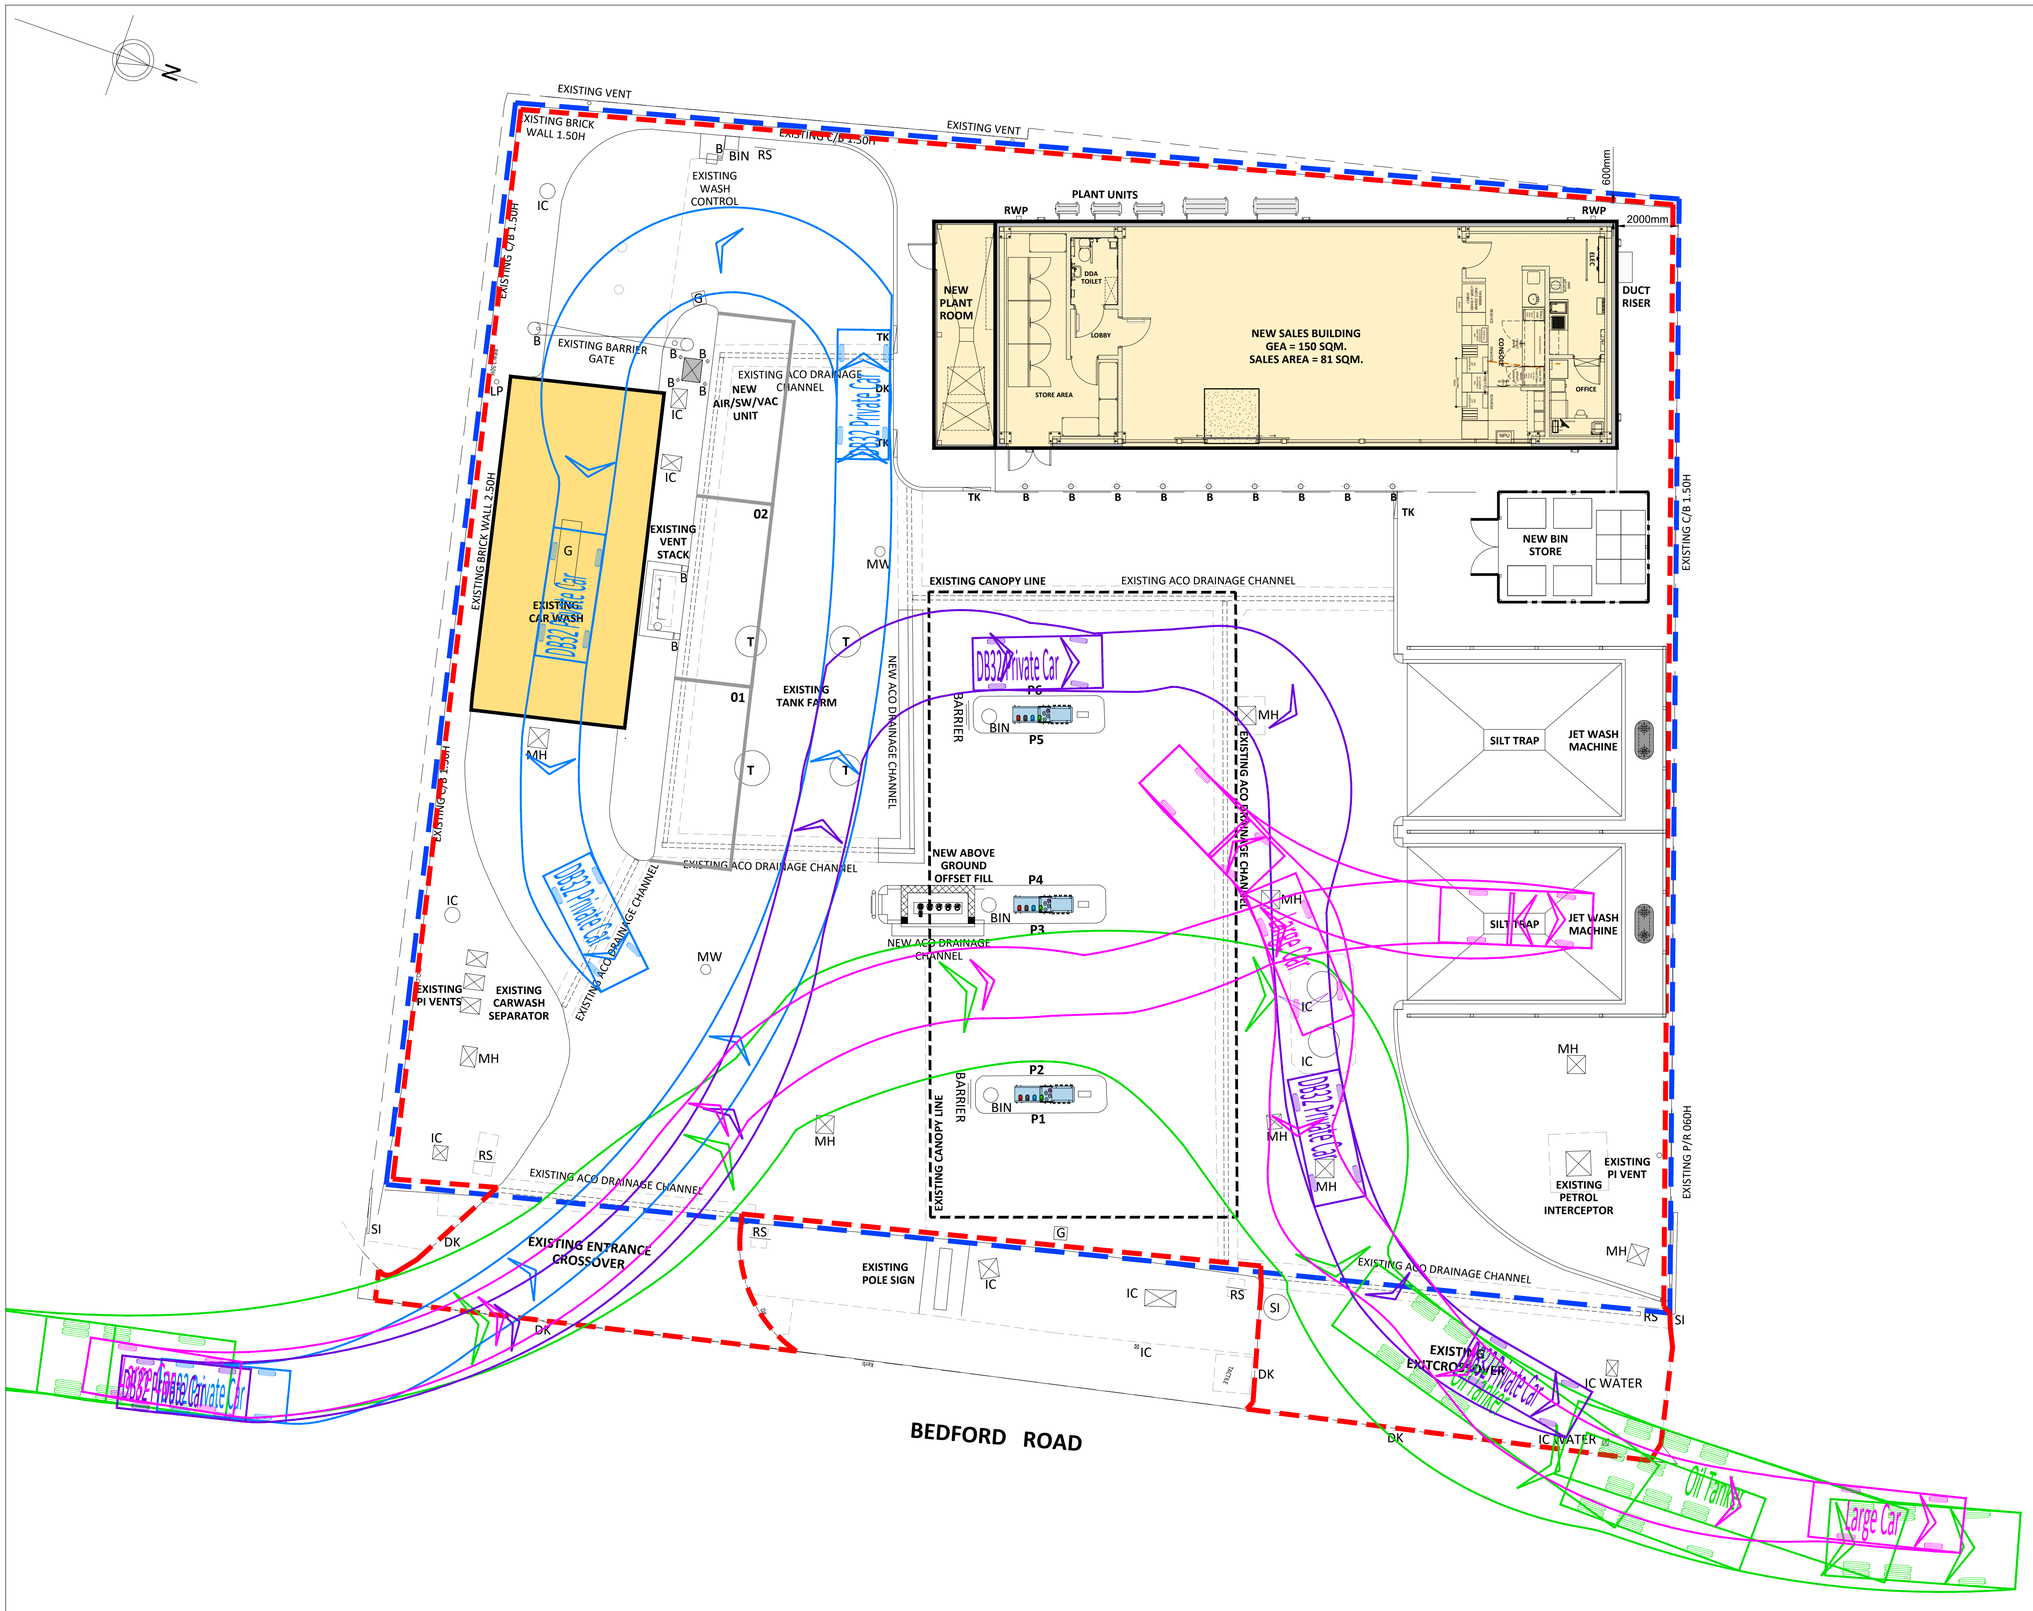

GENERAL NOTES

THIS DRAWING HAS BEEN PREPARED FOR PLANNING PURPOSES ONLY.

THIS DRAWING IS TO BE READ IN CONJUNCTION WITH THE FOLLOWING:

10019011	LP	-	LOCATION PLAN
10019011	BP	-	BLOCK PLAN
10019011	ESL	-	EXISTING SITE LAYOUT
10019011	ESE	-	EXISTING SITE ELEVATIONS
10019011	PSL	-	PROPOSED SITE LAYOUT
10019011	PSE	-	PROPOSED SITE ELEVATIONS
10019011	ISBL	-	INTERNAL SALES BUILDING LAYOUTS
10019011	ESBE	-	EXISTING SALES BUILDING ELEVATIONS
10019011	PSBE	-	PROPOSED SALES BUILDING ELEVATIONS
10019011	PJWE	-	PROPOSED JET WASH ELEVATIONS
10019011	TRACK	-	TRACKING LAYOUT

SCALE BAR 1:100@A1

0 1 2 3 4 5 6 7 8 9 10

METERS

PROJECT MANAGERS :

ARTELIA

DESIGNERS :

mbh

MBH Design Studio Ltd.
Brook House, Apex Court, Camphill Rd, West Byfleet, KT14 6SQ
www.mbhltd.com t: 01932 352 727 f: 01932 351 545

PHASE : PLANNING

REV	DATE		BY
A	24.03.26	UPDATED RED BOUNDARY	JP/NB

PROJECT : HITCHIN SERVICE STATION, BEDFORD ROAD,HITCHIN, HERTS, SG5 2TY

TITLE : TRACKING LAYOUT

SHELL UK OIL PRODUCTS LTD
SHELL CENTER, YORK ROAD
LONDON
SE1 7NA
UNITED KINGDOM

DRAWN BY :	JP/NB	SCALE :	1:100@A1
DATE :	27.01.2026	PLOT DATE :	24.03.2026
CAD FILE :	E:\ARCHIVE\14548\DRAWINGS\HITCHIN 10019011-PLG-26		

DWG No :	10019011	TRACK	26	A

A1
ORIGINAL
PLOT SIZE