



- 1 Check All Dimensions On Site
- 2 Scale for Planning Purposes Only
- 3 All Dimensions in Millimetres
- 4 Drawing for the purpose stated. No other use authorised

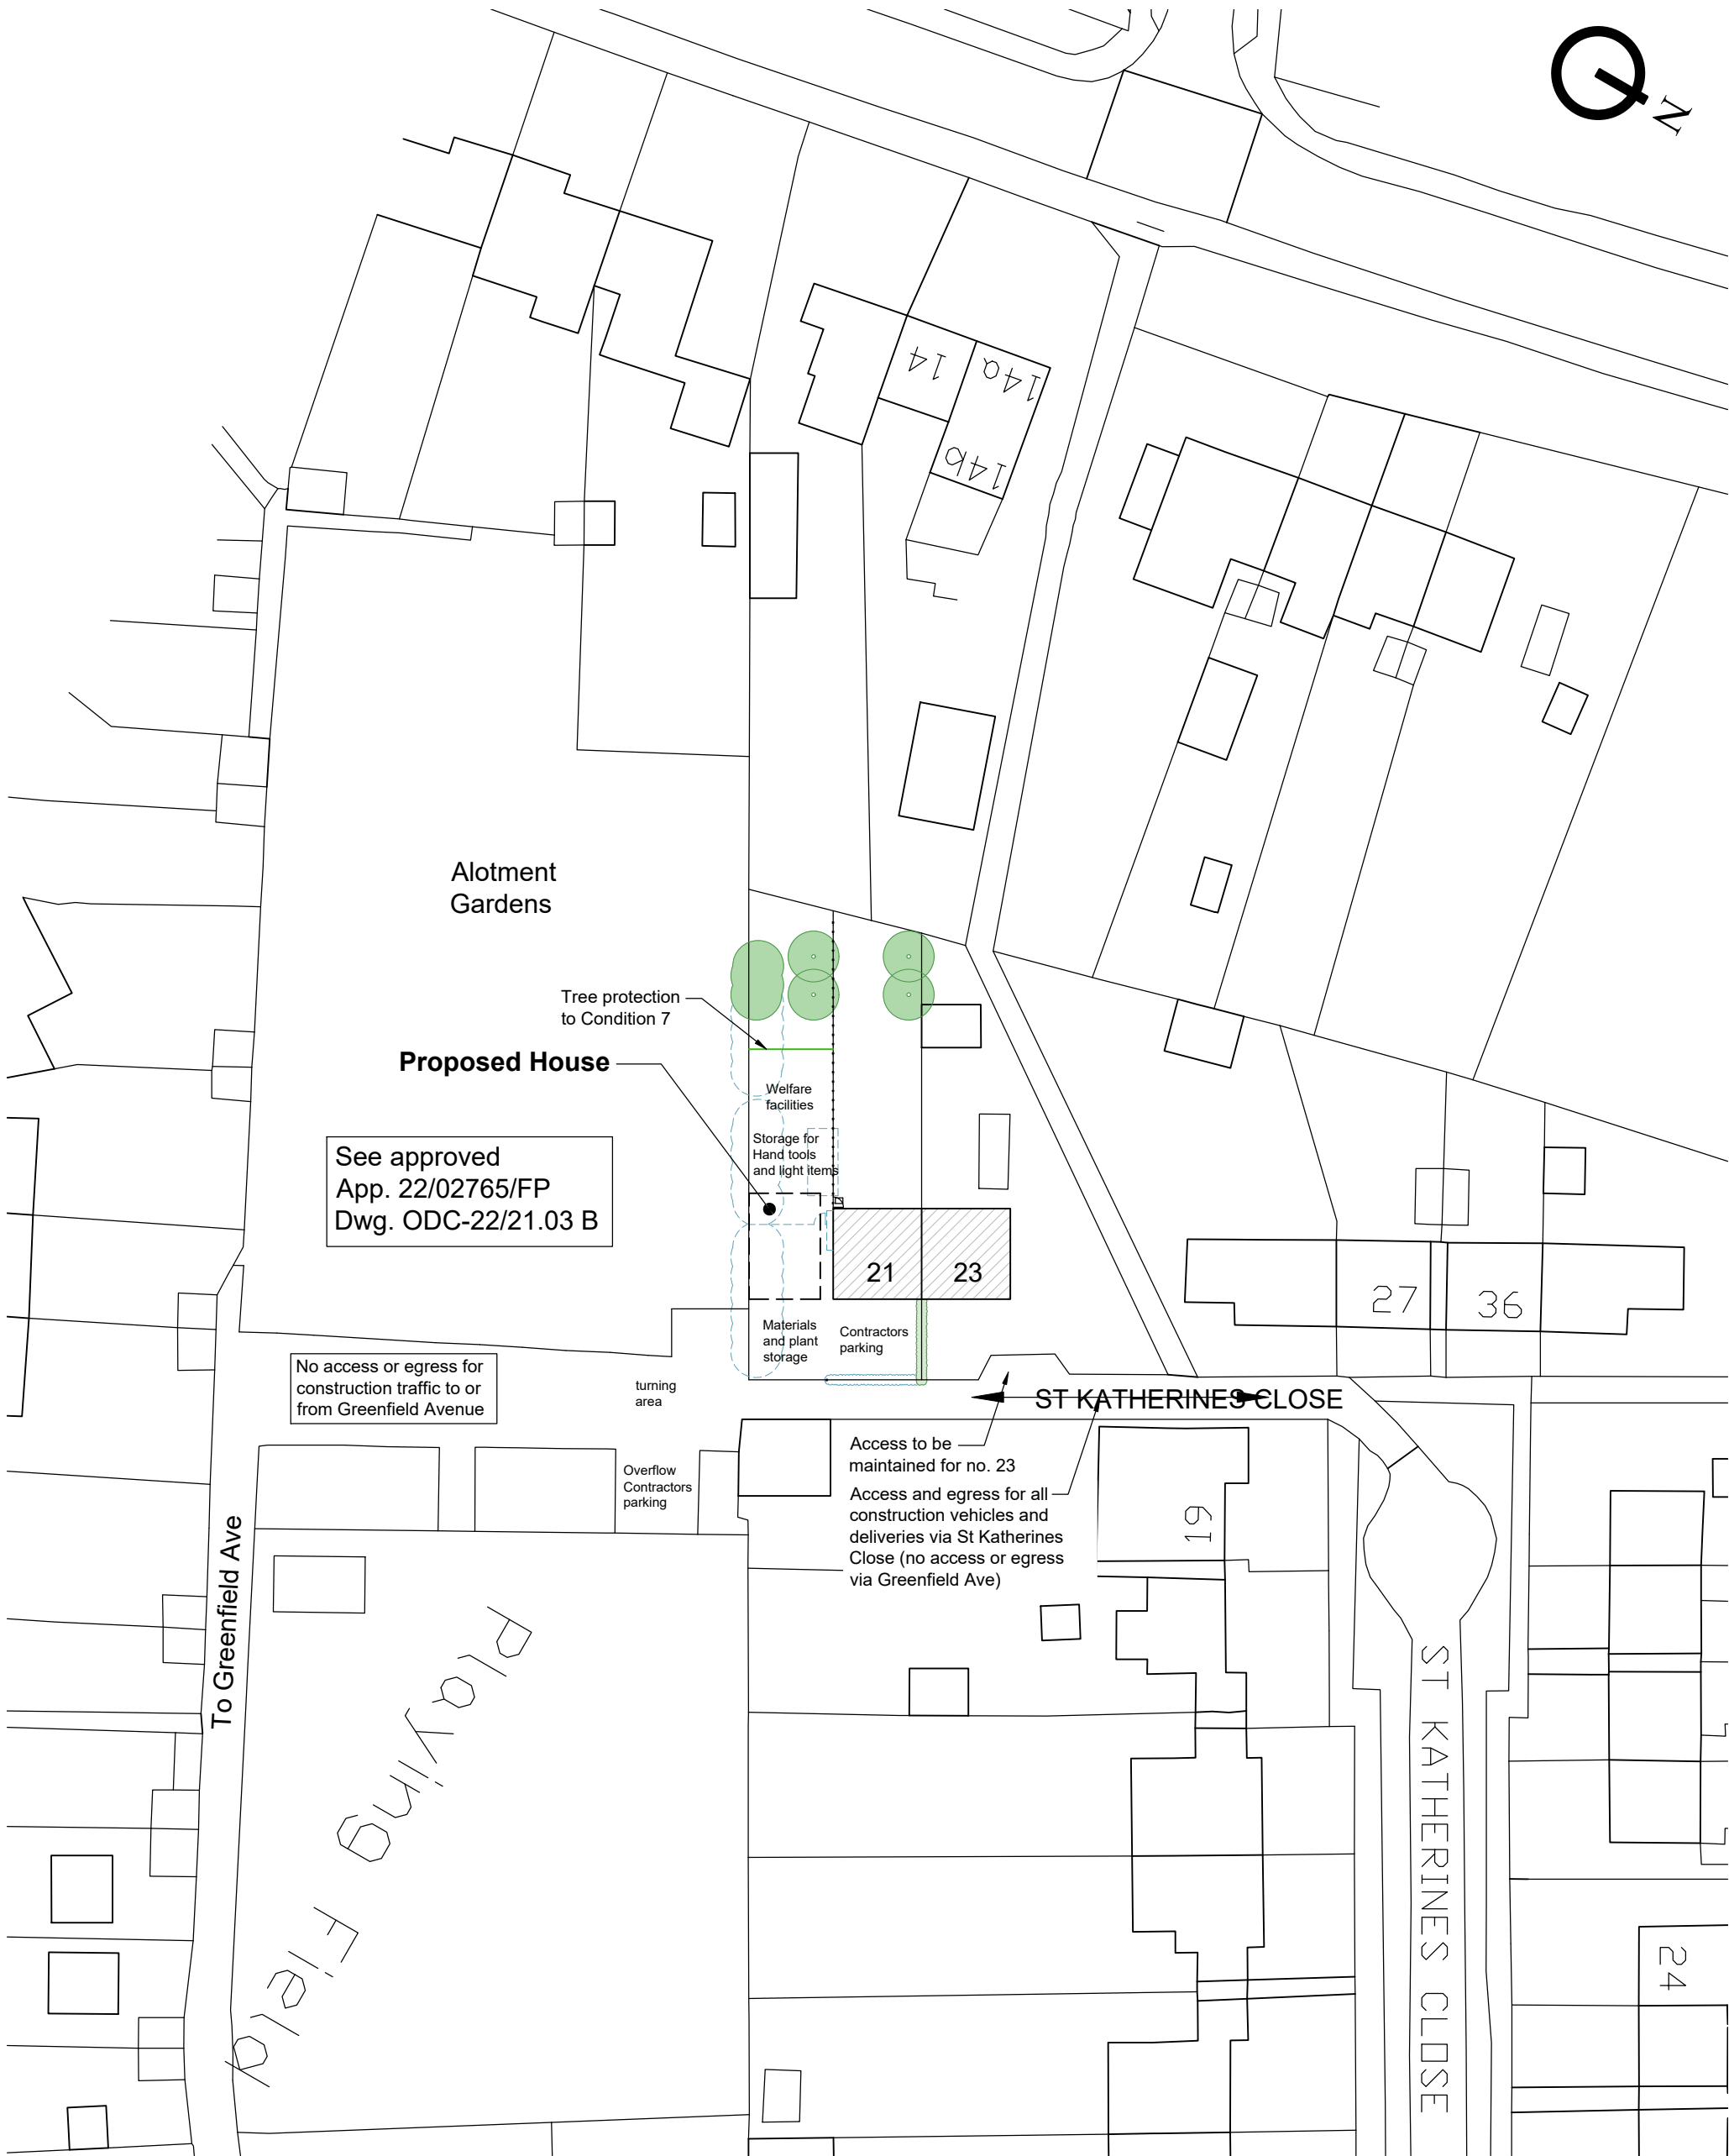

New Dwelling Adj to
21 Katherines Close, Ickleford, SG5 3XS
Construction Management Plan
Scale - 1:500 @ A3 Drg: L1258/12 Rev C

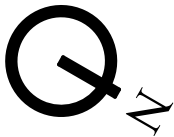