


GENERAL NOTES

No.	Description
01	Check all dimensions on site

REVISIONS

Rev.	Date	Description
A	Dec 25	Site boundary revised

0 50 METRES LOCATION PLAN 1:1250 SCALE

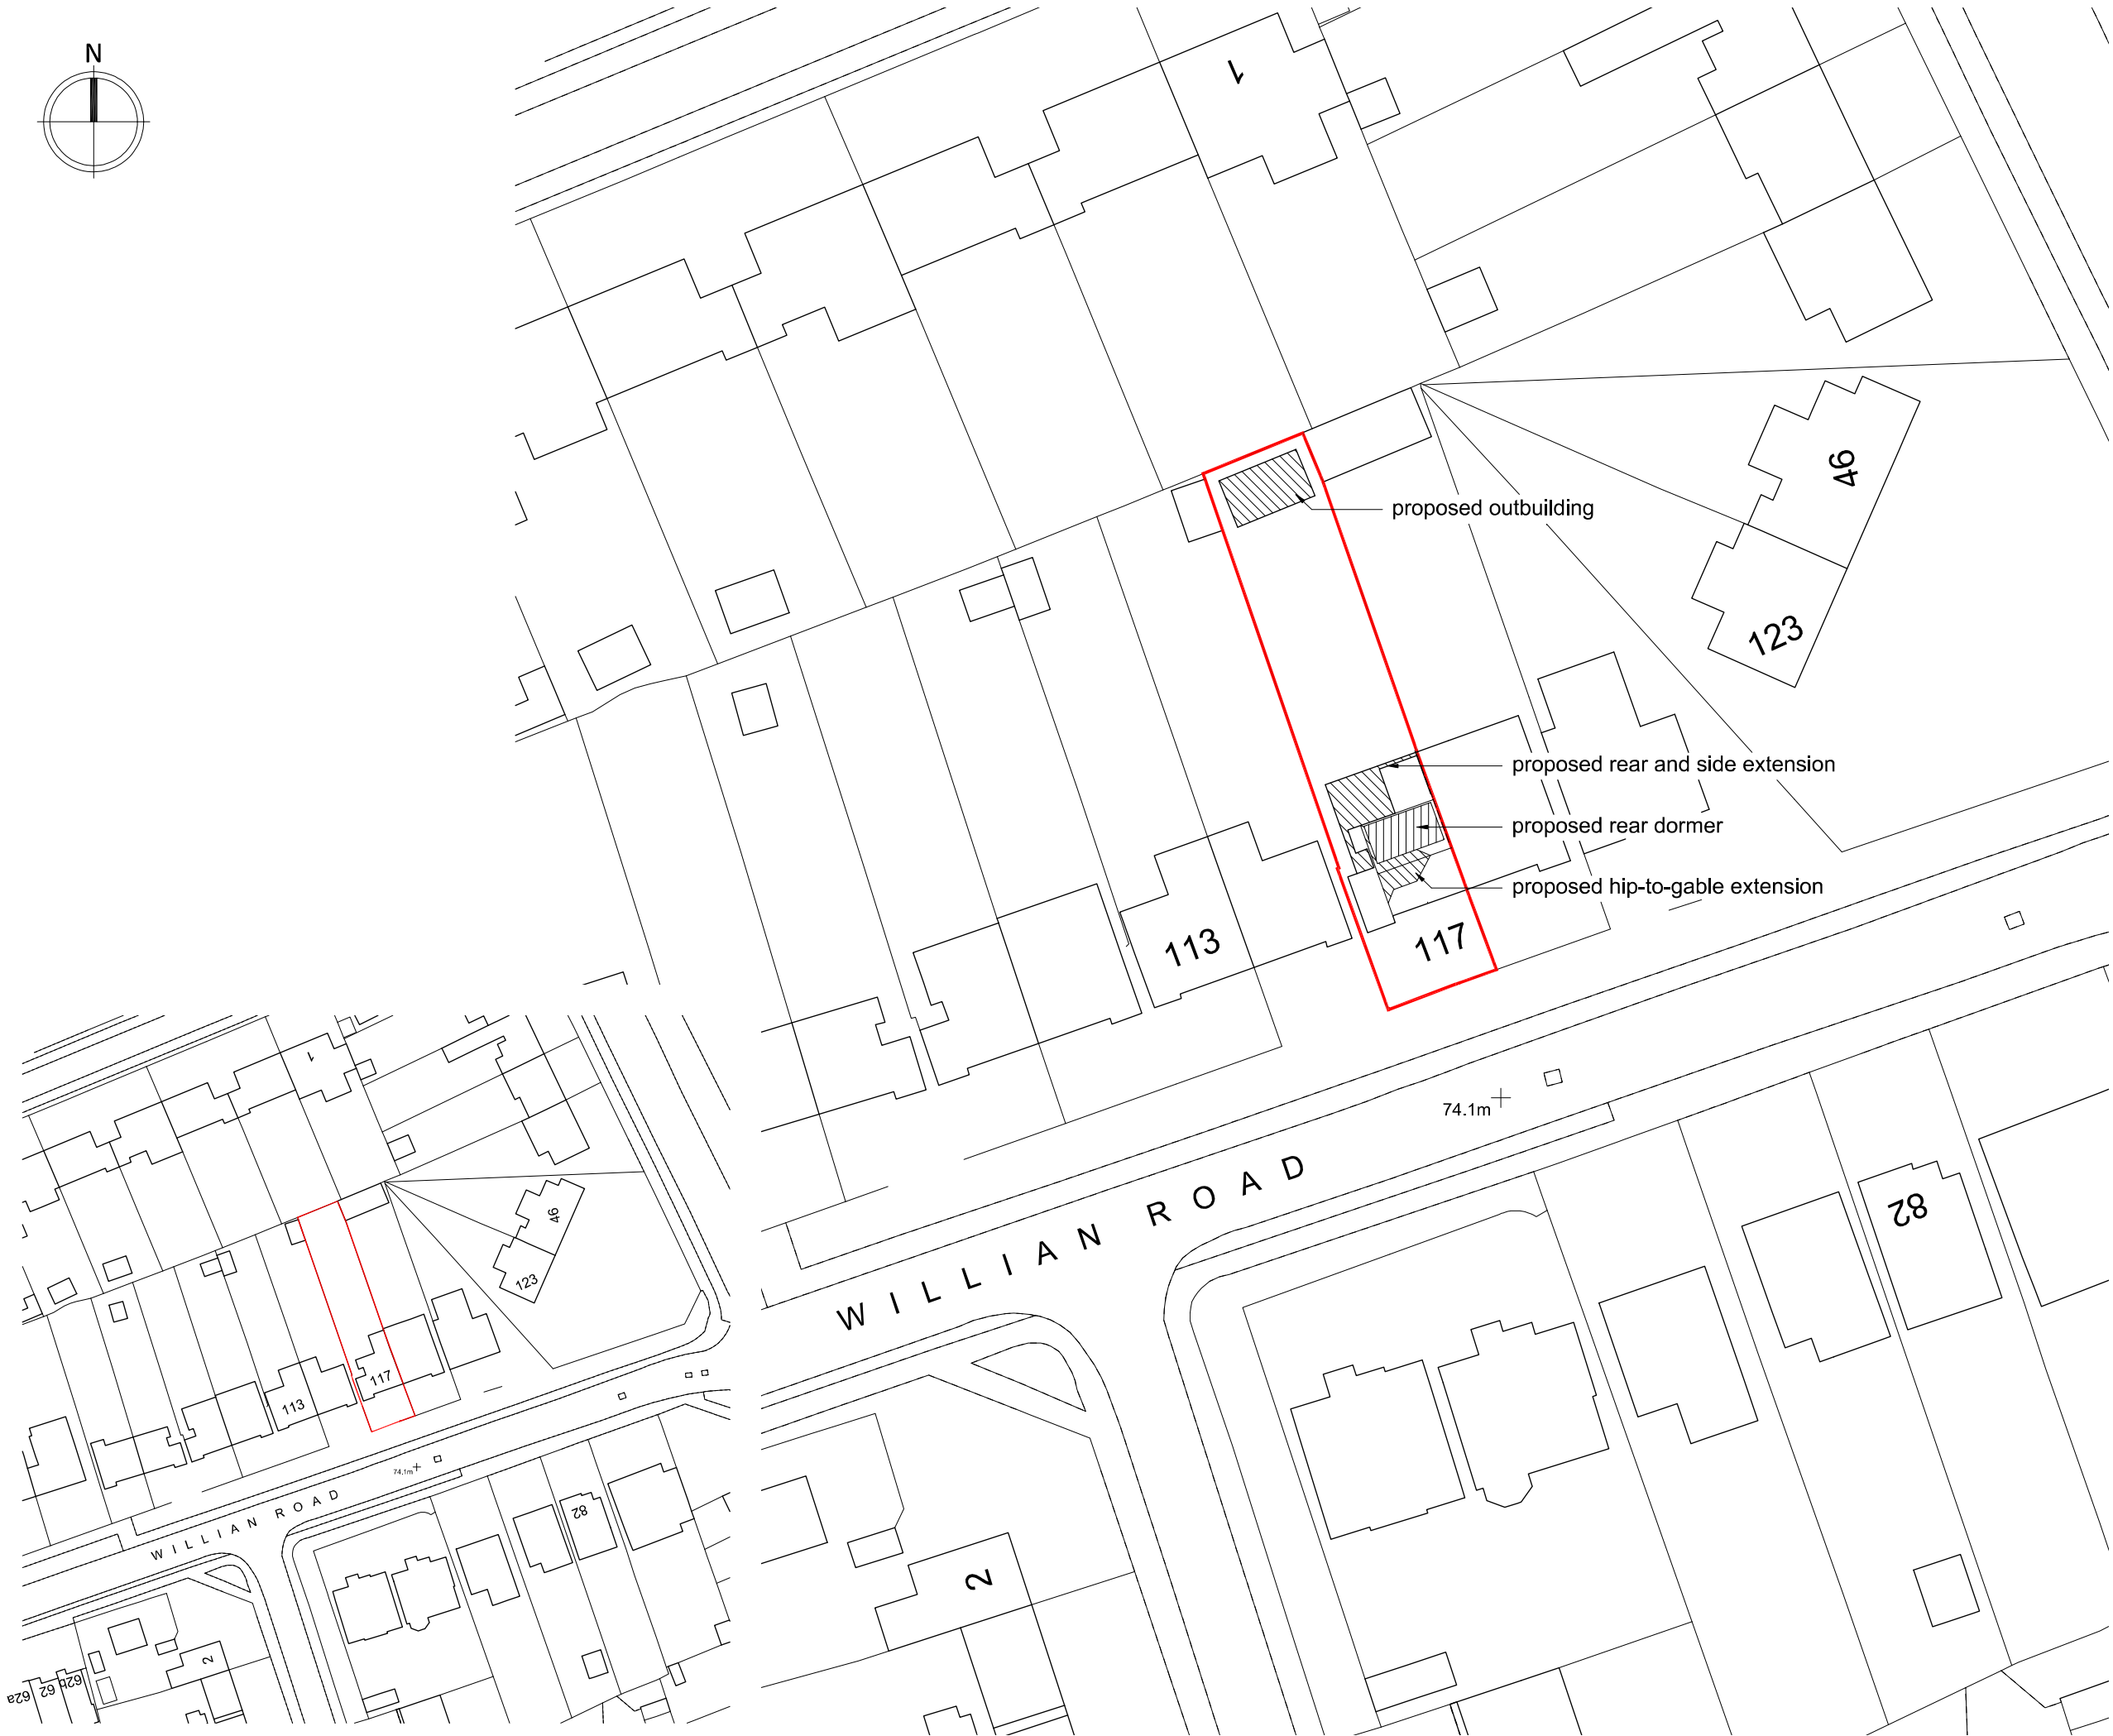

ORDNANCE SURVEY, (C) Crown Copyright and database rights 2021 OS 100047474

0 5 25 METRES

MORRIS
AND
WEATHERALL
ARCHITECTURE AND INTERIORS

3rd Floor, 86 90 Paul Street,
London, EC2A 4NE.
info@morrisandweatherall.com

CLIENT

Mr and Mrs Fox

PROJECT

Proposed extensions, garage / loft
conversions and rear dormer at 117
Willian Road, Hitchin, Herts, SG4 0LT.

DRAWING TITLE

Site Location Plan

INFORMATION

Job ref	2516
Drawing no.	2516-00A
Scale	1:500/1:1250 @ ISOA3
Date	Oct 25
Drawn	CWM