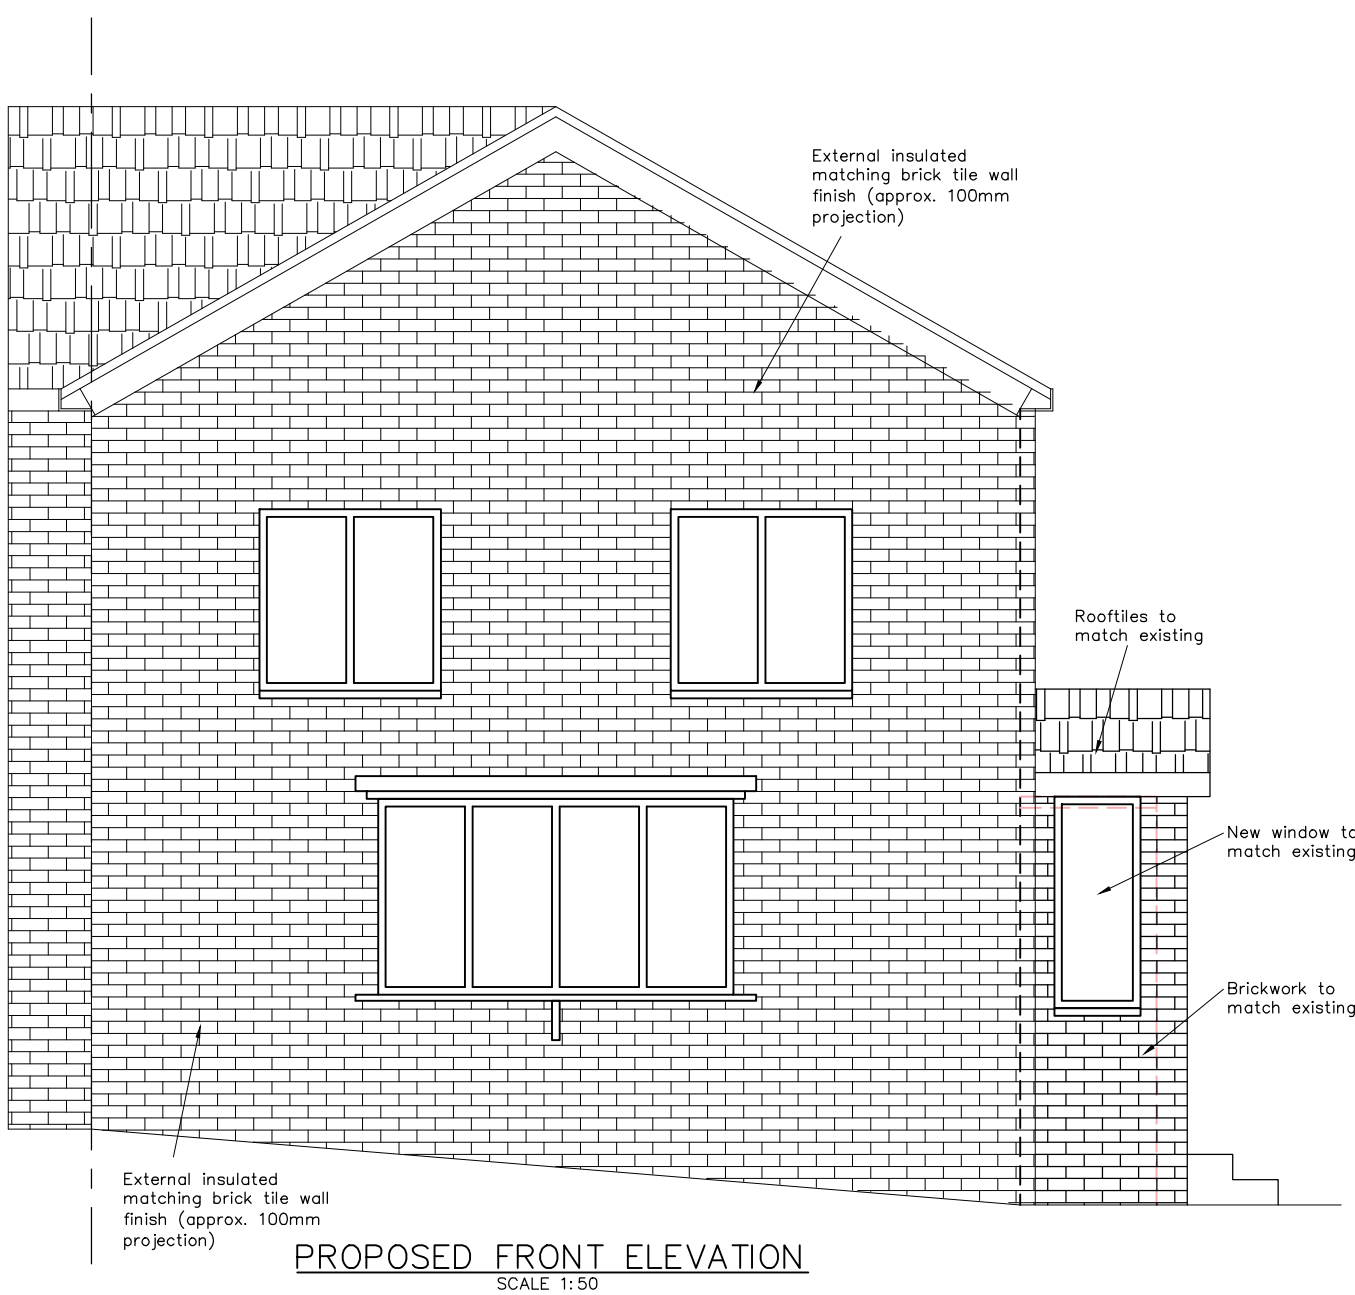
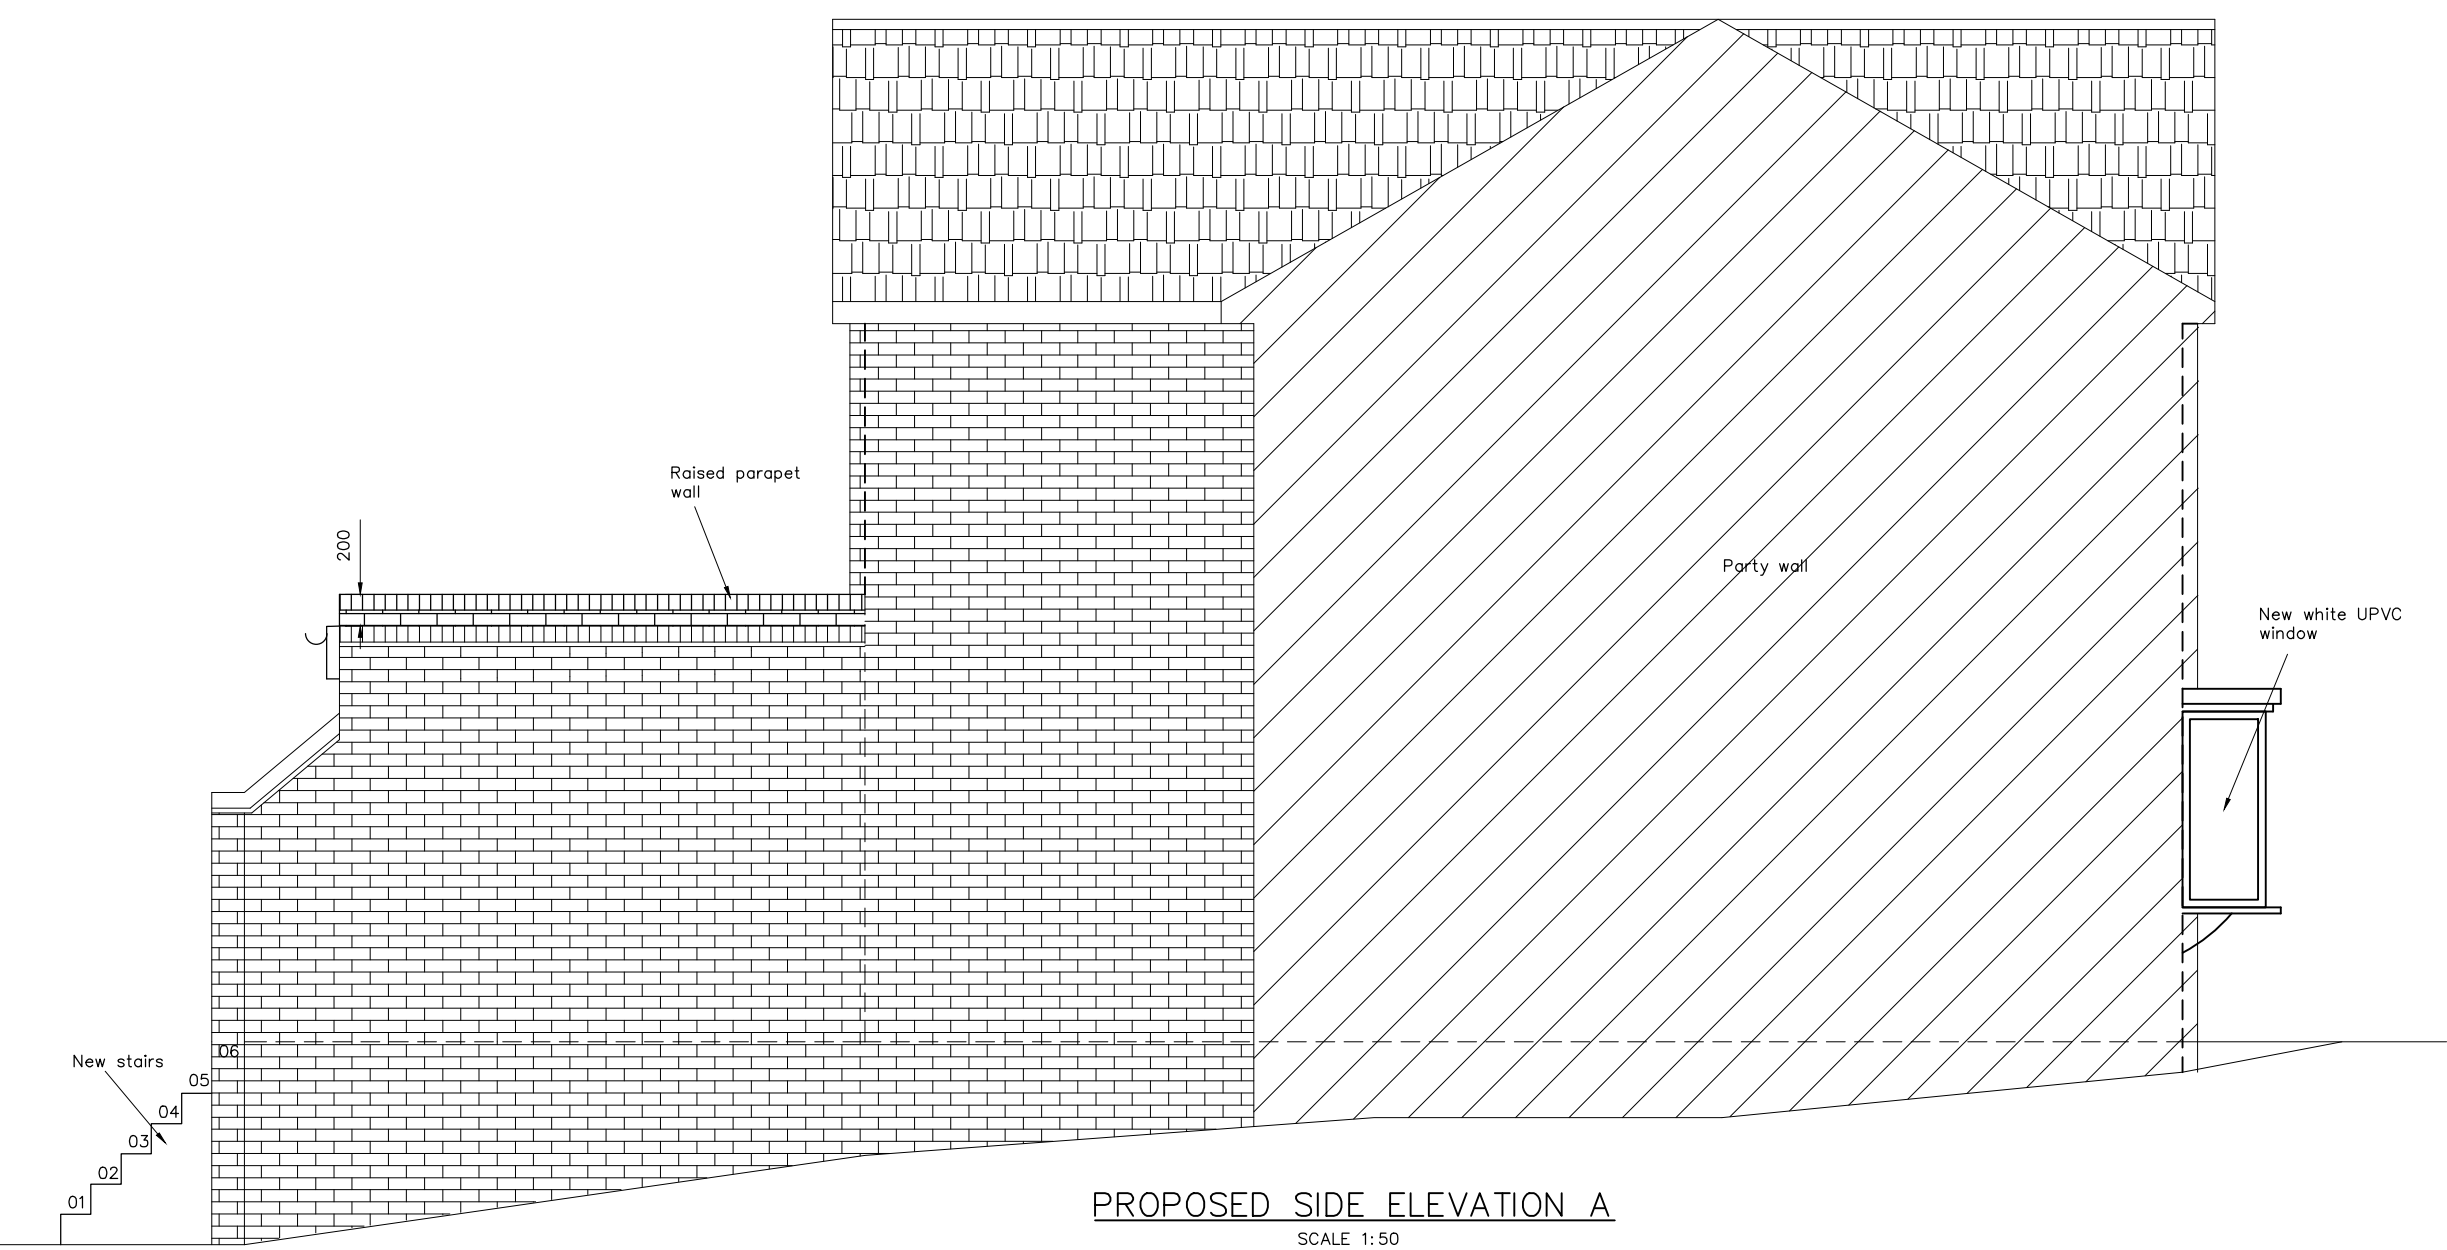


		This drawing is the copy right of KKR Planning & Design Ltd. and may not be amended, copied or reproduce without written permission. No liability will be accepted for amendments made by other person. Do not scale off the drawings (scale only for planning purposes).	
Client: _____		Drawn KL MAY 2025	
Project Title 02 MOUNTJOY HITCHIN SG4 OPT		Checked	
Drawing Title PROPOSED ELEVATIONS		Scale 1:50	Size A1
KKR Planning & Design Ltd Oasis Business Centres Ltd 46B Church Lane, Kingsbury London NW9 8UA. Tel: 020 8200 2360 Email: info@kkprd.co.uk Web: www.kkprd.co.uk		Project No. KKR-1633	Drawing No. PN-03
		Rev.	