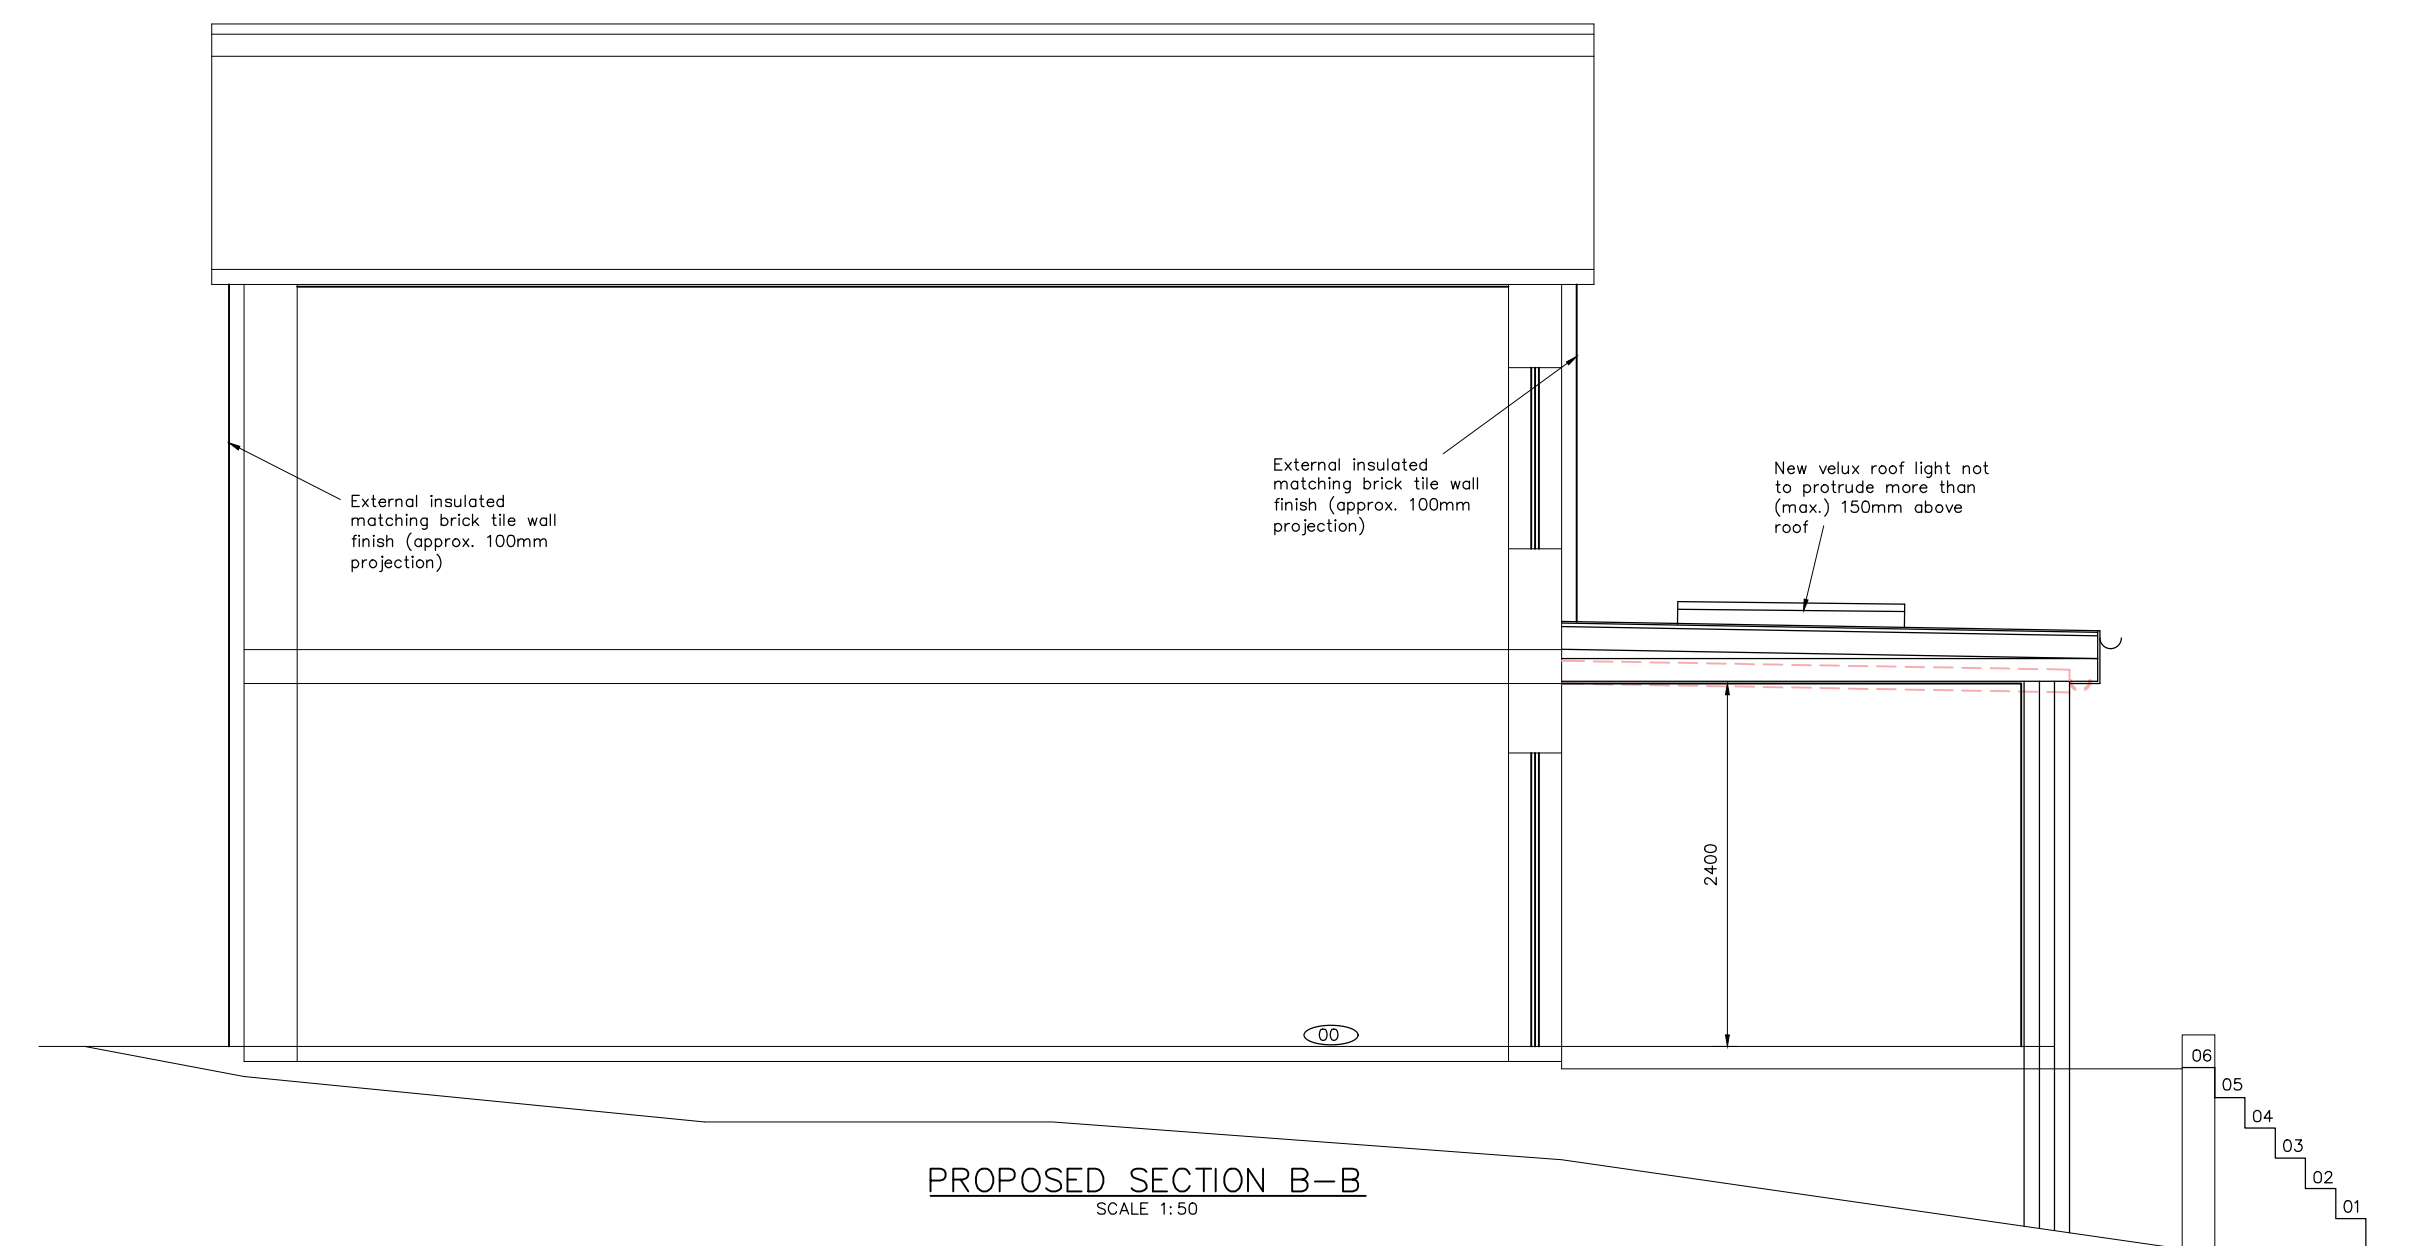
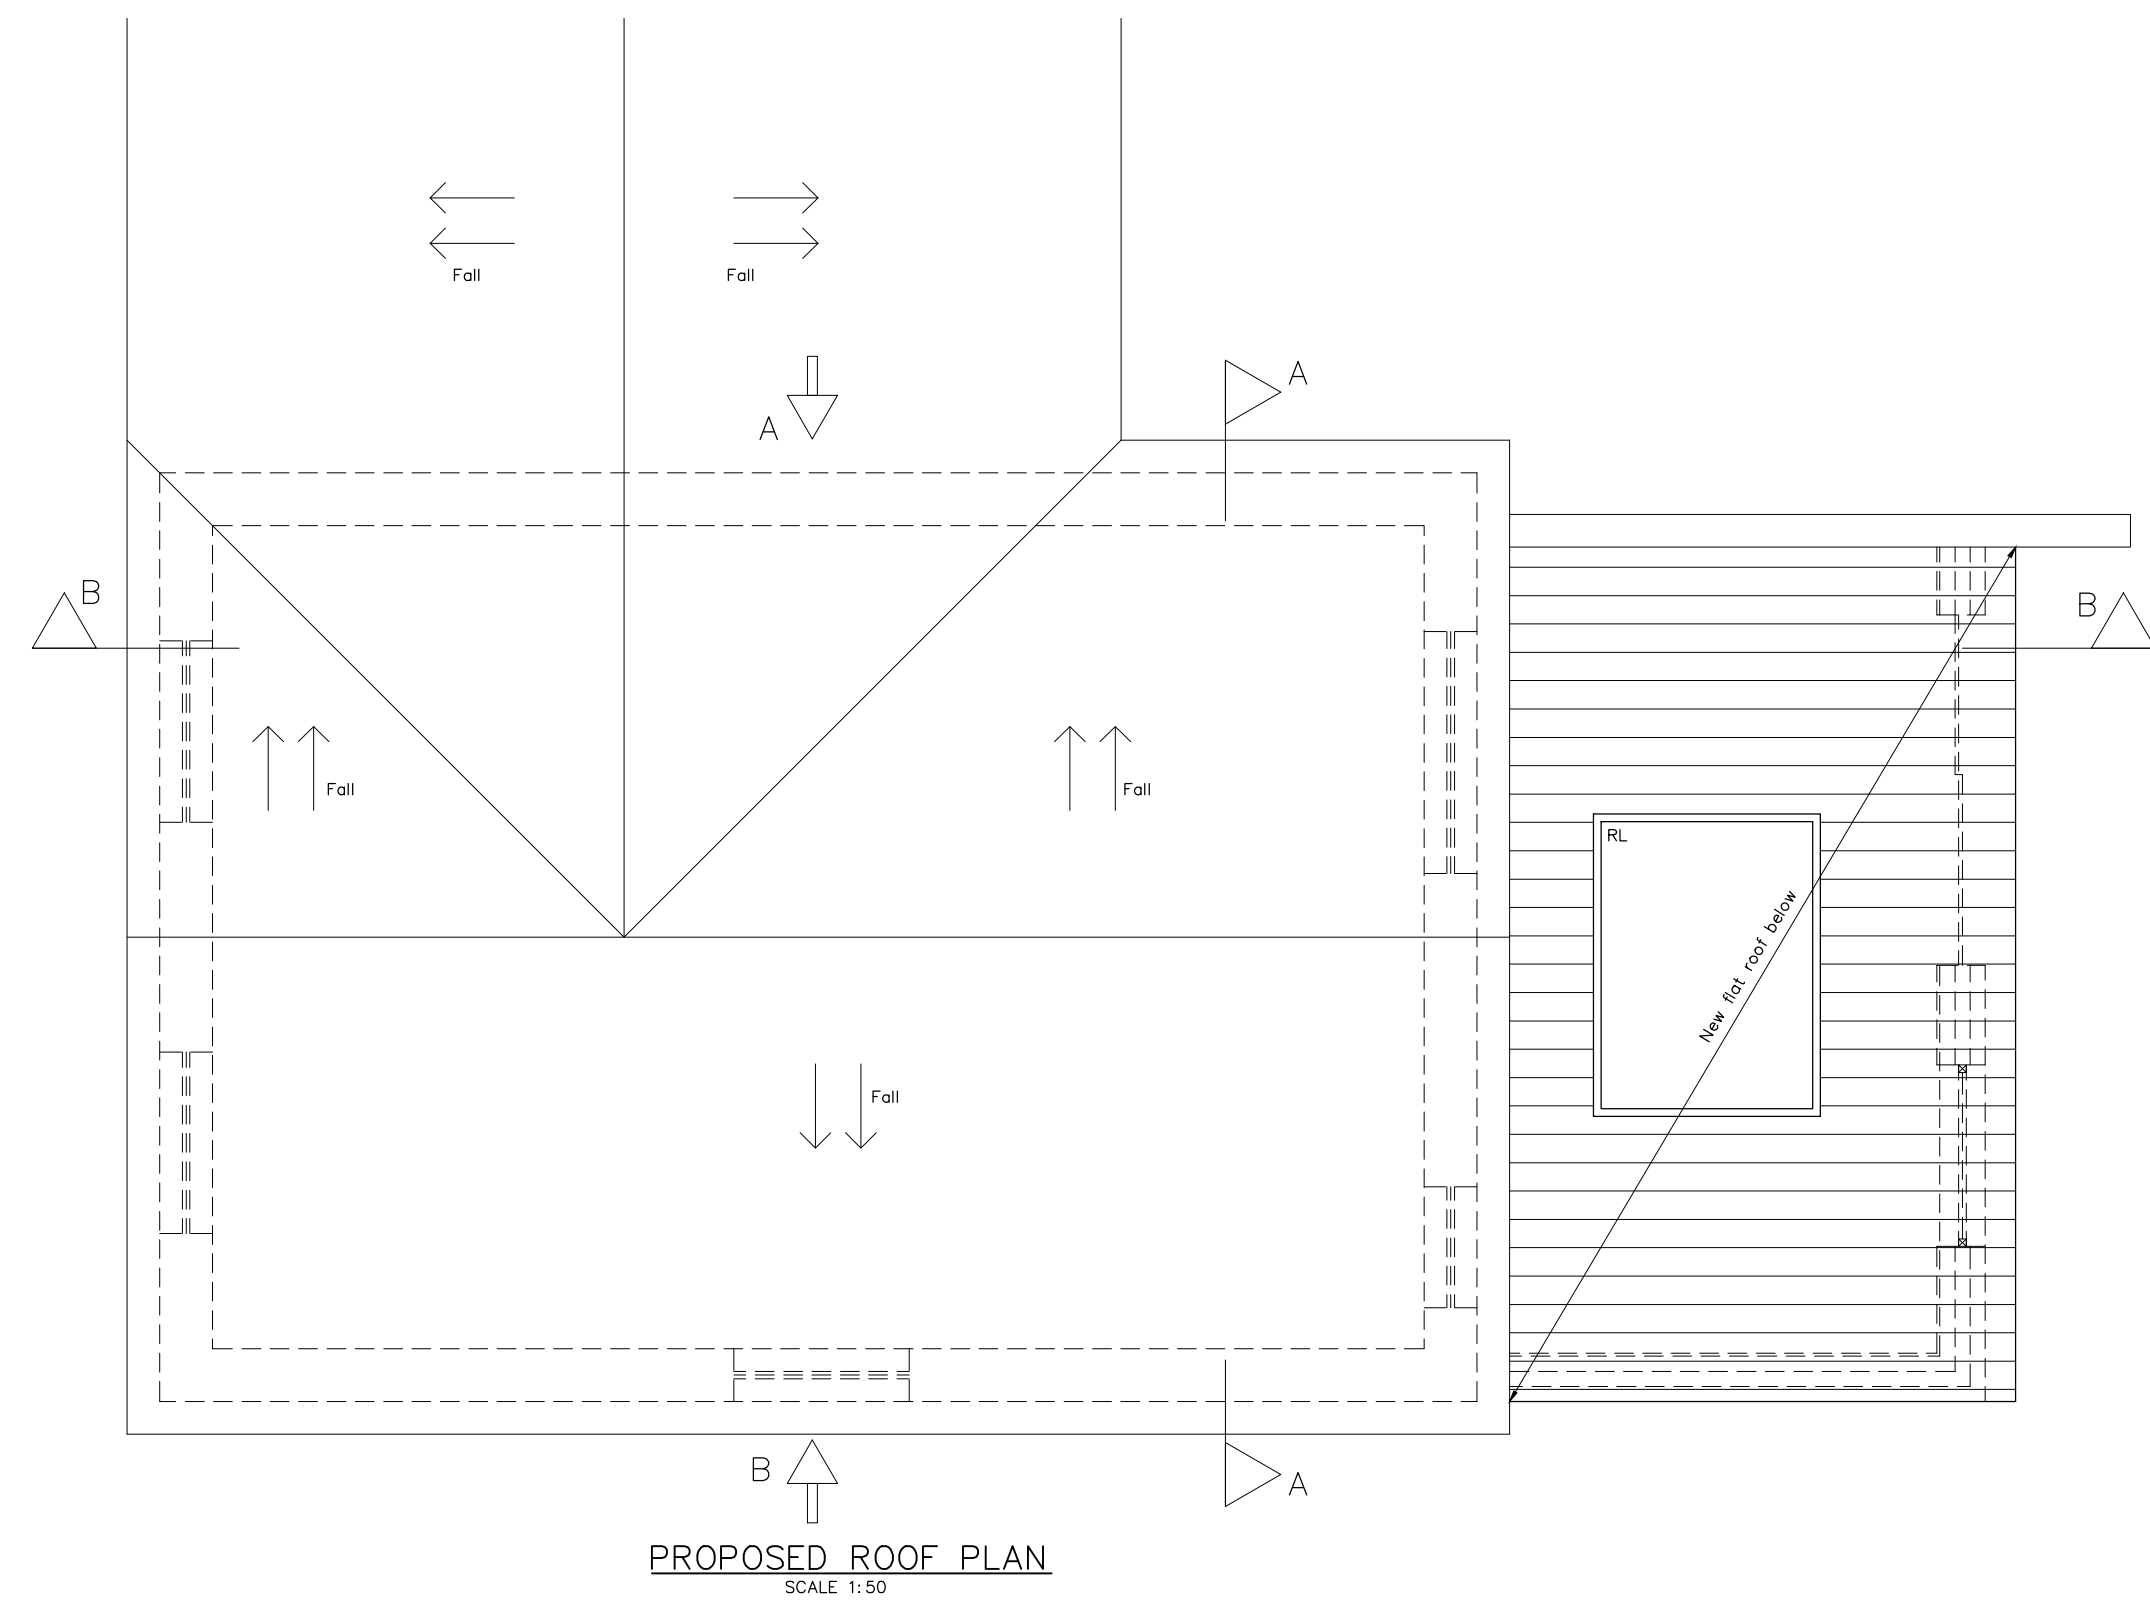
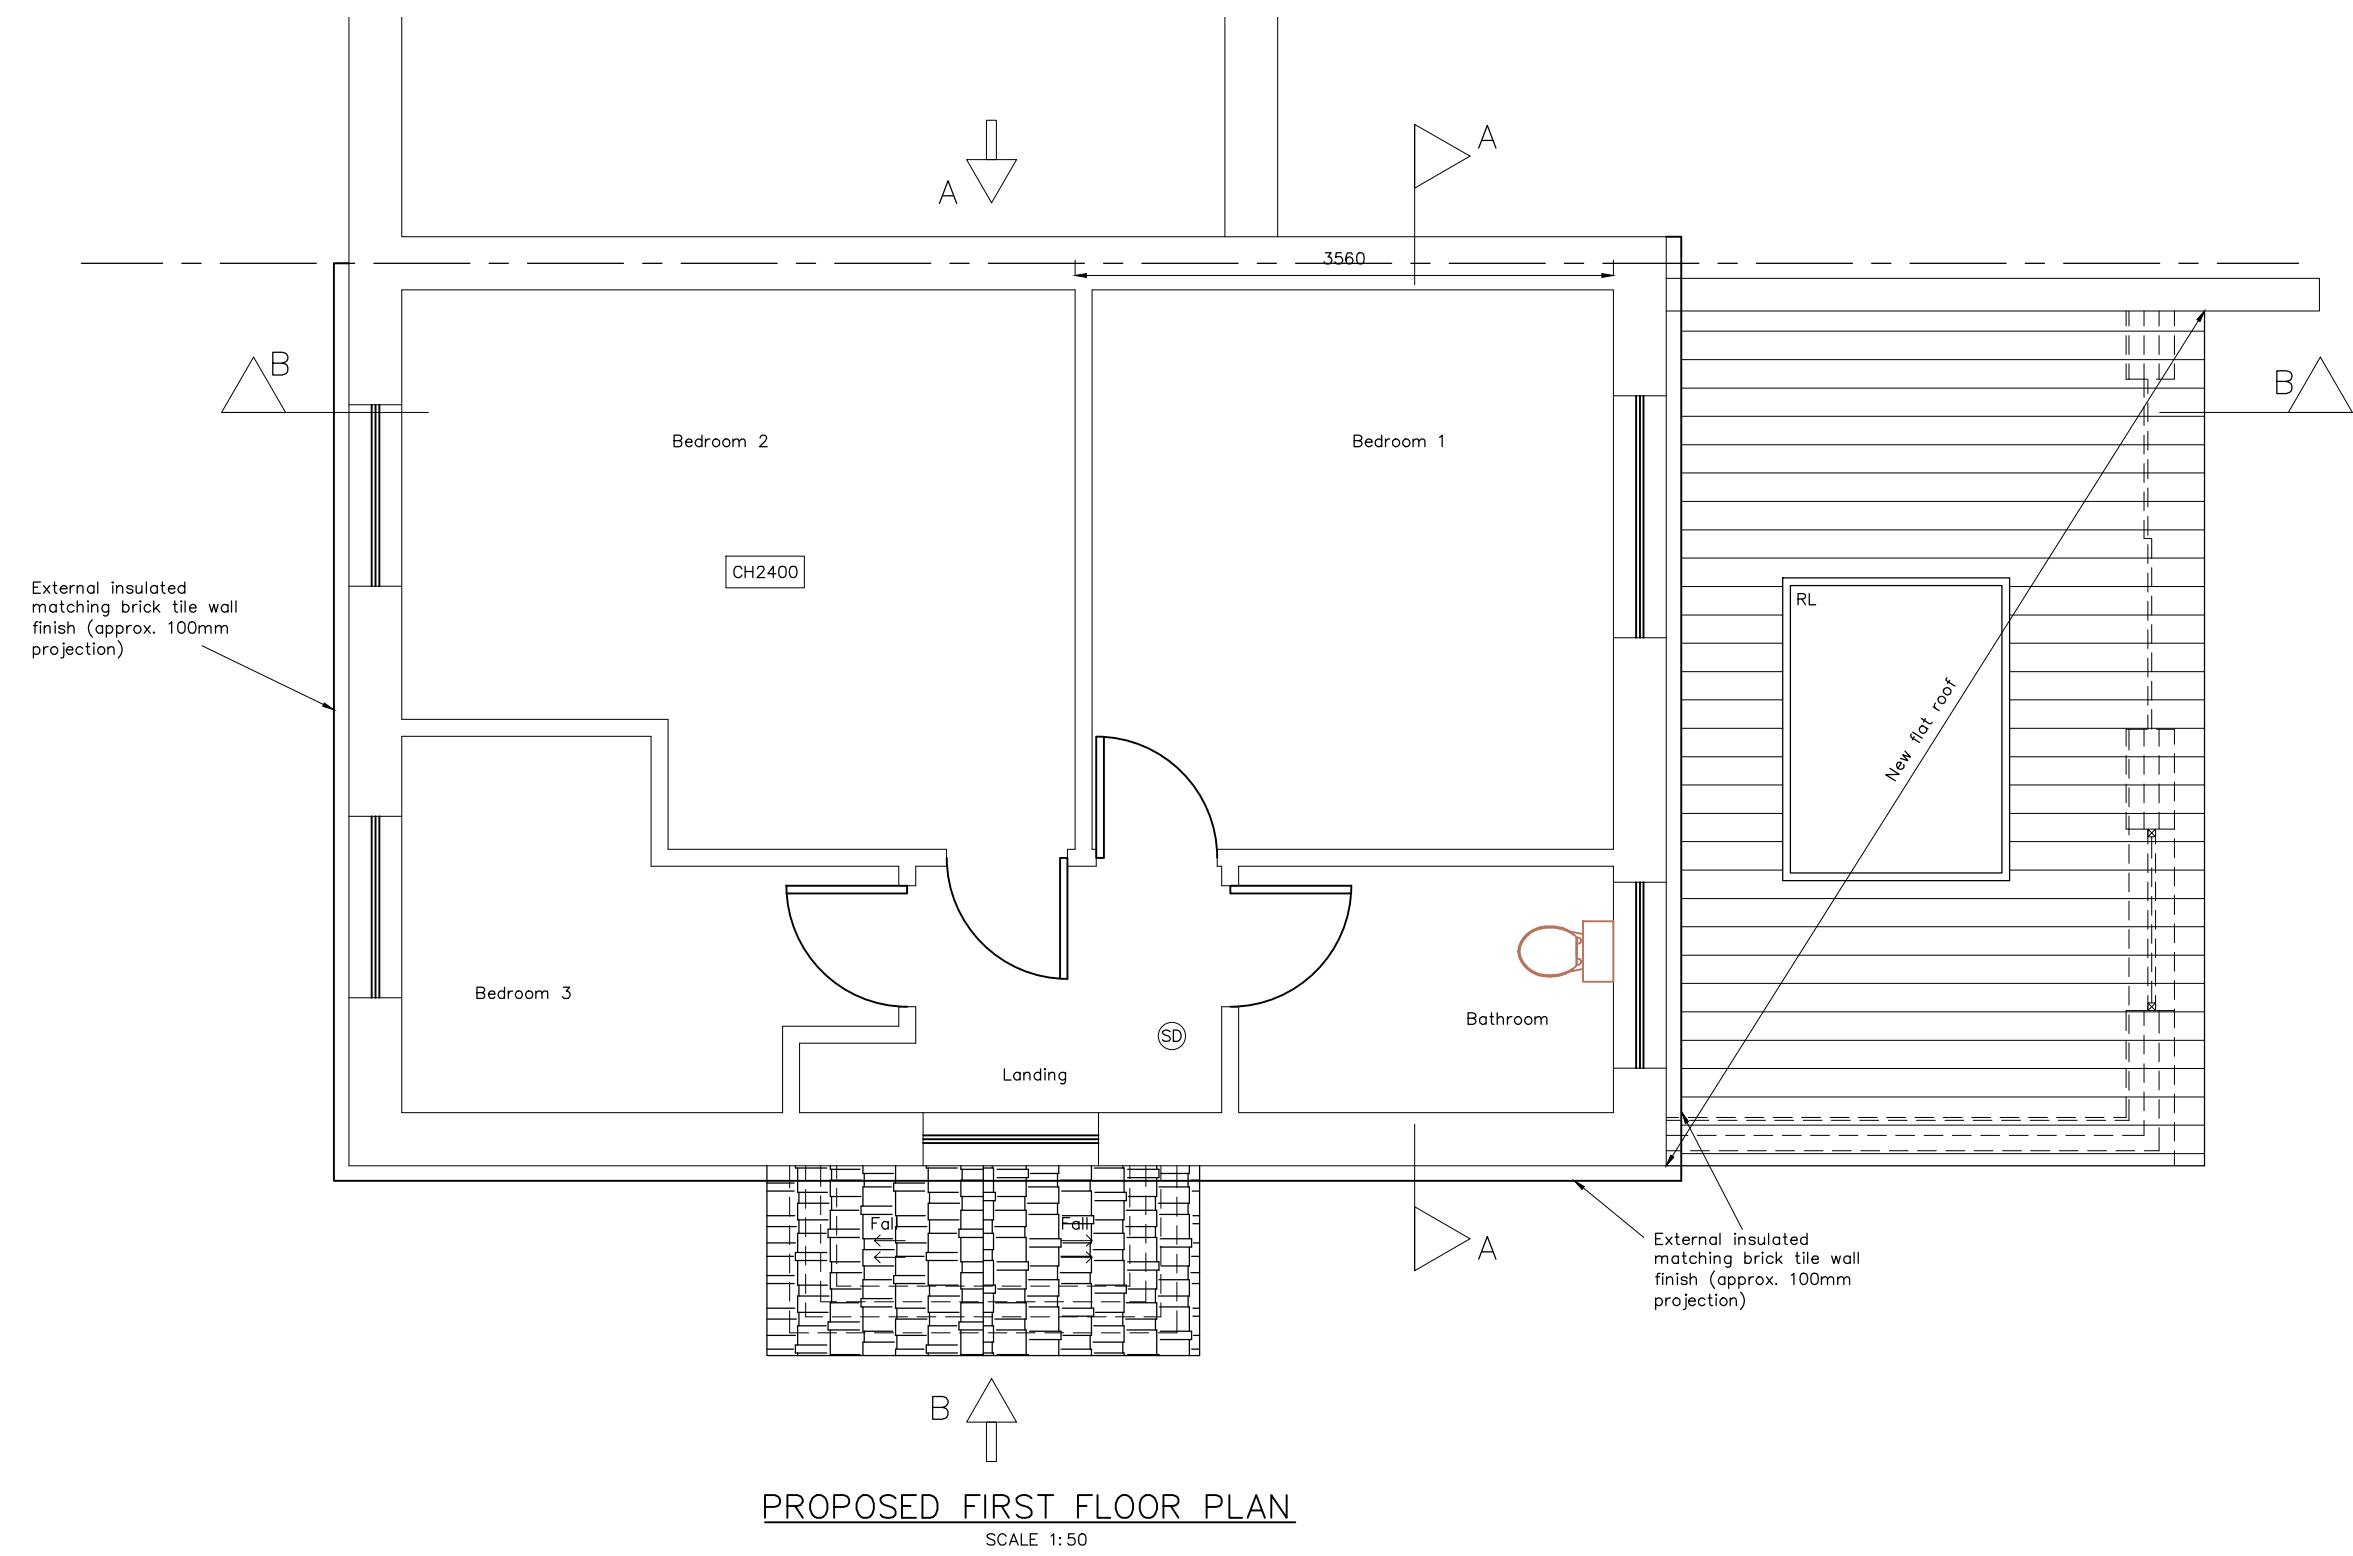
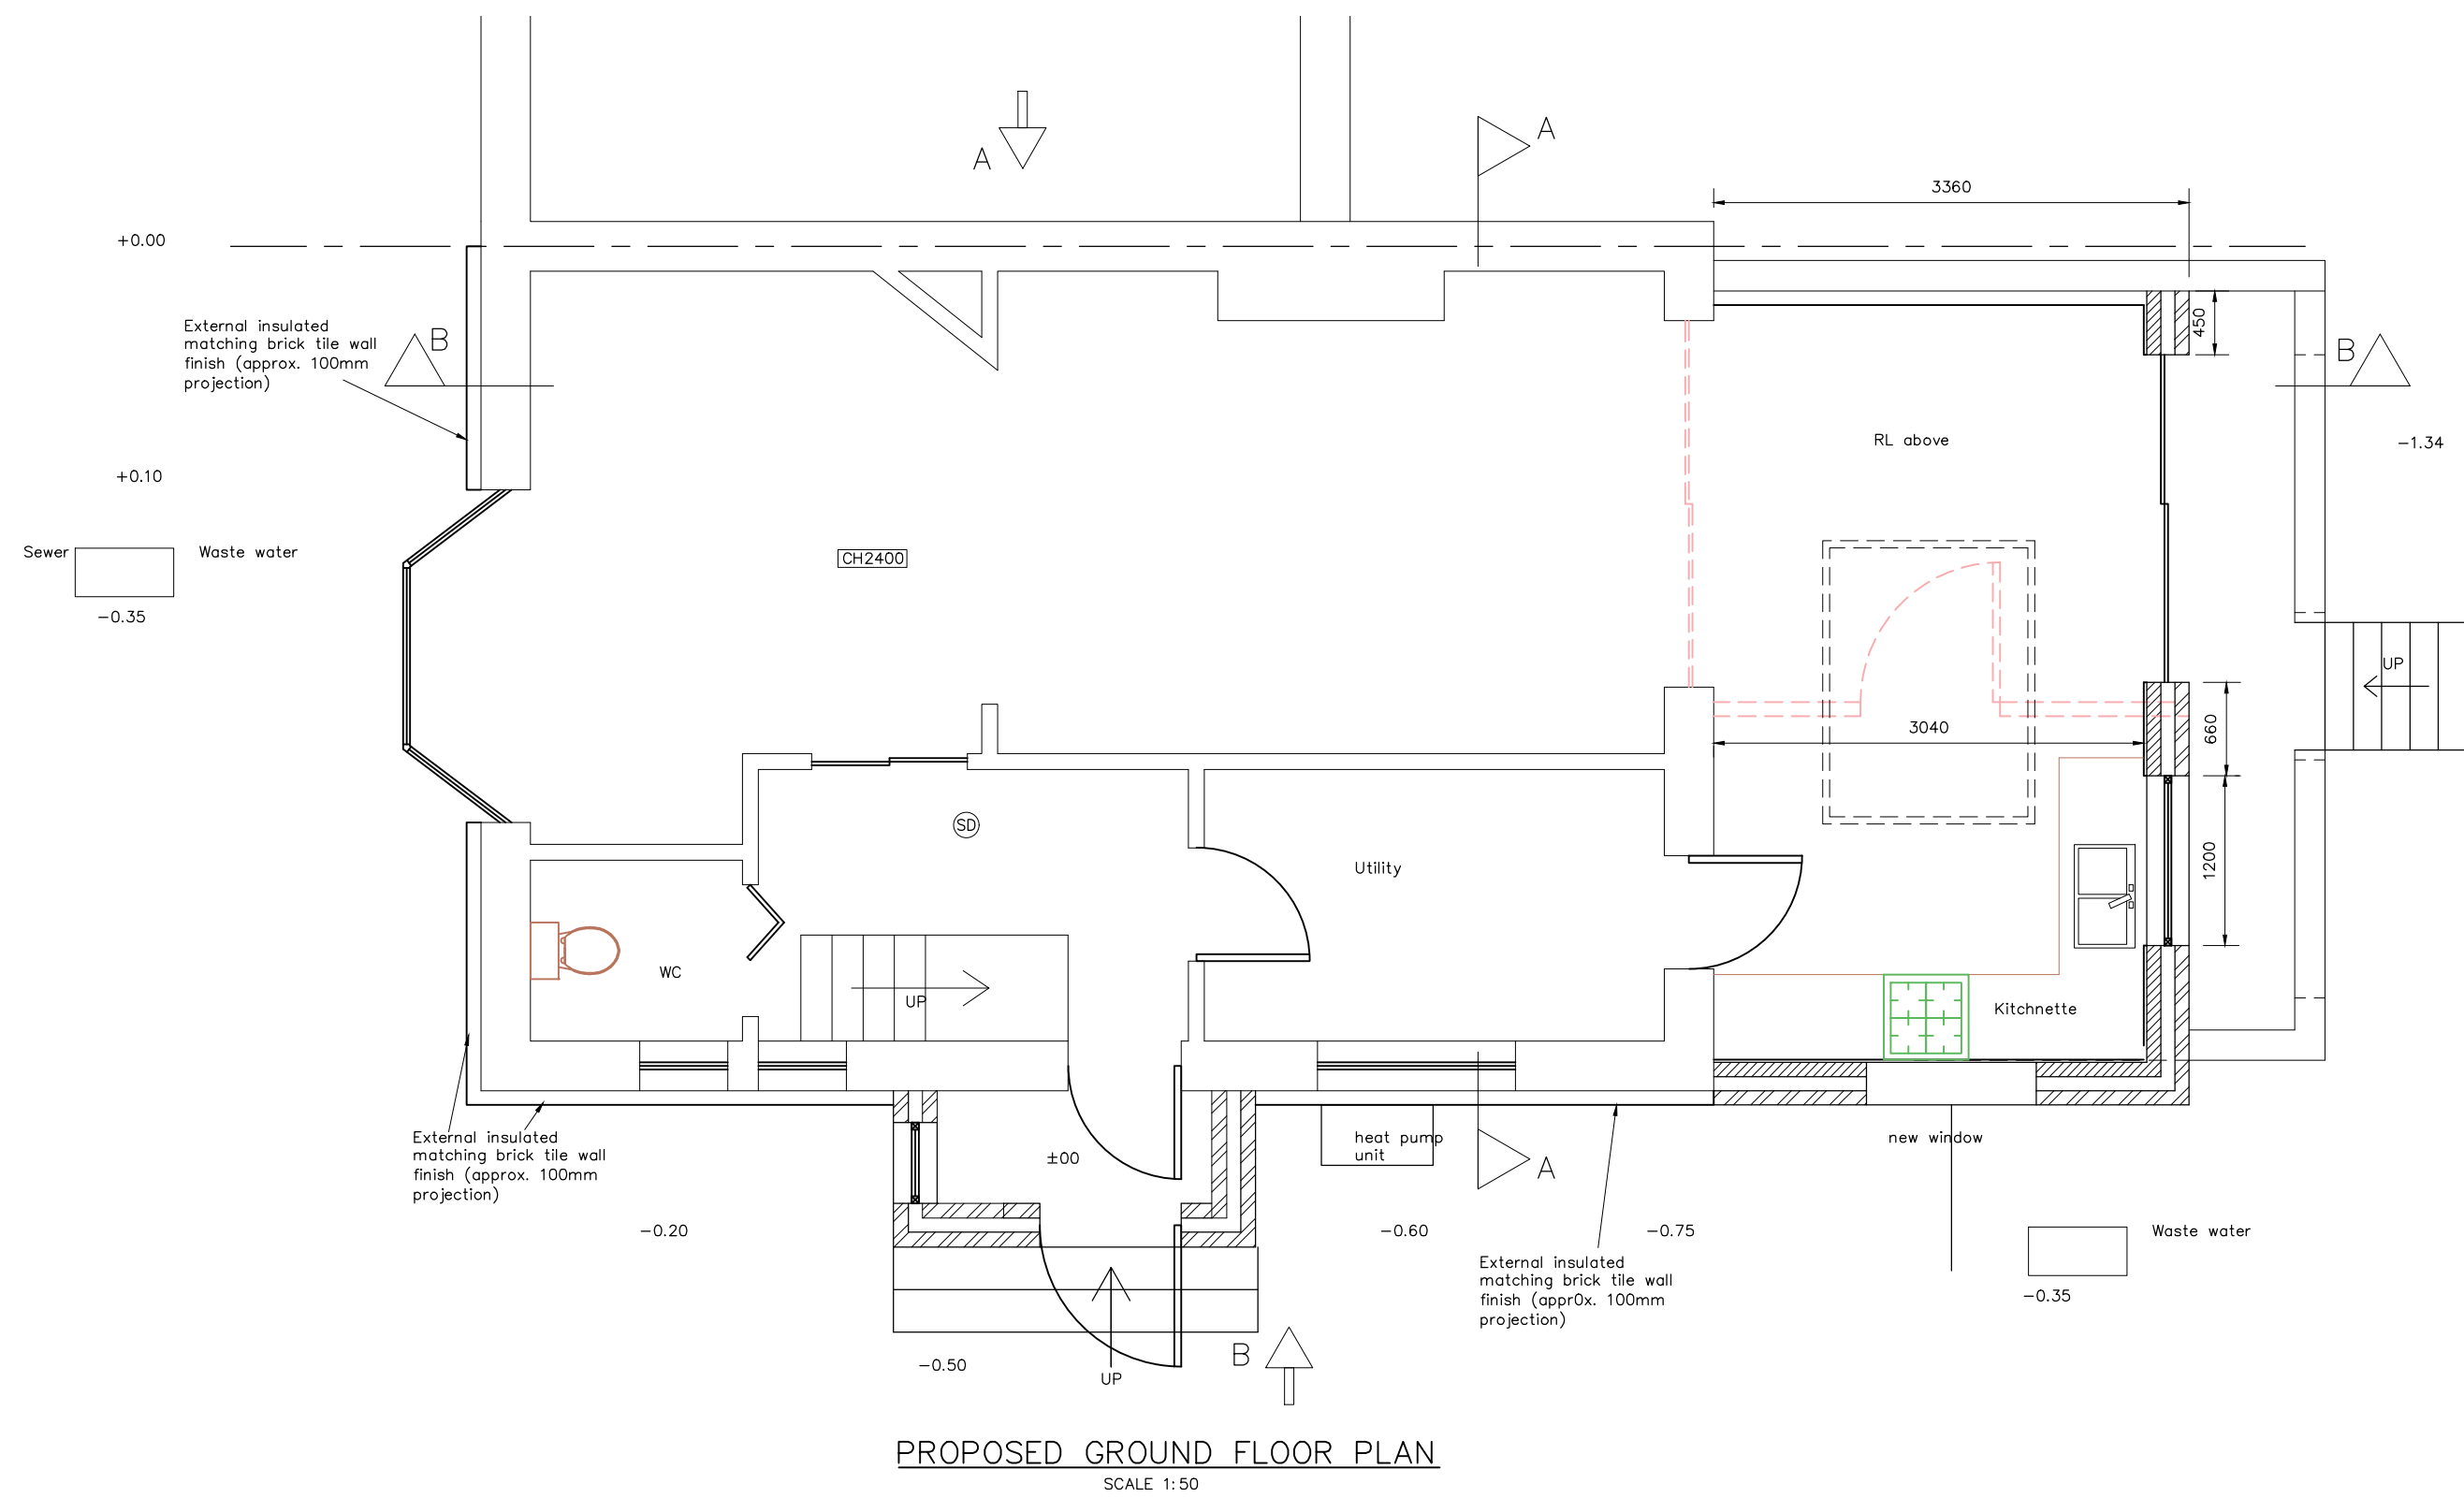


CIVIL & STRUCTURAL ENGINEERS			
			
This drawing is the copy right of KKR Planning & Design Ltd. and may not be amended, copied or reproduce without written permission. No liability will be accepted for amendments made by other person.			
Do not scale off the drawings (scale only for planning purposes).			
Client:	KL		MAY 2025
Project Title	02 MOUNTJOY HITCHIN SG4 OPT		Checked
Drawing Title	PROPOSED PLANS AND PROPOSED SECTION B		Scale 1:50 Size A1
Project No.	KKR-1633	Drawing No.	PN-02
Rev.			