
1

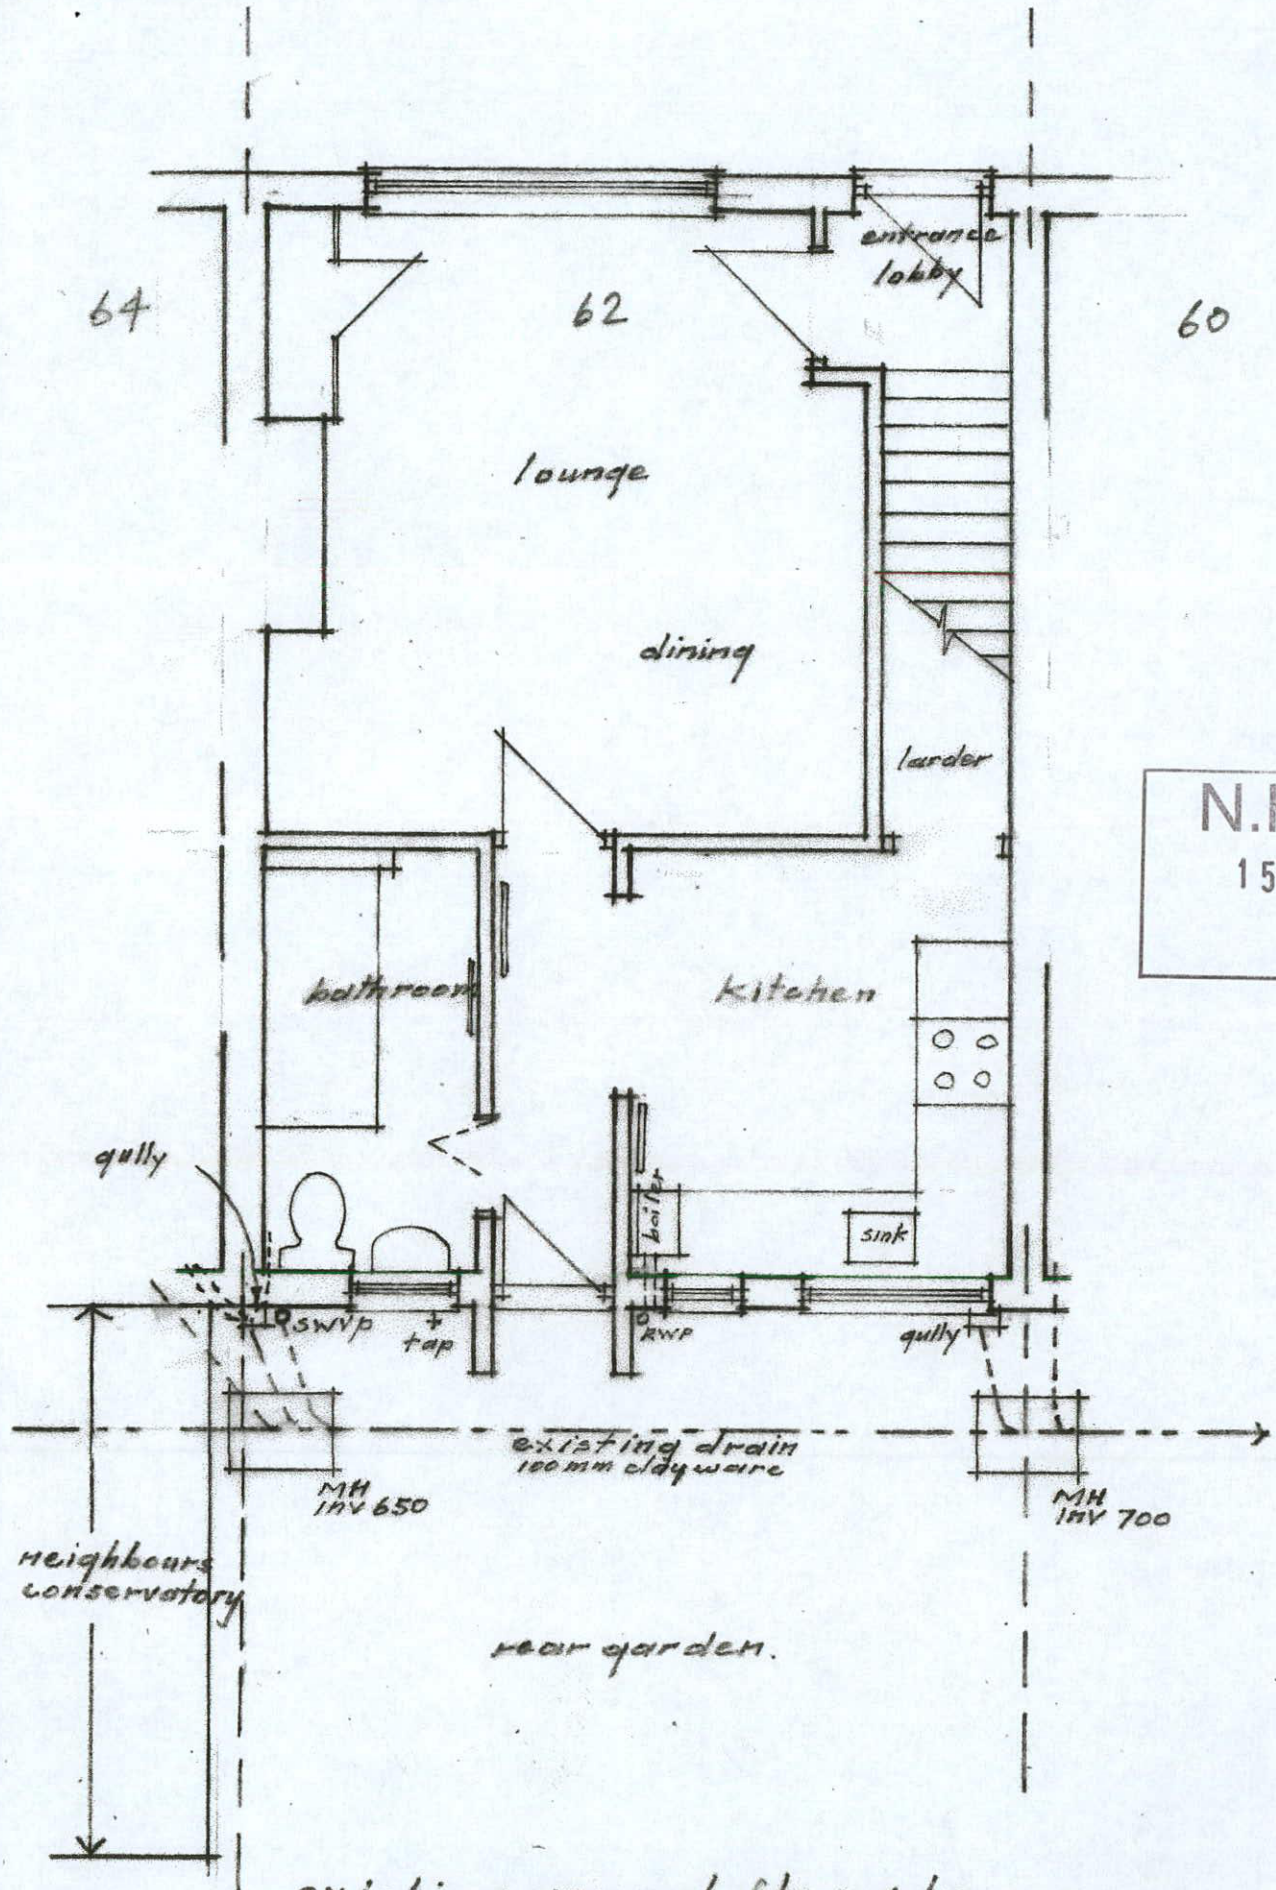

existing ground floor plan

scale 1:50 0 1m

N.H.D.C.
15 FEB 2018

62 Common View. Letchworth.

AART Architecture 10 Croft Lane
Letchworth
Herts
SG6 1AP
Tel(01462)685848