
2

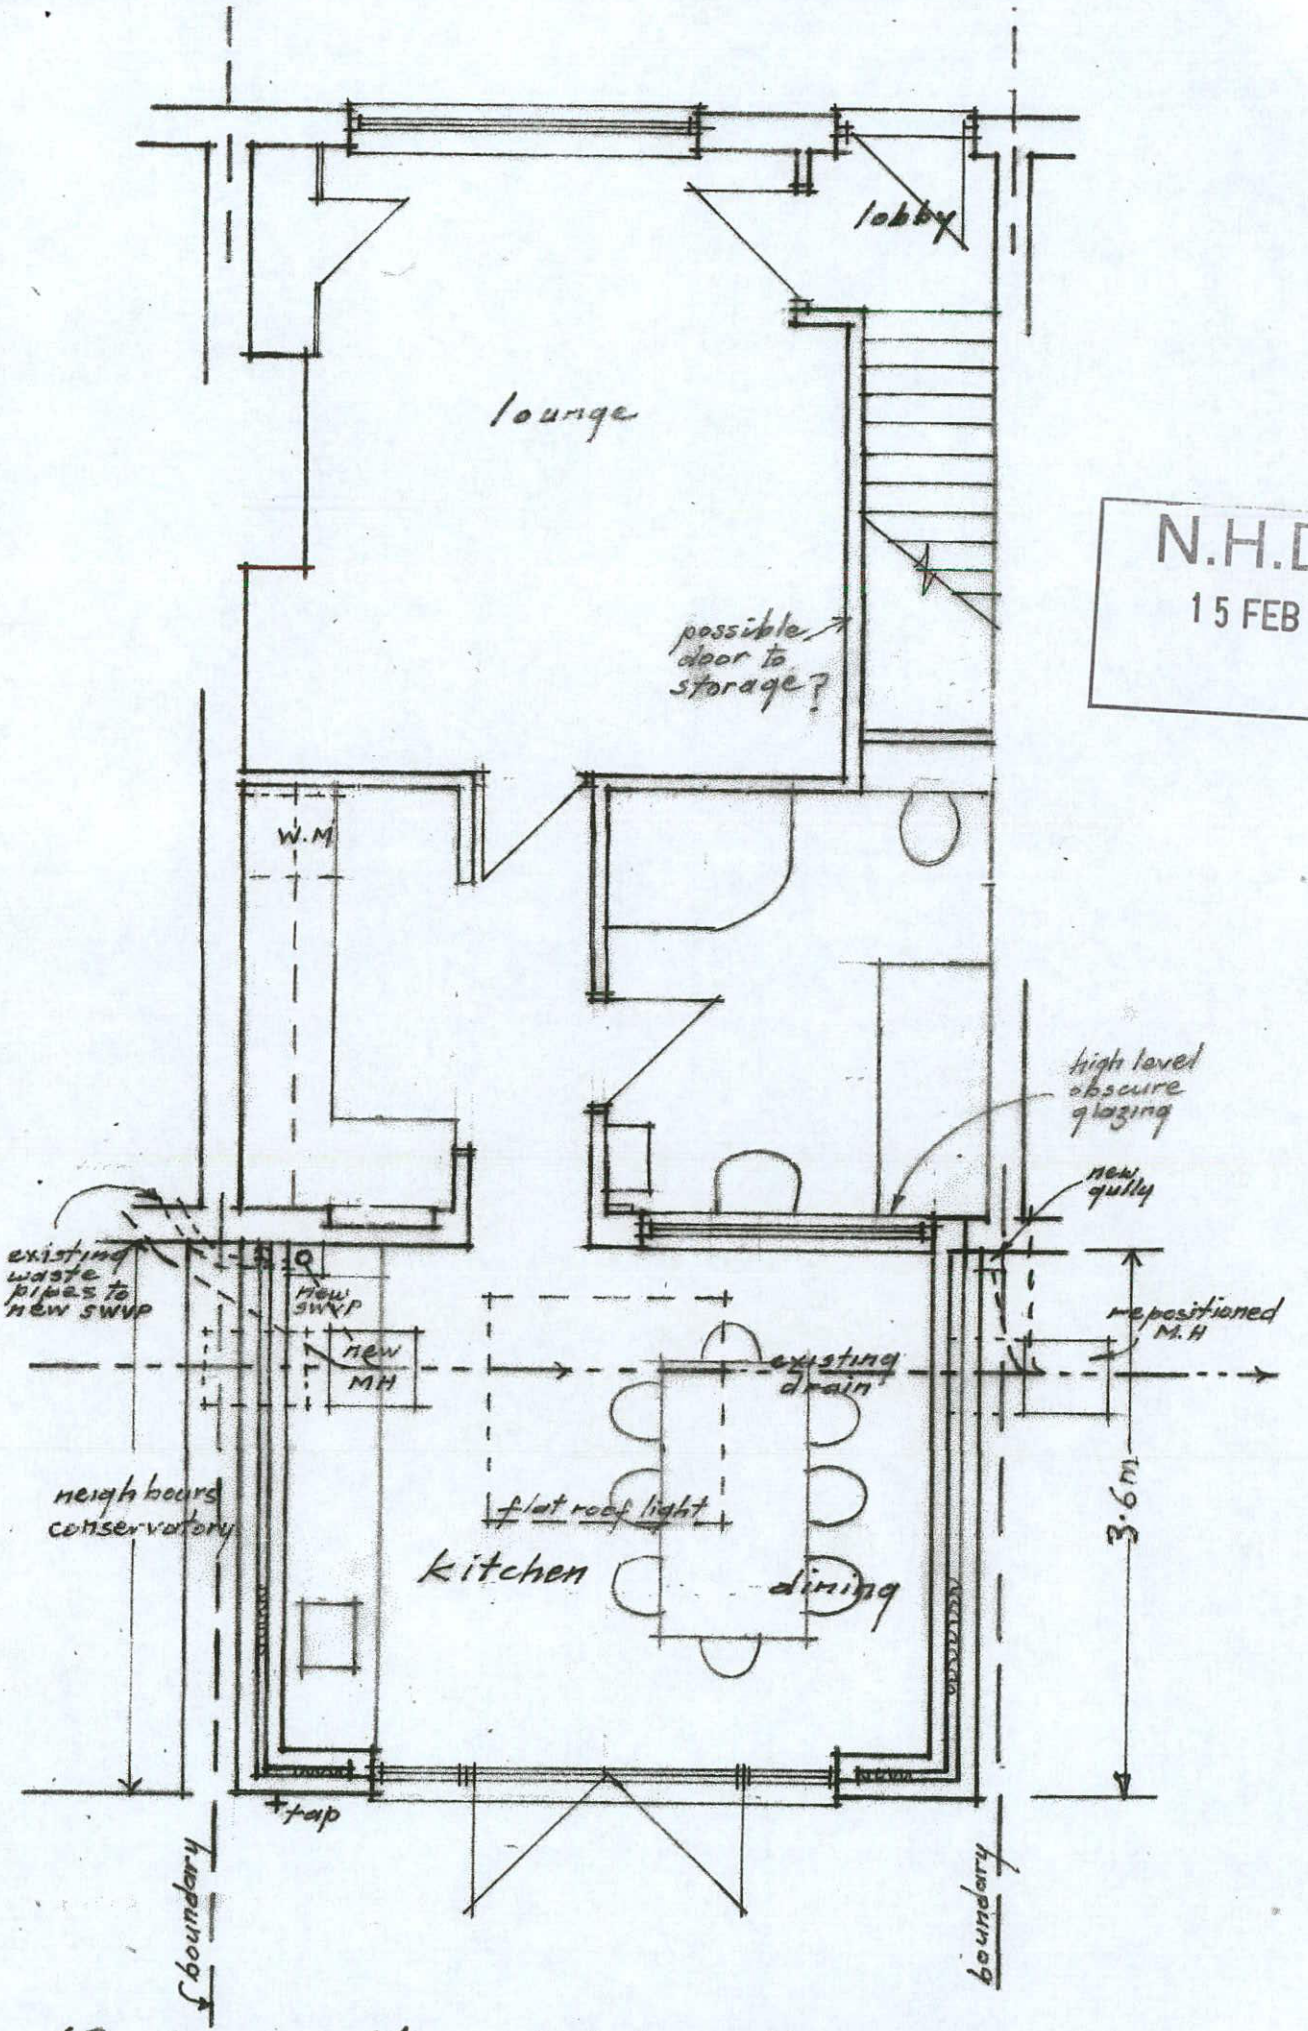

N.H.D.C.
15 FEB 2018

62 Common View. Letchworth. scale 1:50
0 1m

proposed ground floor plan.