


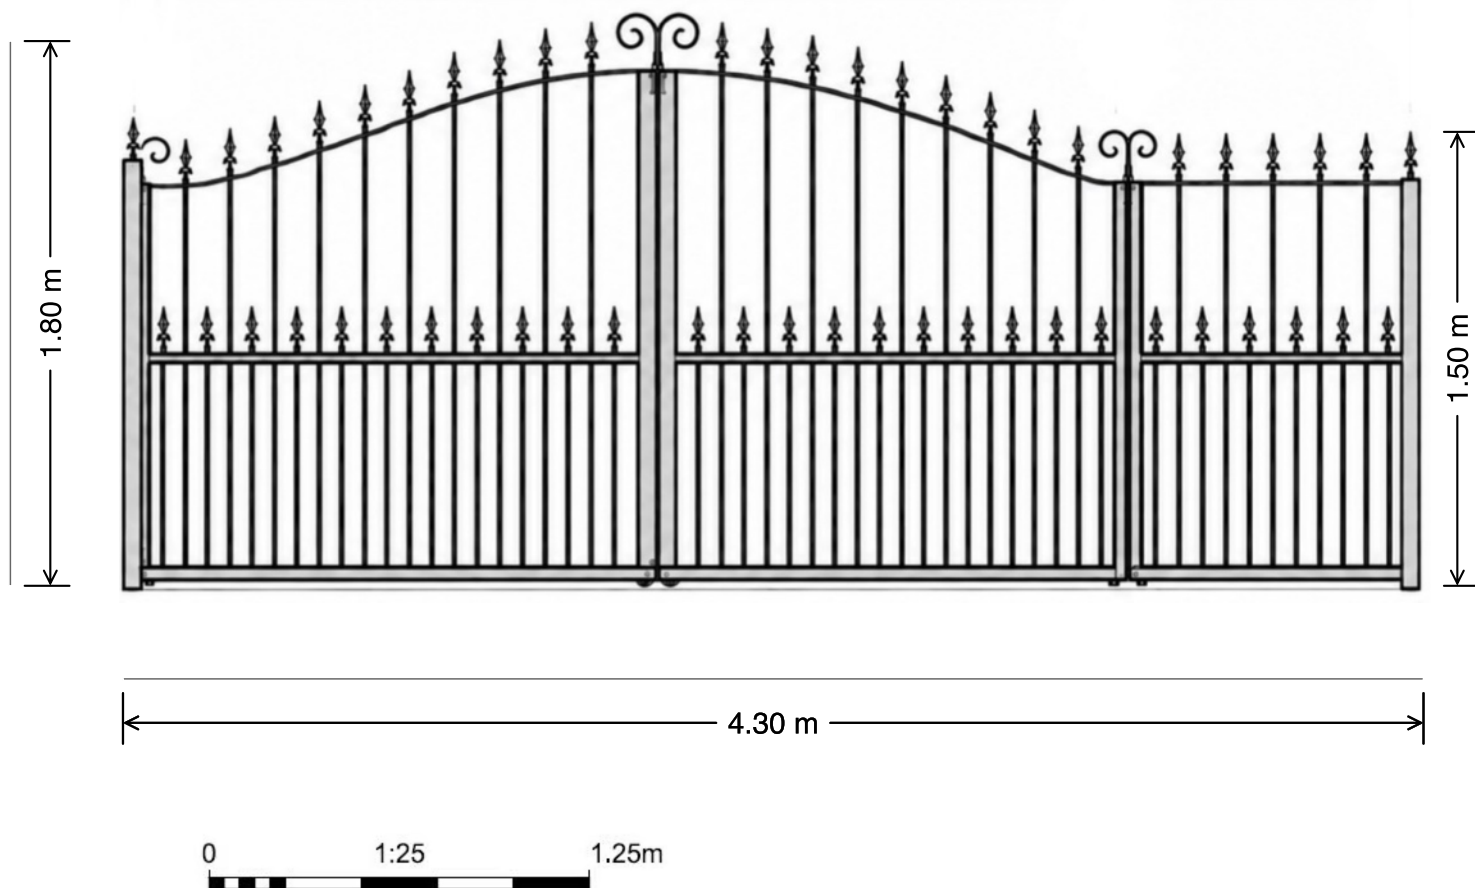

NOTES: - 50 x 50 x 3mm box section - Spearhead finials to top rail and canter of each post - Finish: powder coated black - 4500mm total gate width including overhang. c3500mm excluding overhang, aligning with 3500mm clear width driveway opening				
REV 01	Gate Elevation Drawing	MW	26/05/2026	
DRAWINGS				
Gate Elevation Drawing (REF: WG-01-24)				
CLIENT Mitchell Waters & Emily HINDLE				
SITE 12 Stevenage Road, Knebworth, SG3 6AW				
TITLE Gate Elevation Drawing (REF: WG-01-24)				
SCALE 1:25	DATE 26/05/2026			
PROJECT NO.	000001			SHEET NO. A01
DRAWING NO.	000001			