


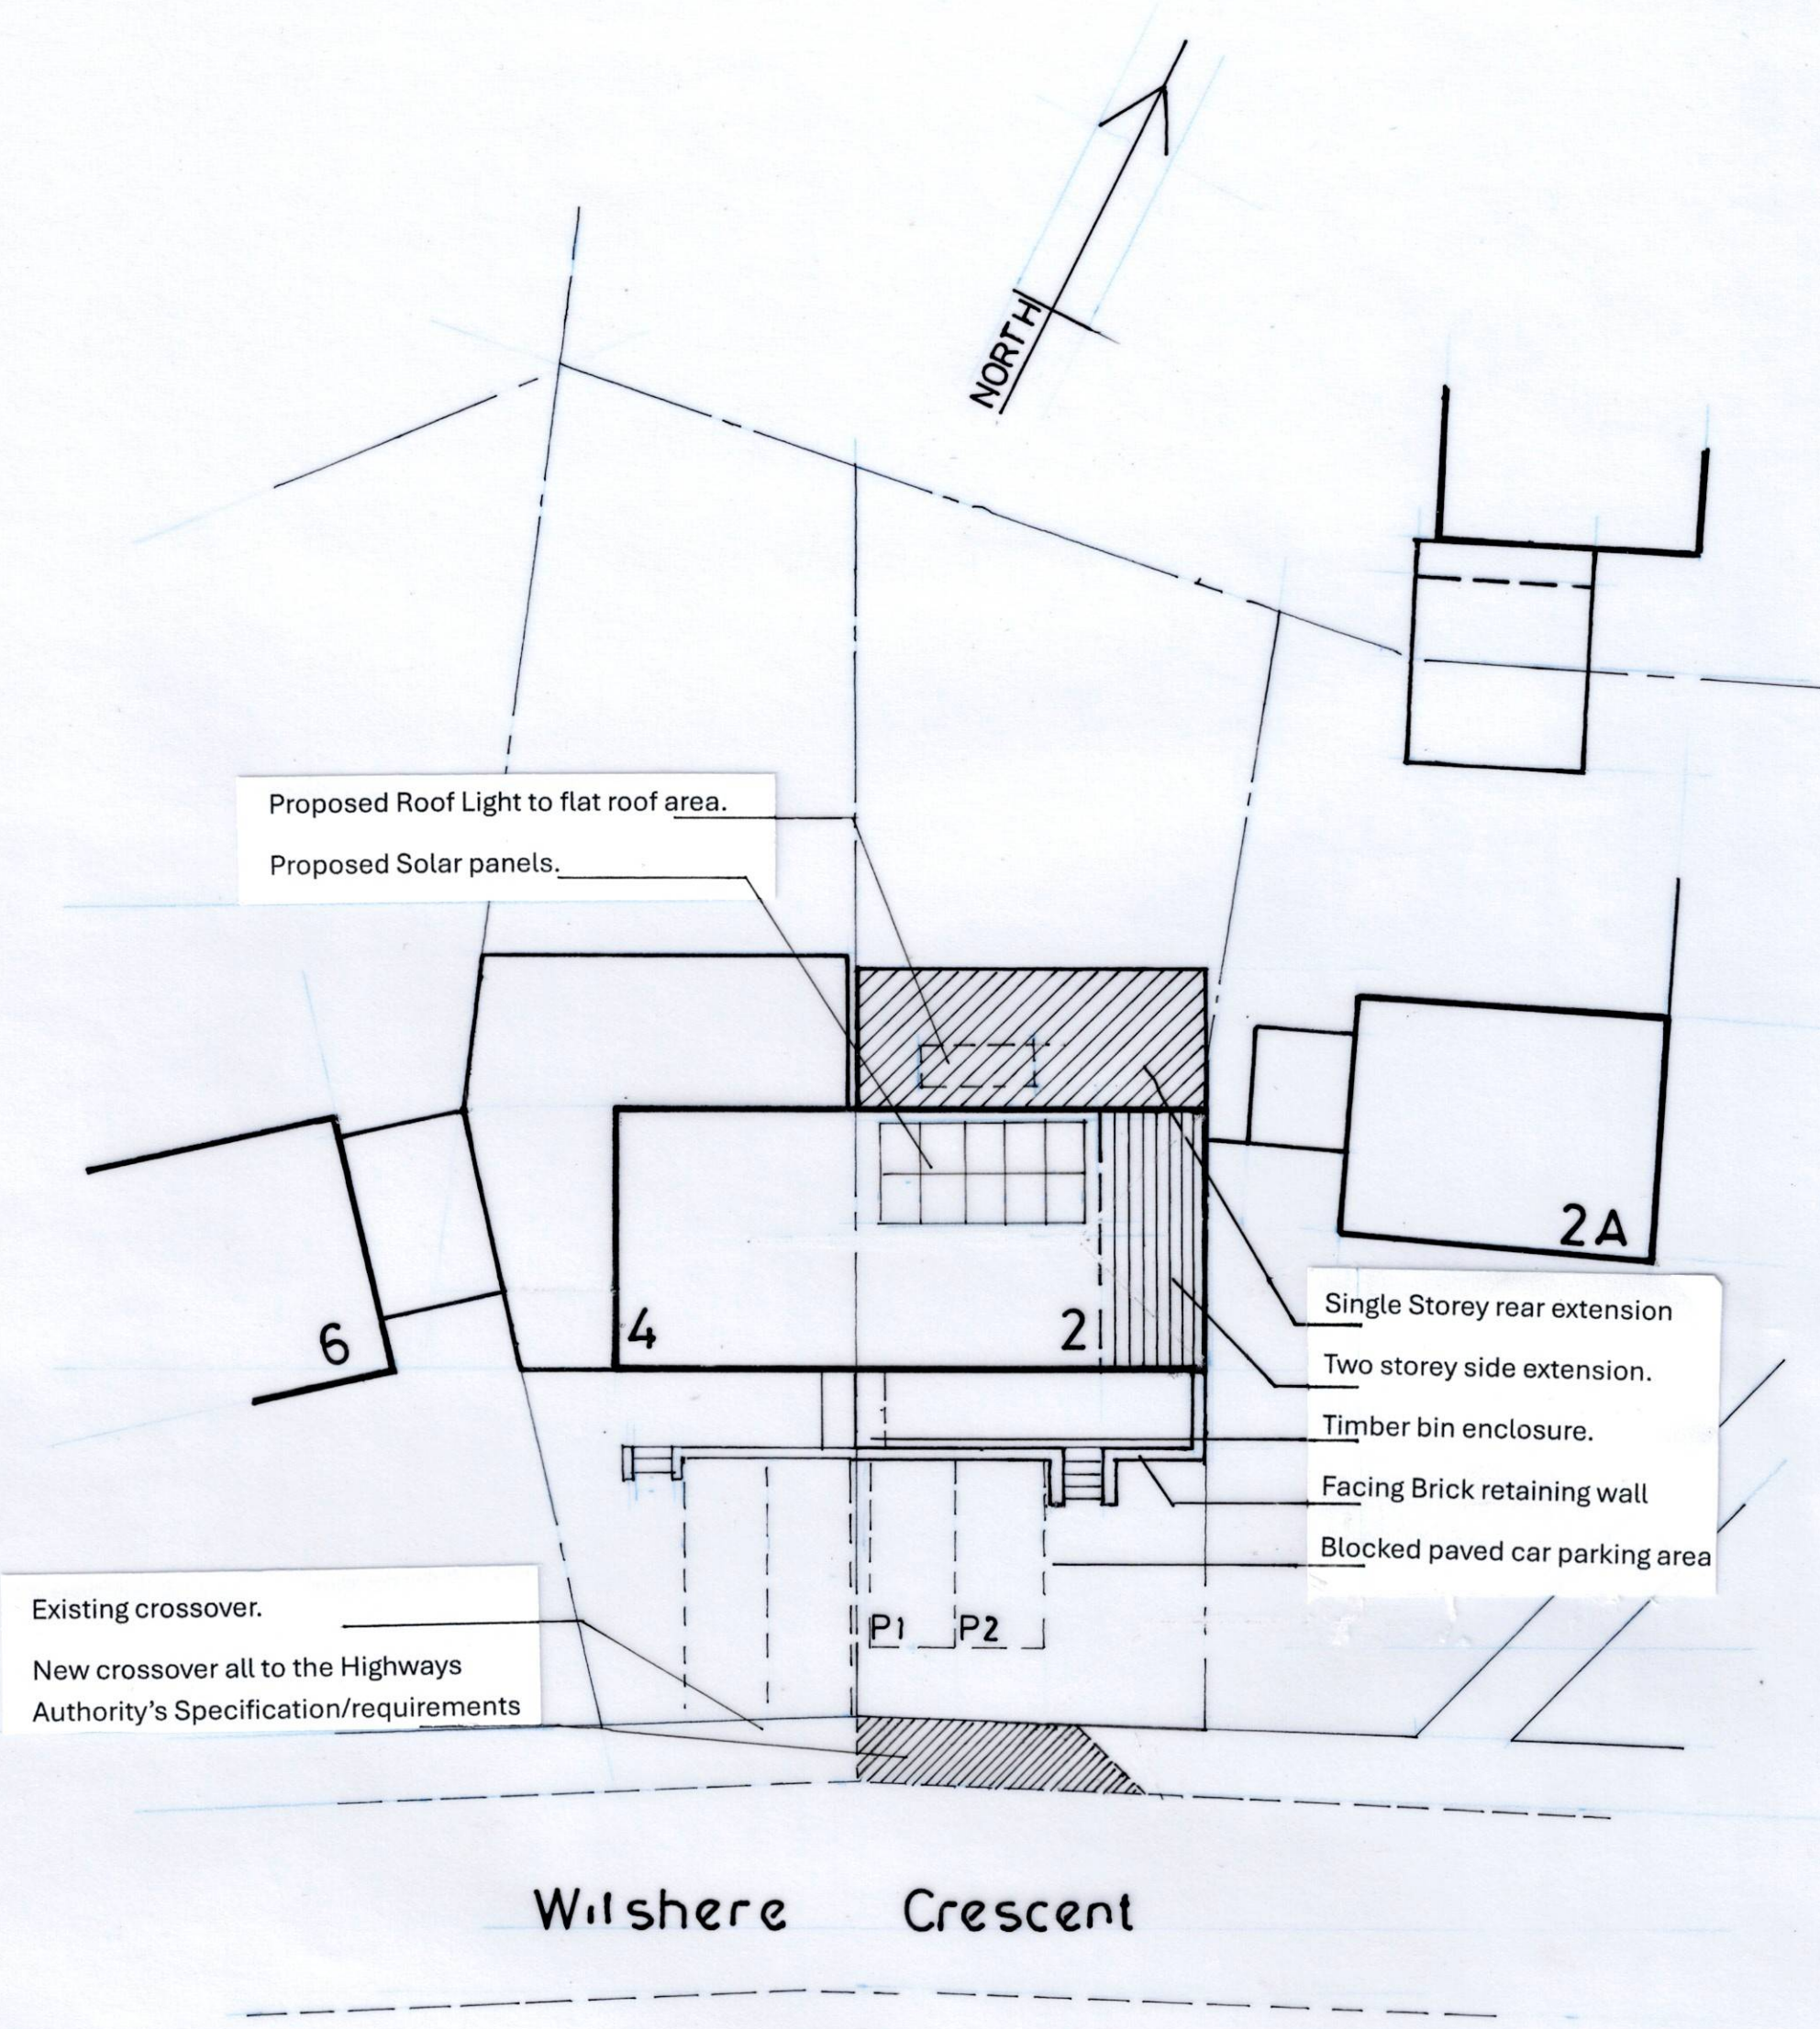

Ian Hale
Planning and Design Limited
2 Peartree Close
Sheffield
Bedfordshire SG17 5JG
tel - 01462 851774 - 07818078668

Site 2 Wilshire Crescent Hitchin SG4 0PL		Scale 1:200 @A3
Drawing Rear and Side Extensions		Date Jan-26
Block Plan	Drawing No. IHL/26/WCH/02	Rev A/B/C