


0 50 METRES LOCATION PLAN 1:1250 SCALE

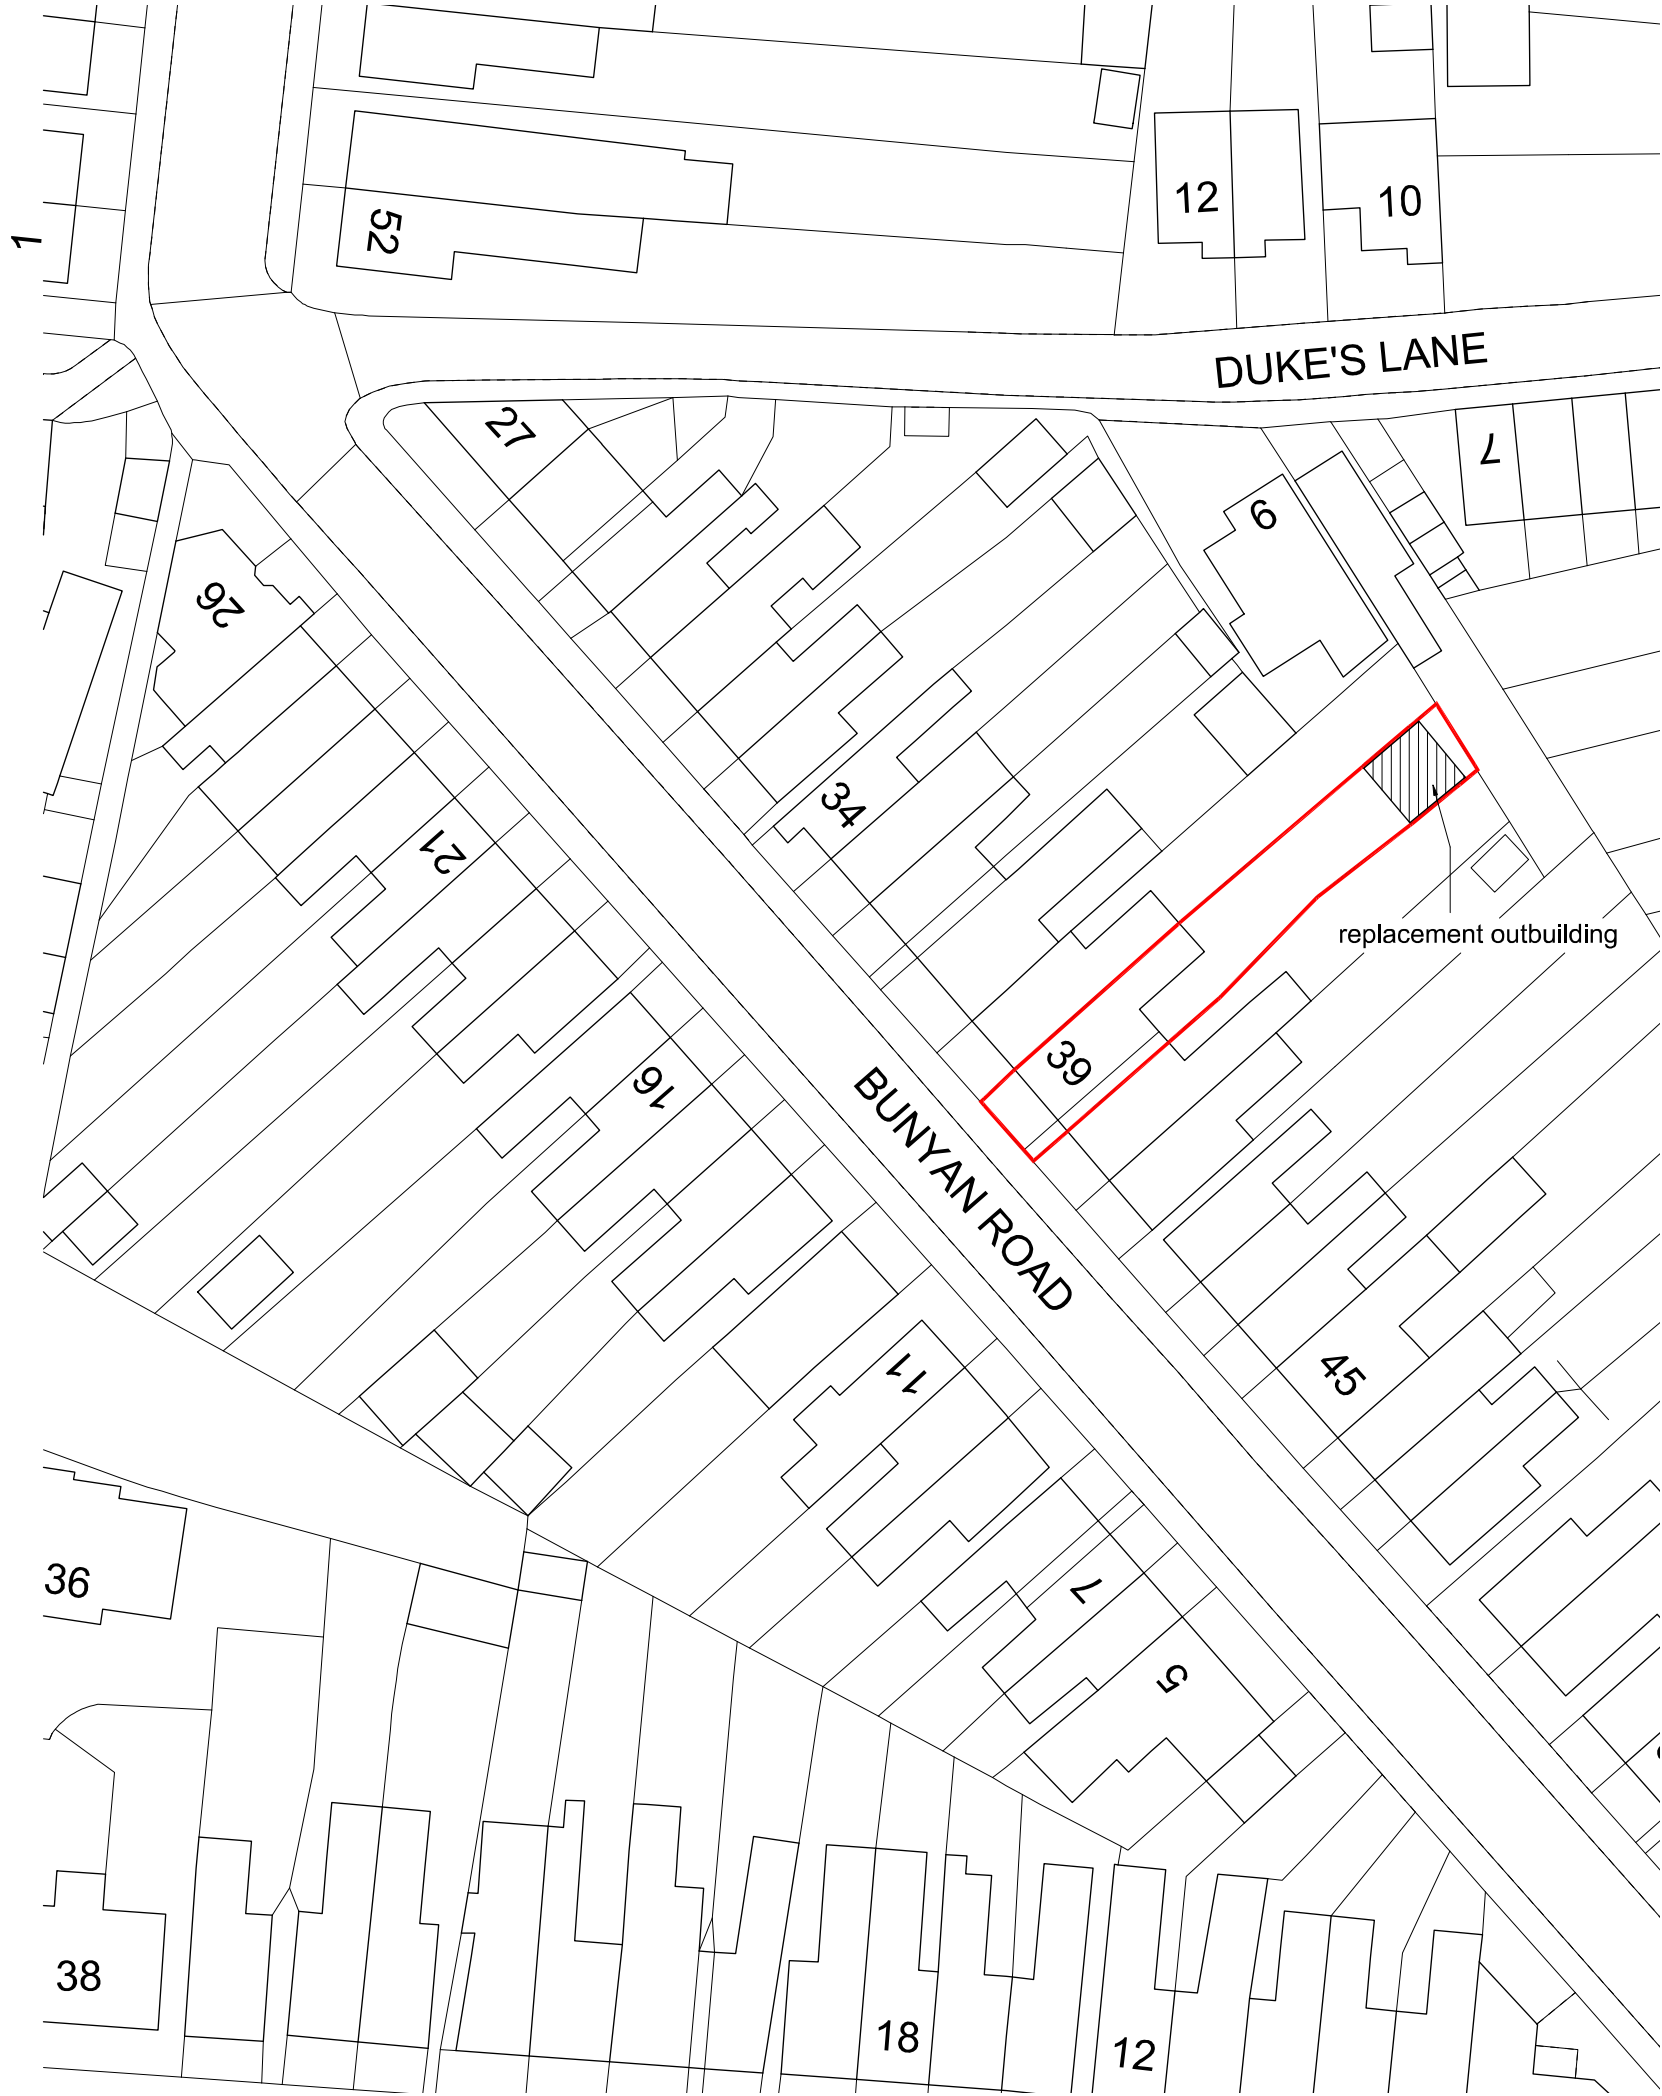

ORDNANCE SURVEY, (C) Crown Copyright and database rights 2021 OS 100047474

GENERAL NOTES

No.	Description
01	Check all dimensions on site

REVISIONS

Rev.	Date	Description
A	Dec 25	Outbuilding depth reduced



WHITEBRICK

29b Hermitage Road,
Hitchin, Hertfordshire, SG5 1BY.
info@whitebrick.studio

CLIENT

Mr Jones and Ms Murton

PROJECT

Replacement Outbuilding at
39 Bunyan Road, Hitchin,
Hertfordshire, SG5 1NW.

DRAWING TITLE

Site Location Plan

INFORMATION

Job ref	2517
Drawing no.	2517-00A
Scale	1:500/1:1250 @ ISOA3
Date	Oct 25
Drawn	CWM