


SCALE (M) 1:50



ROOF LIGHT

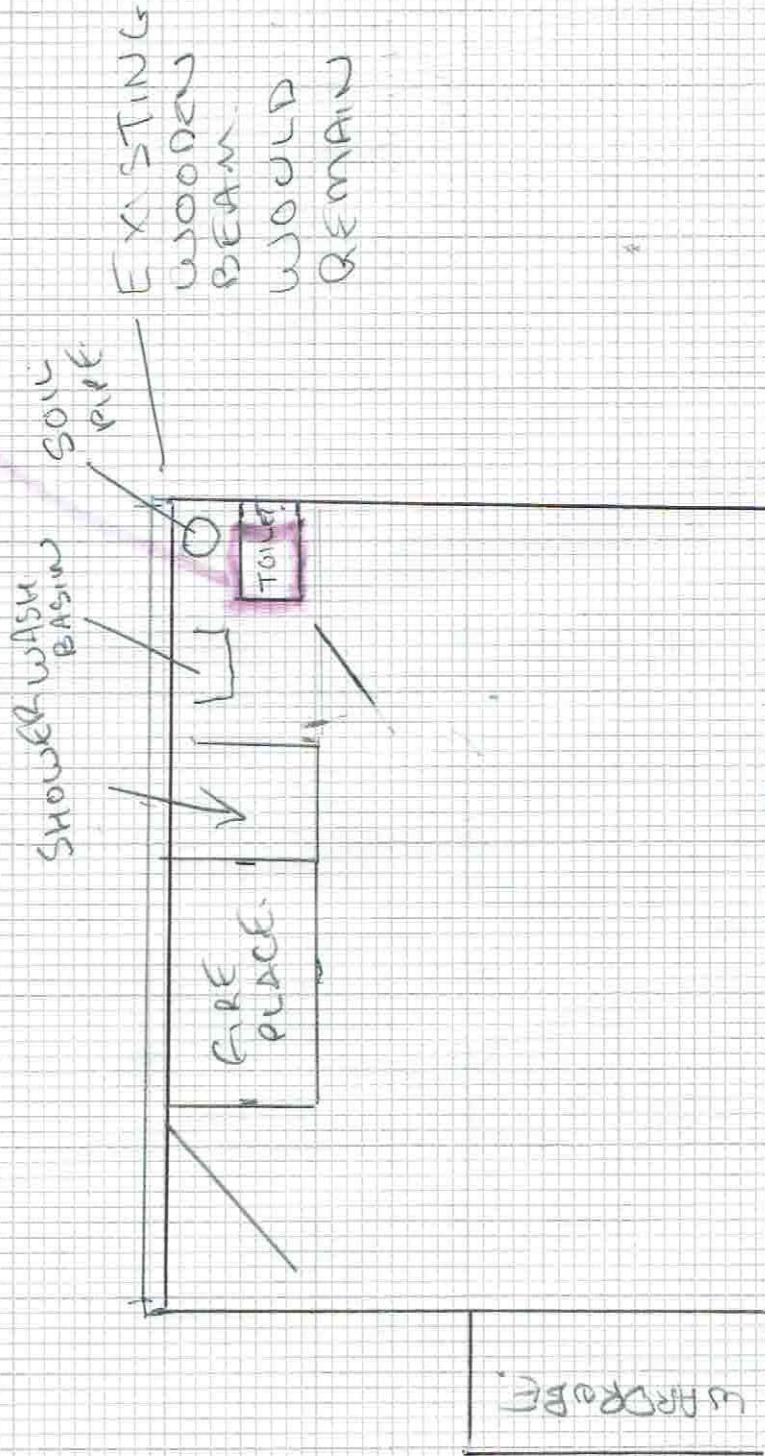

BEDROOM 2 - THE OLD COTTAGE SGS 3A I
SHOWING LOCATION
OF END SUITE BATHROOM

REF: 25/02/03/LBC