
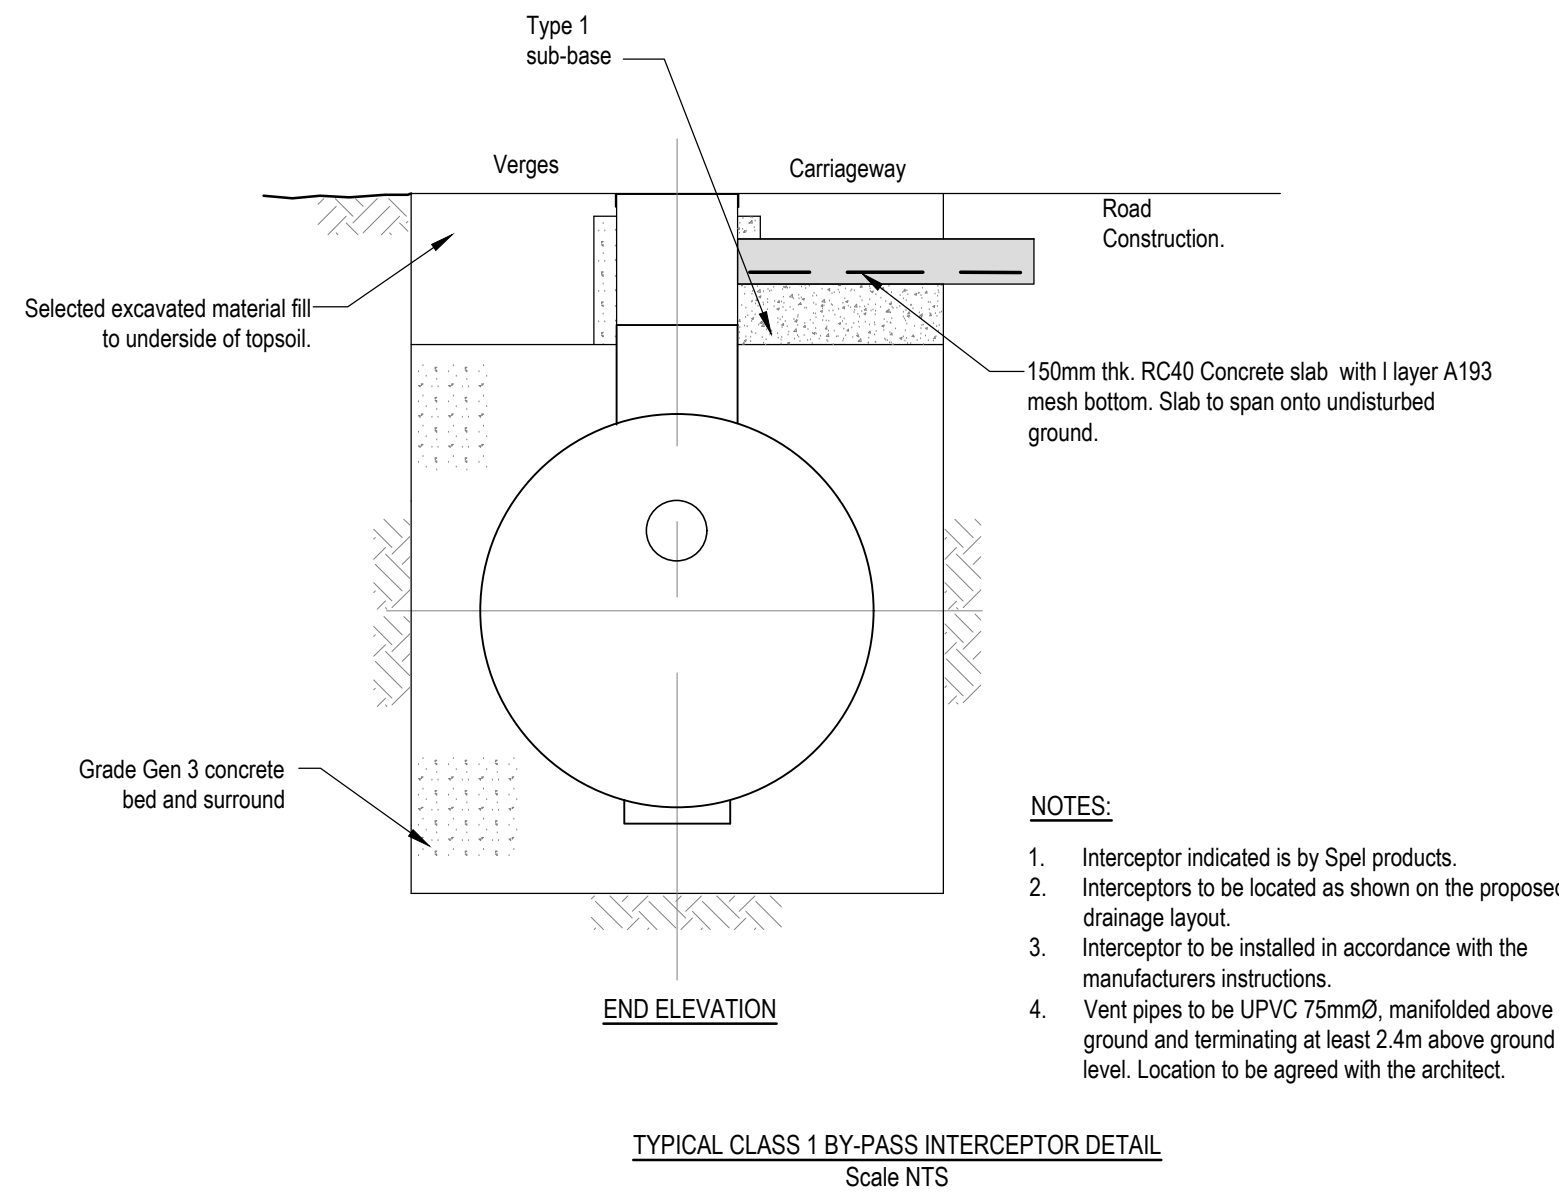
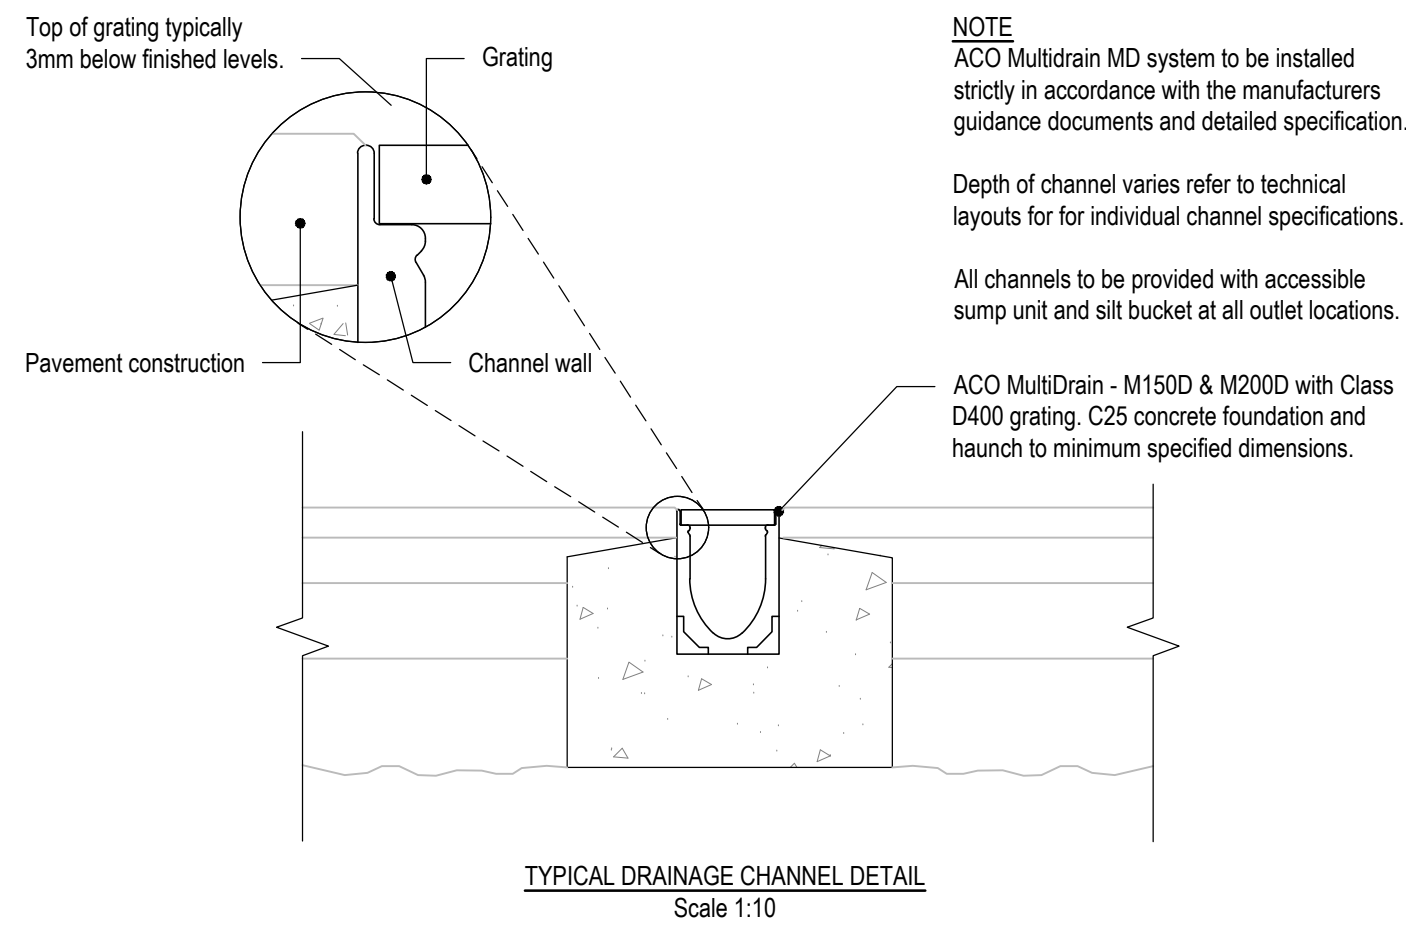
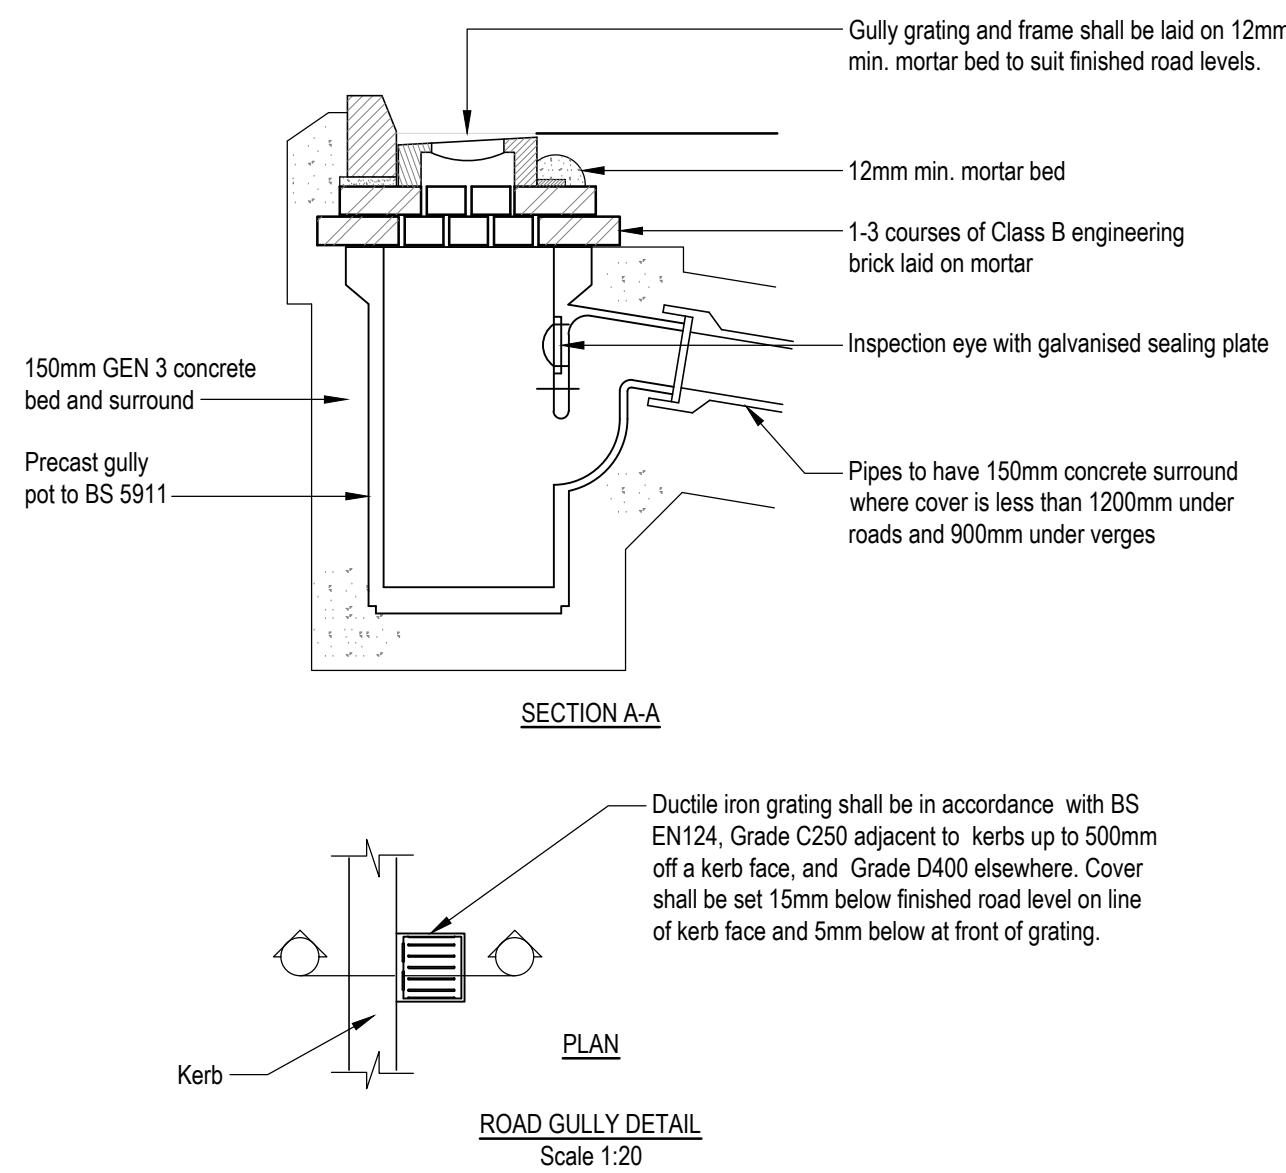
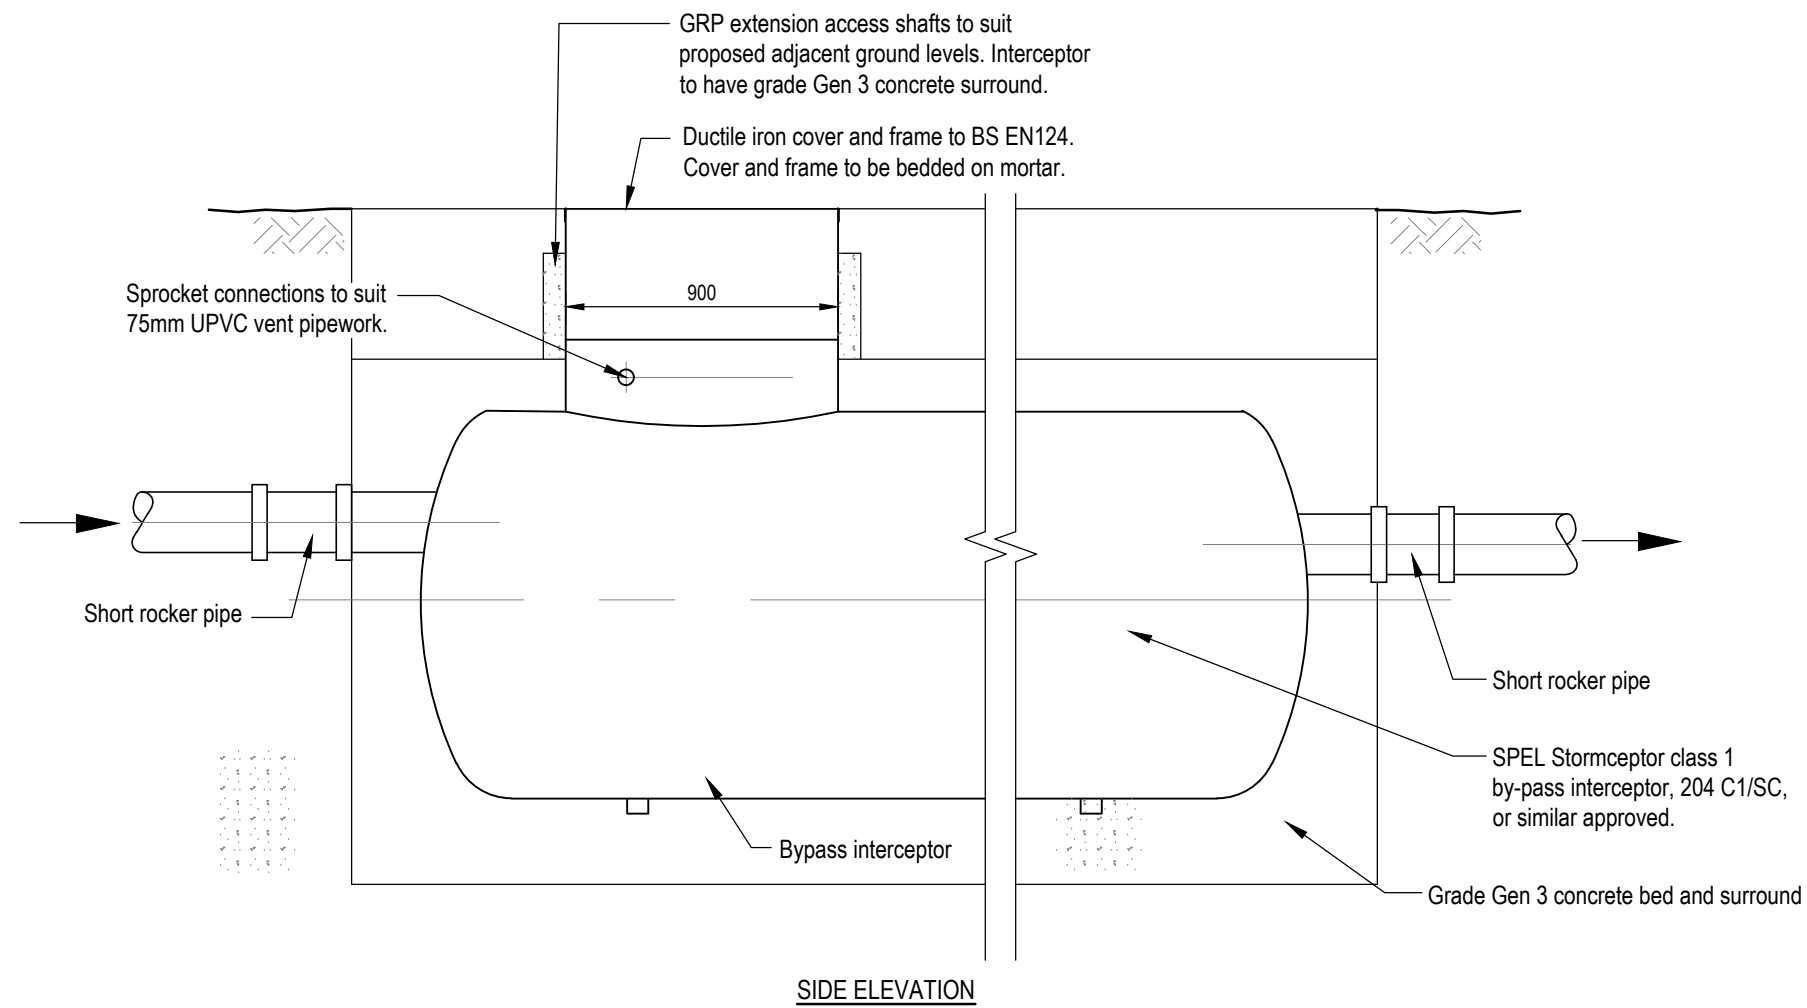
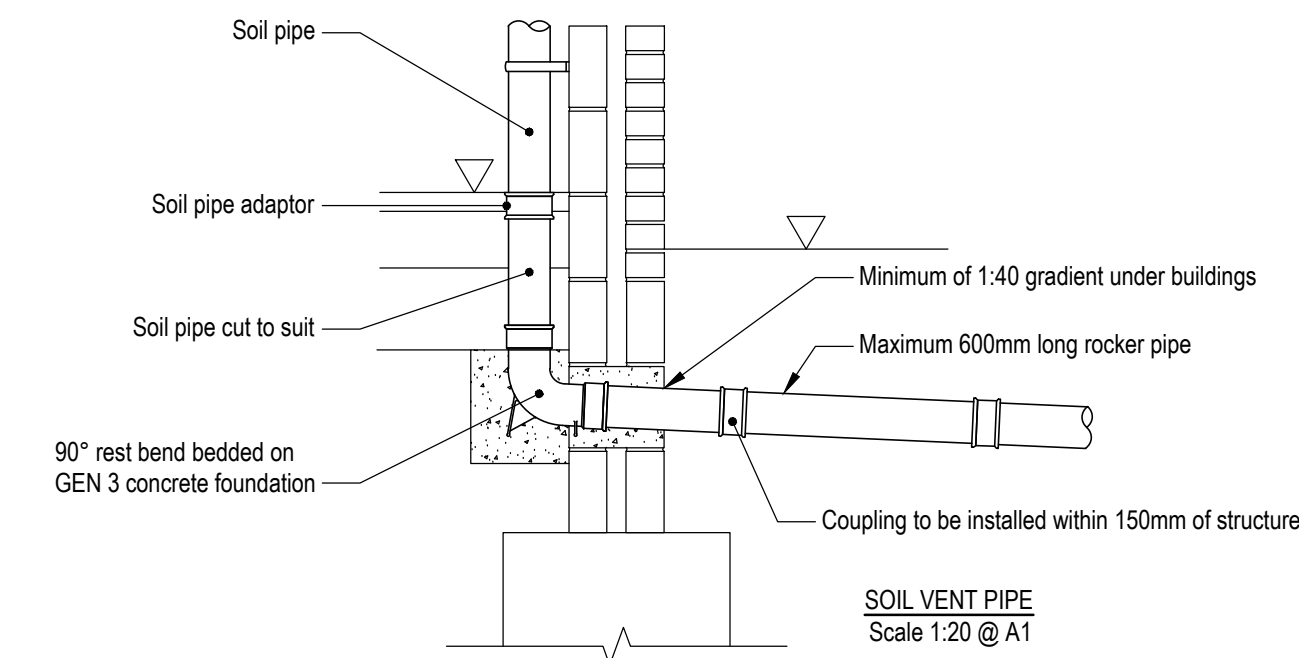
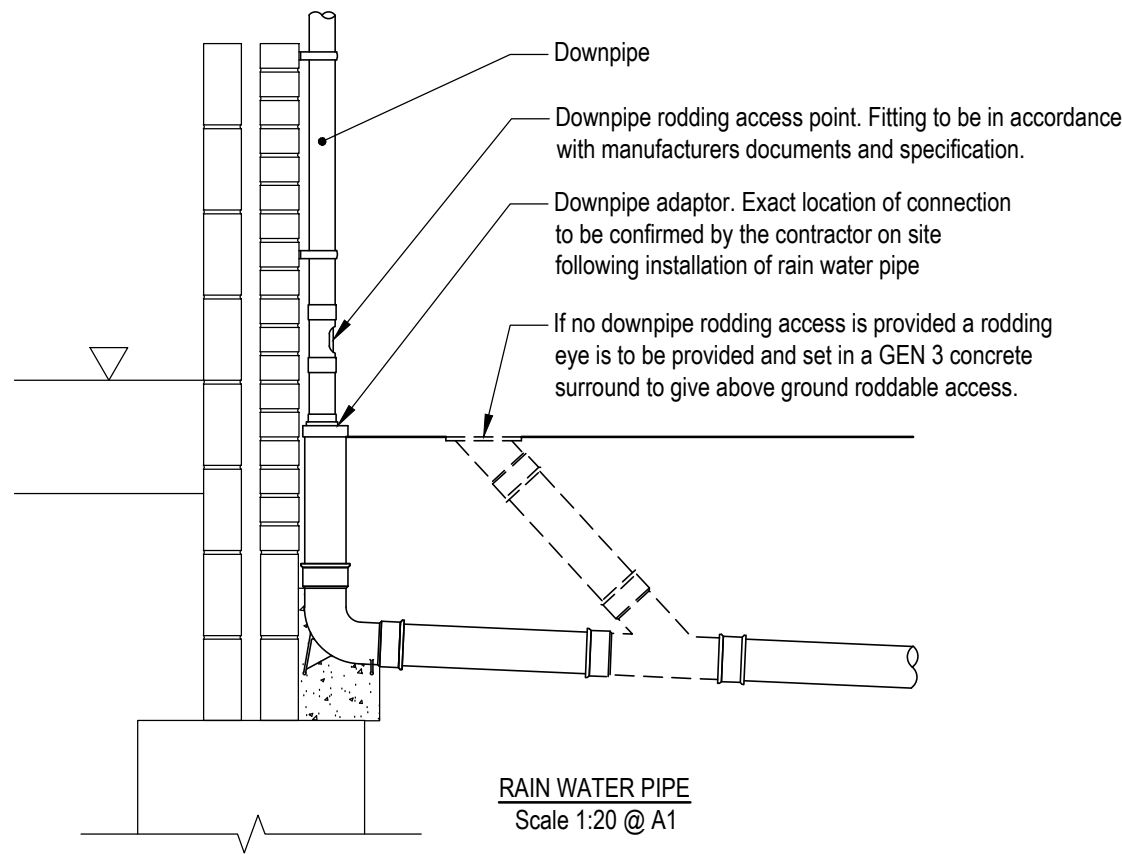
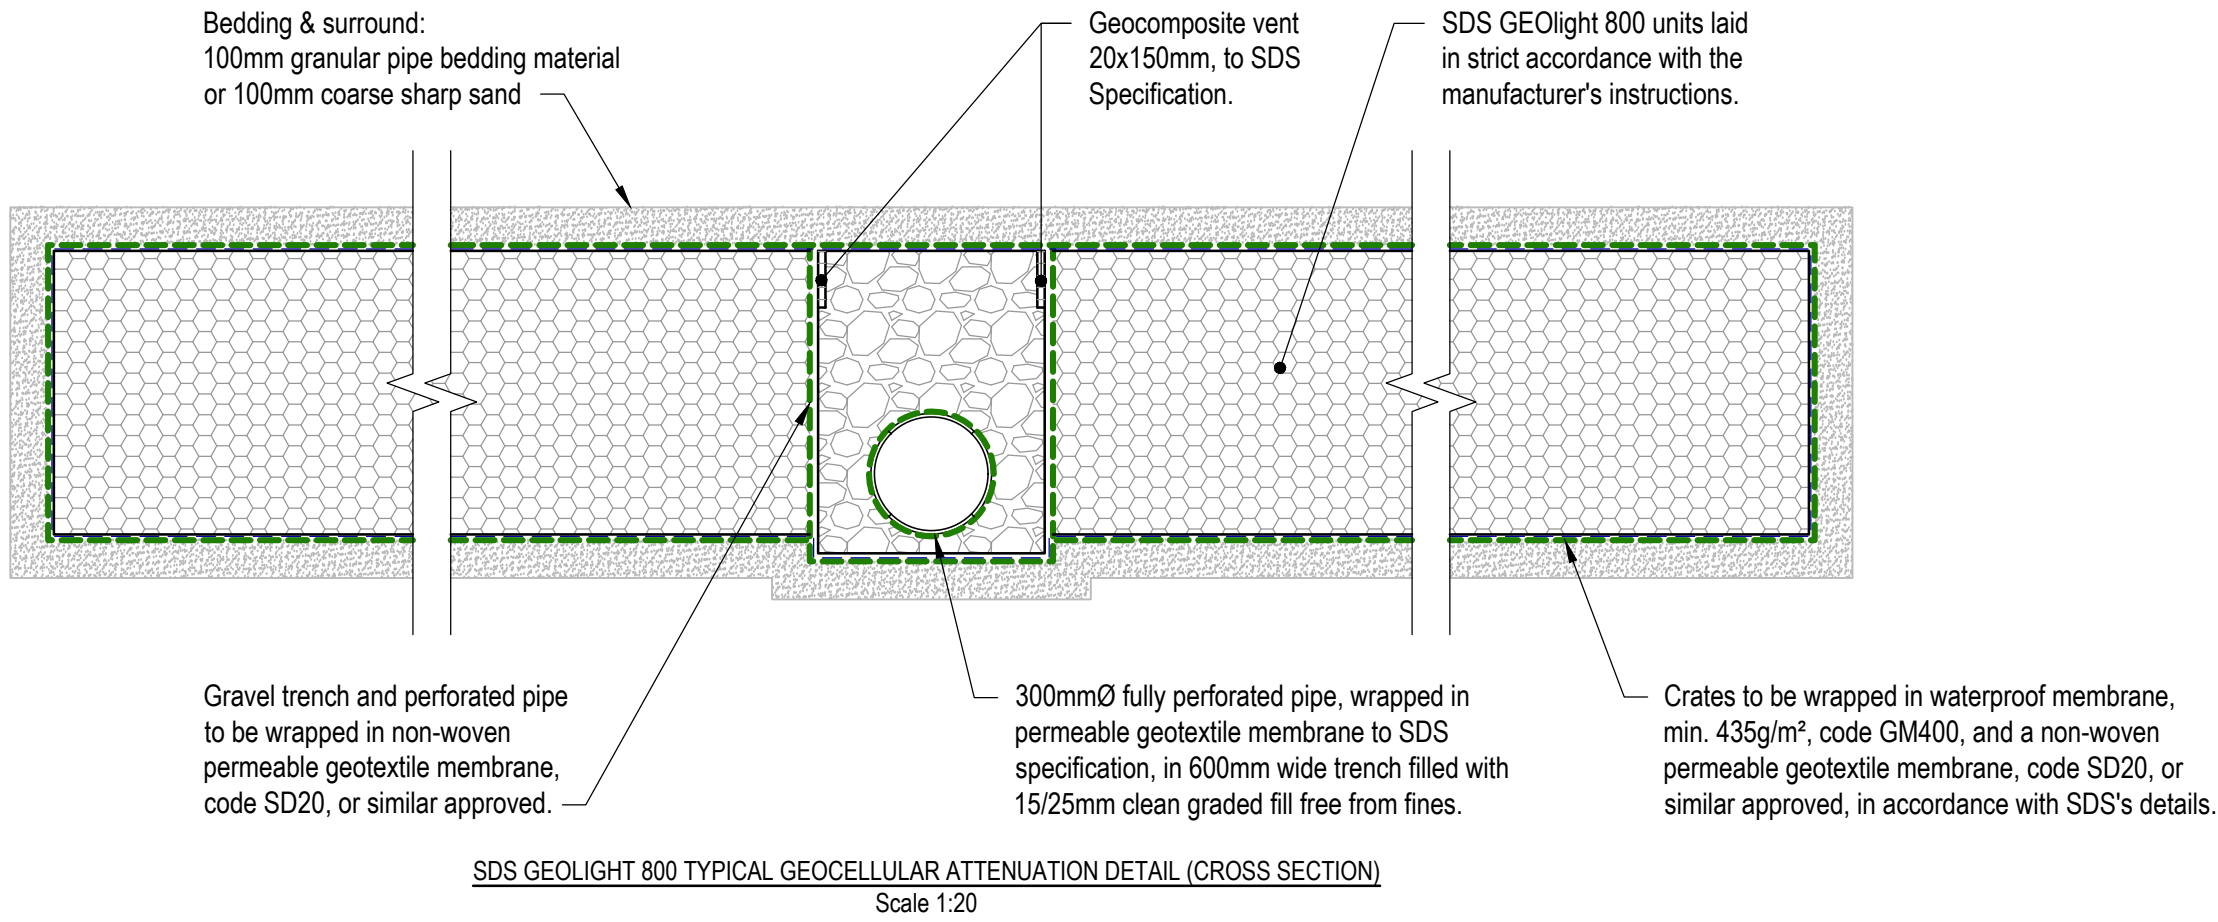


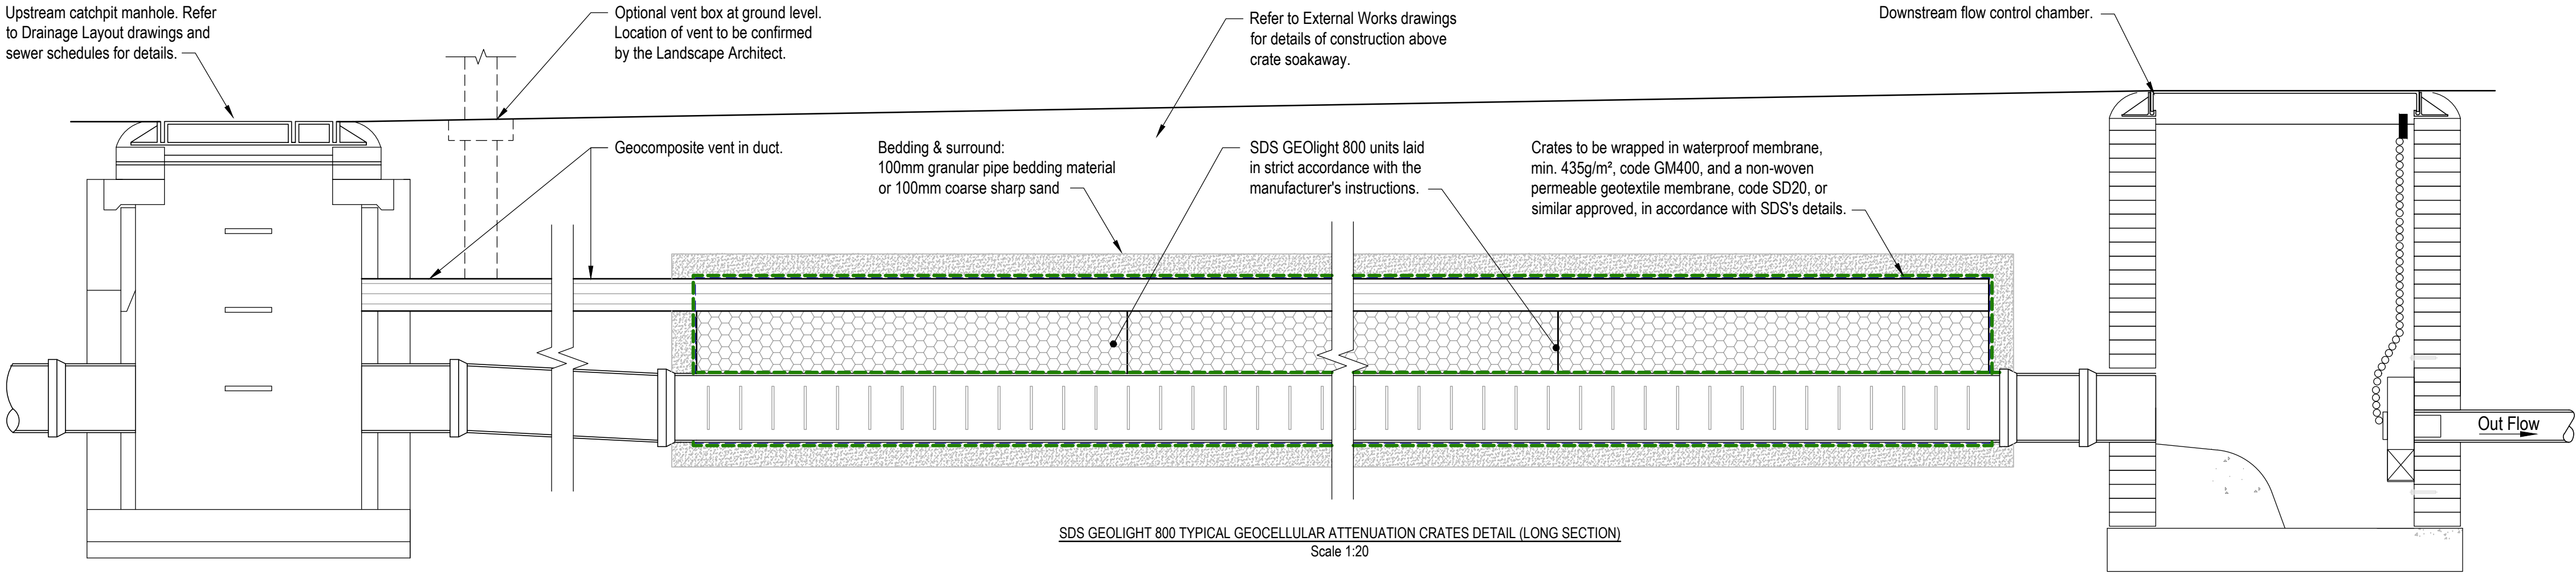

- NOTES**
1. This drawing to be read in conjunction with all relevant documents and specifications.
 2. Dimensions are scalable for 'Planning' purposes only.
 3. Any discrepancies found between information shown on this or any other drawing shall be reported to the Engineer immediately and prior to works commencing on site.
 4. Buried concrete to be Design Sulphate Class DS-2 and ACEC AC-1s.

Rev	Description	Date	By	Chkd
T1	First Tender issue for comment and review.	29/04/2024	MM	LM

Glanville
Survey > Plan > Engineer

Civil Engineering
Structural Engineering
Transport Planning

Highways Engineering
Building Surveying
Geomatics

Hertfordshire | Oxfordshire | Cambridgeshire | Bristol

Client:	GREENE KING Brewery of London
Project:	The Anchor Inn, Hitchin
Title:	Drainage Construction Details Sheet 2
Engineer:	L. Moxon
Date:	April 2024
Director:	K. Rayner
Scale:	As Shown @ A1
Status:	TENDER
Drawing No.	8240287 - 1402
Rev	T1