




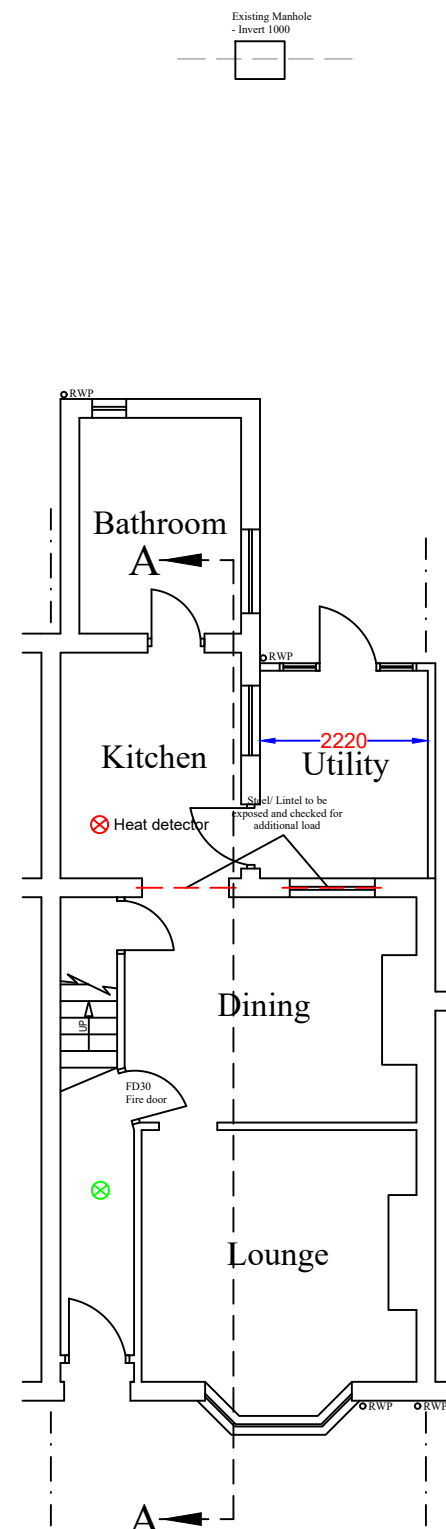

PROPOSED GROUND FLOOR LAYOUT

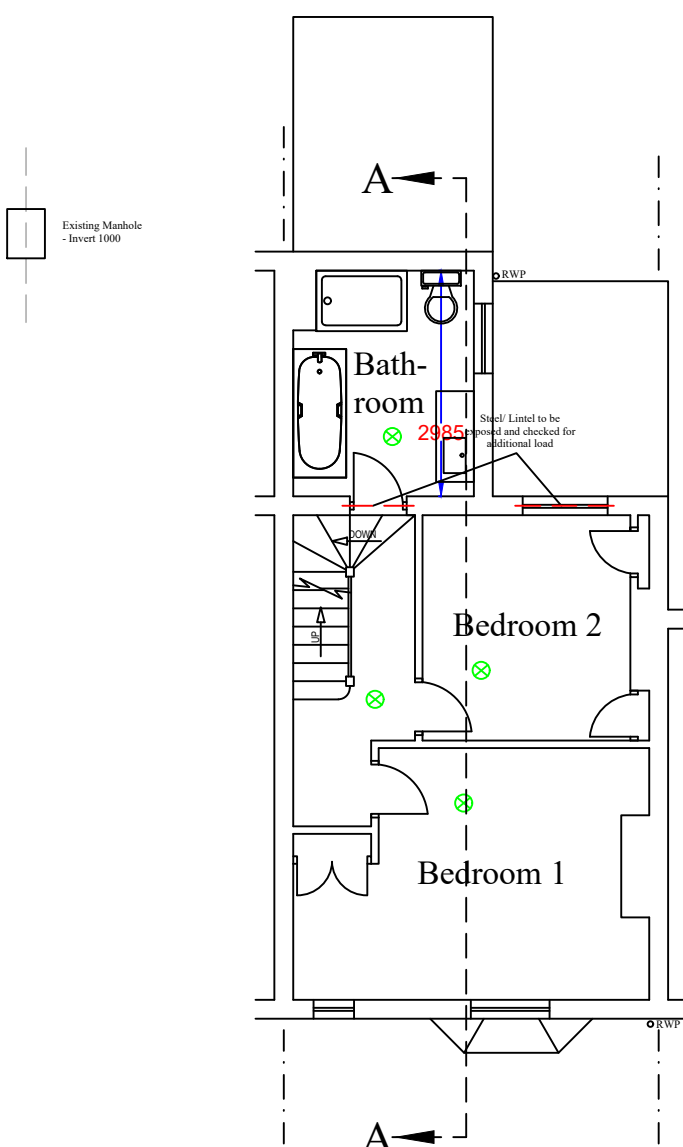

PROPOSED FIRST FLOOR LAYOUT

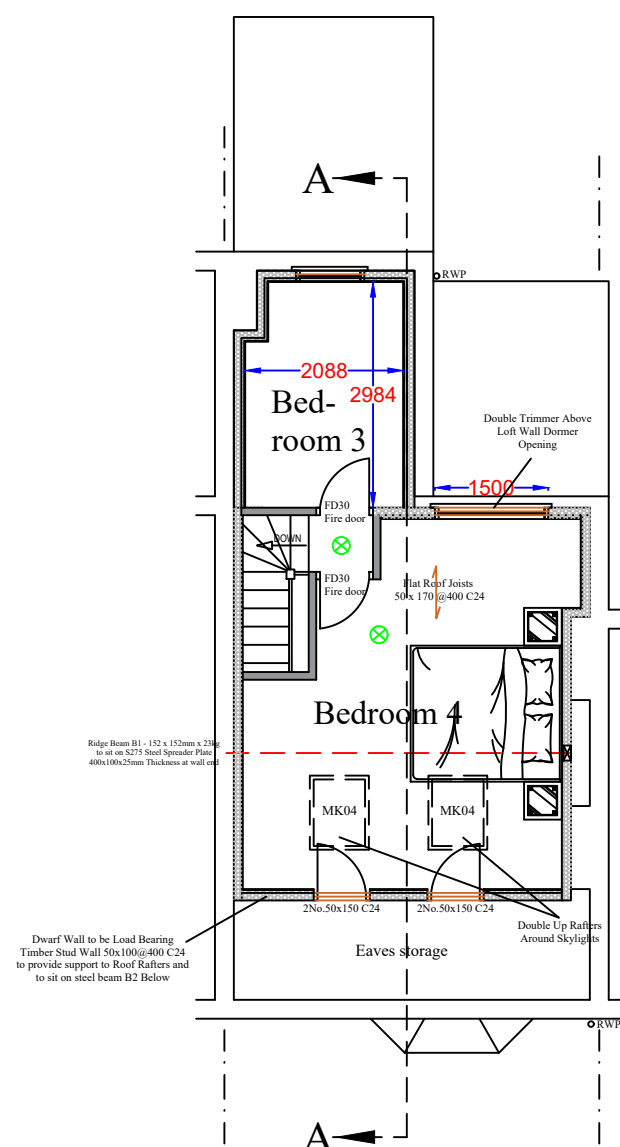

PROPOSED LOFT FLOOR LAYOUT

Notes

All drawings to be signed off by building control before the commencement of any works. If works commence on a Building Notice, the Builder/property owner commences works at their own risk and ELA Design (or its Officer's) cannot accept and liability whatsoever for these works carried out.

registered LABC
Partner Authority Scheme

Scale in Metres
1:100

0
1
2
3
4
5

Key:

- Grade D2 Inter-linked Smoke detectors
- Heat detector

Rev	Date	Details	By
A	23/02/25	Revision A	CE

Project: Loft Extension

Drawing: Proposed Layout

Address: 59 Arlesey Road, Ickleford, Hitchin, SG5 3TG

Drawing N°: ELA/3 Rev: A

A3 Scale:	Drawn By:	Job No:	Date:
1:100	CE	3190	23/02/25

ELA design
Beechcroft
Riverside Avenue
Broxbourne
Herts
EN10 6RA
www.ela-design.co.uk
Tel:- 07979510821