
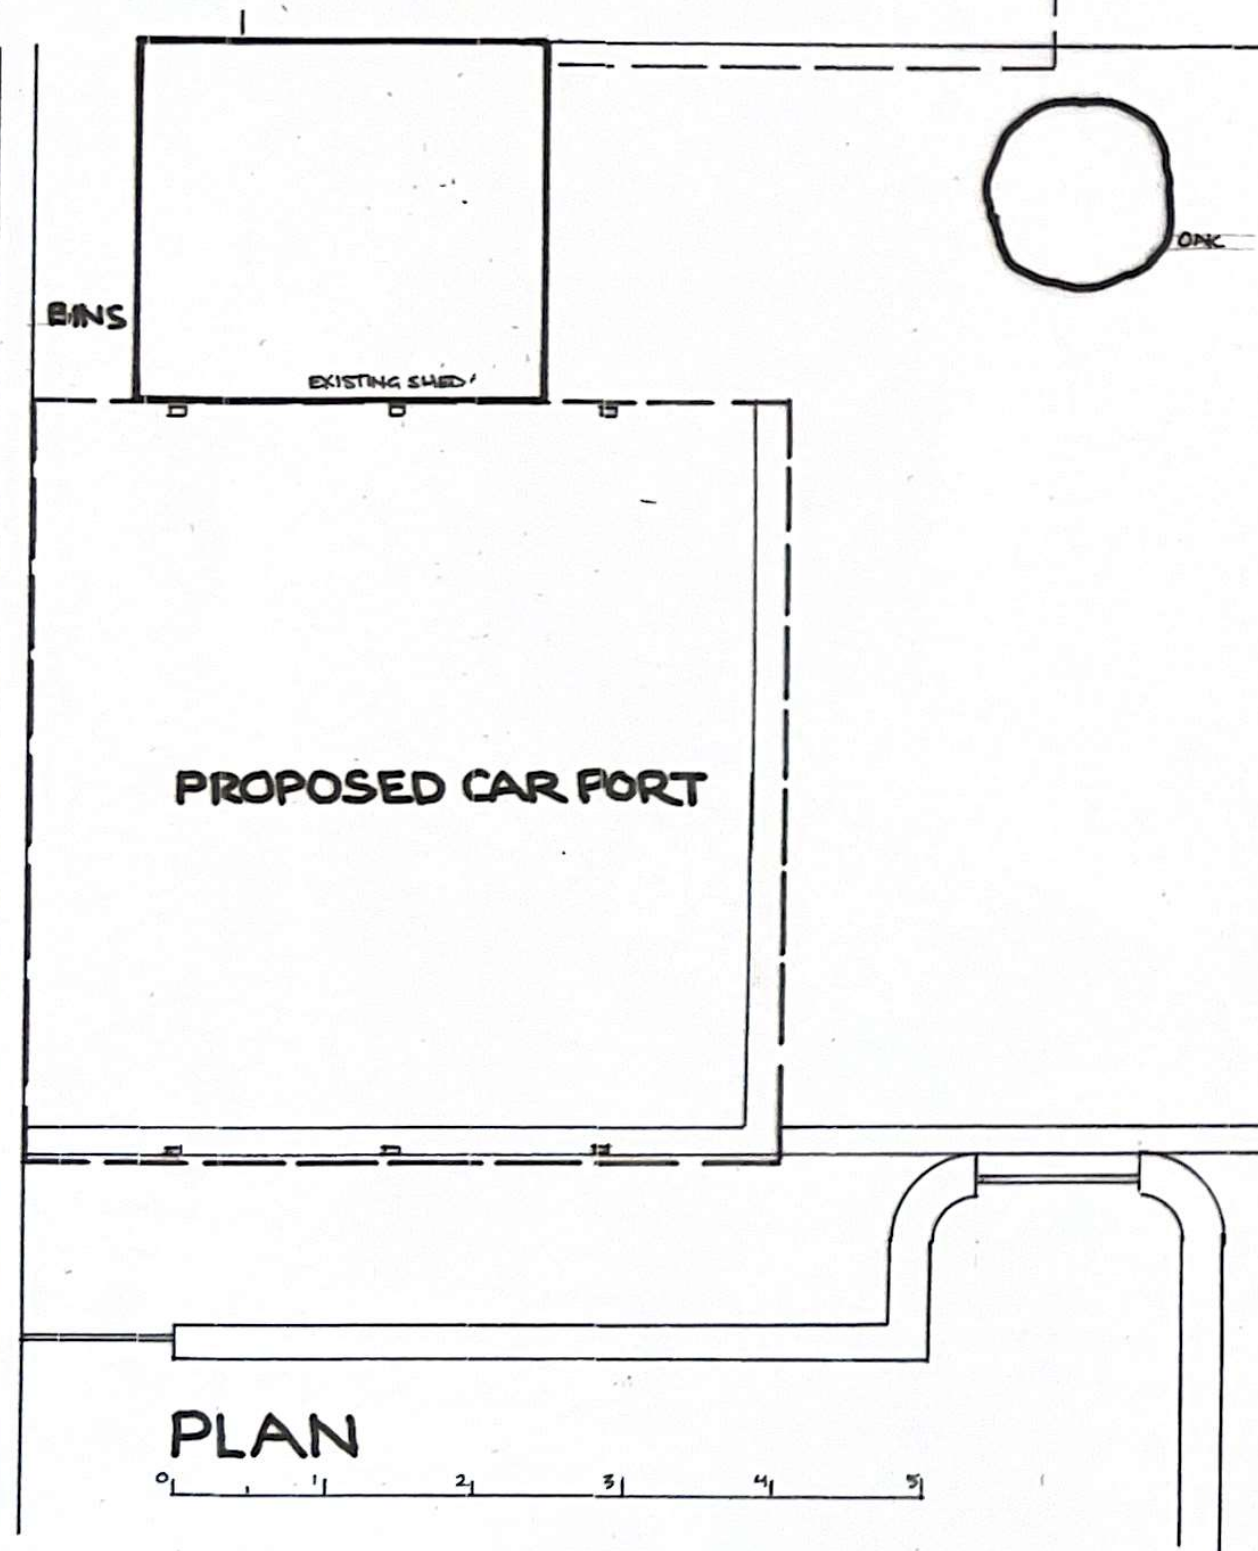
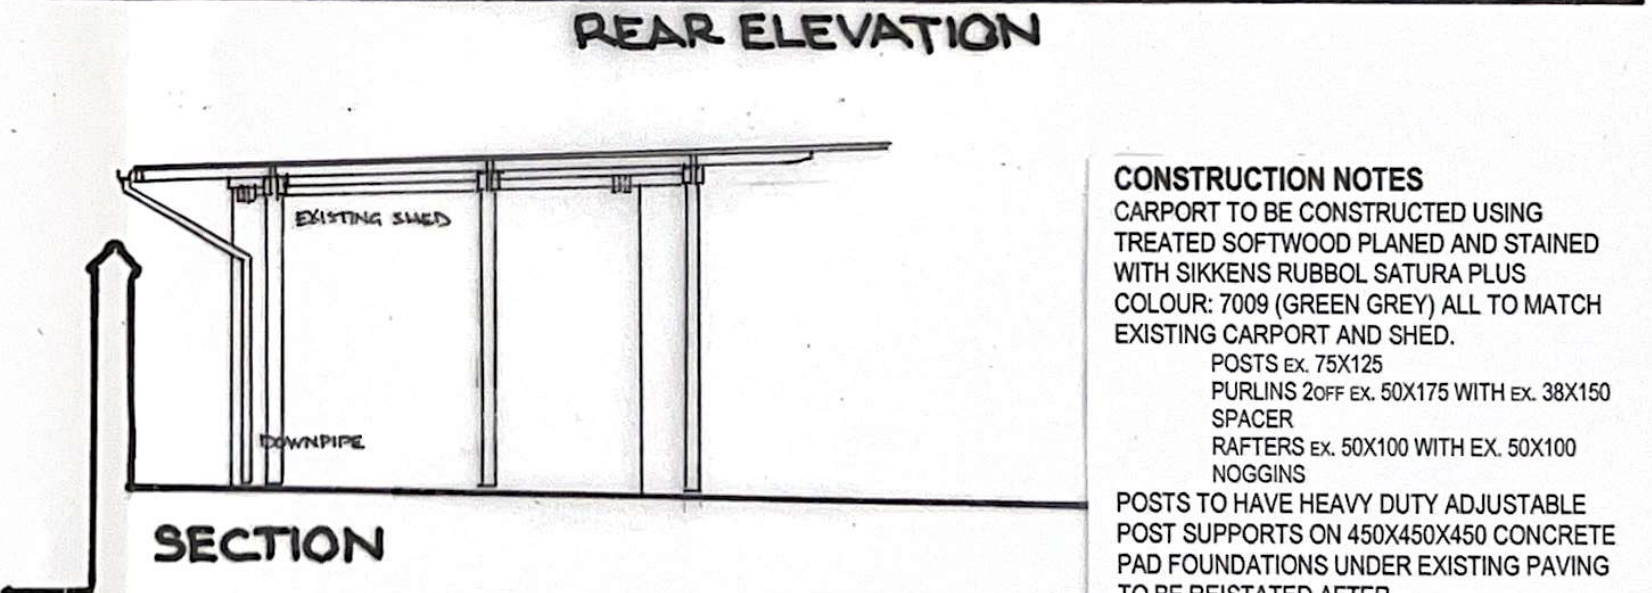
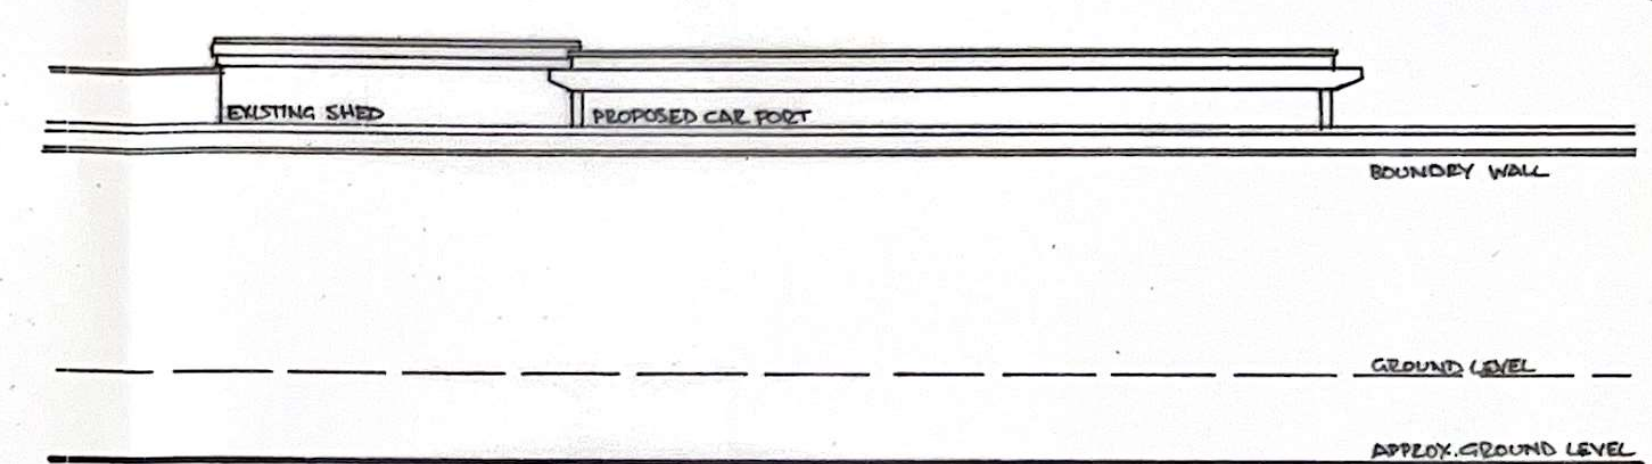
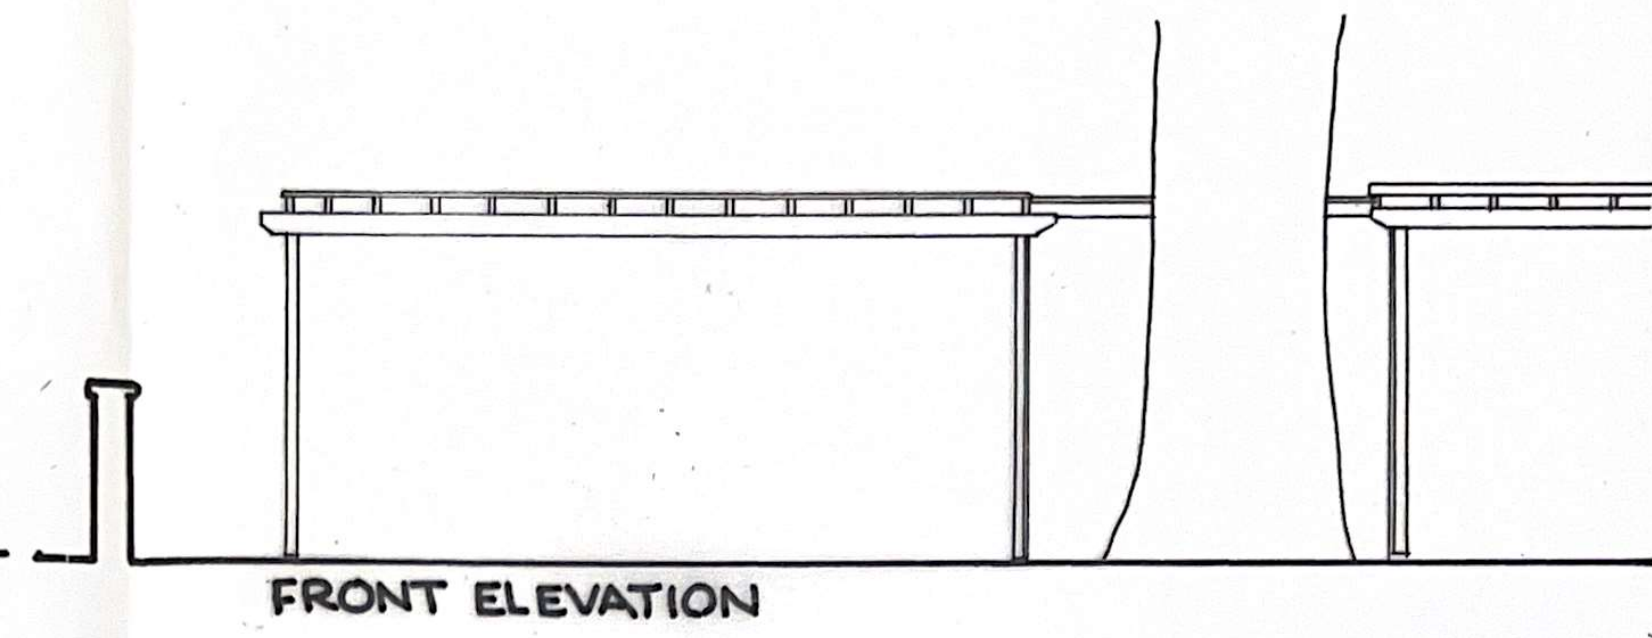


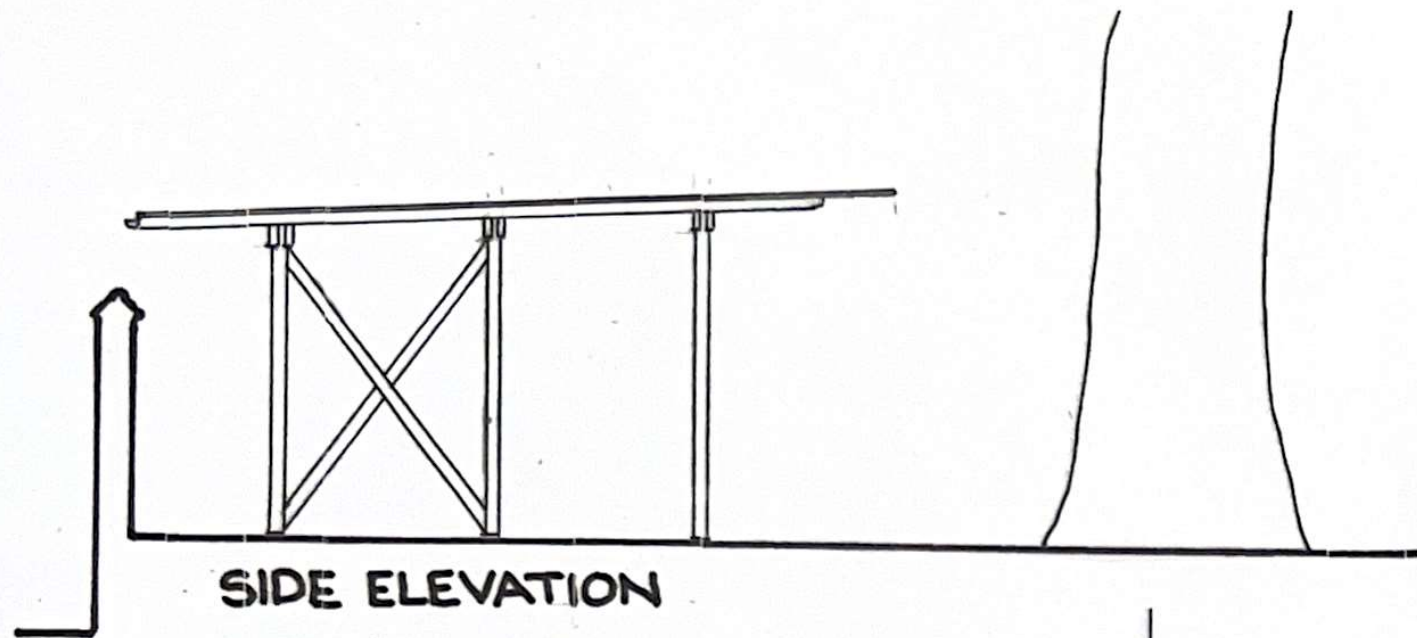

CONSTRUCTION NOTES
 CARPORT TO BE CONSTRUCTED USING TREATED SOFTWOOD PLANED AND STAINED WITH SIKKENS RUBBOL SATURA PLUS COLOUR: 7009 (GREEN GREY) ALL TO MATCH EXISTING CARPORT AND SHED.
 POSTS EX. 75X125
 PURLINS 2OFF EX. 50X175 WITH EX. 38X150 SPACER
 RAFTERS EX. 50X100 WITH EX. 50X100 NOGGINS
 POSTS TO HAVE HEAVY DUTY ADJUSTABLE POST SUPPORTS ON 450X450X450 CONCRETE PAD FOUNDATIONS UNDER EXISTING PAVING TO BE REINSTATED AFTER.
 ROOF DECKING 25MM MARINE GRADE PLYWOOD GLUED & SCREWED TO RAFTERS. SINGLE LAYER BLACK POLYMER WITH SAA EDGING.
 114 SQUARE BLACK uPVC GUTTER AND 65 SQUARE DOWNPIPE TO DISCHARGE ONTO PAVING.

PROPOSED CARPORT AT 3 MEWS COURT, BANCROFT, HITCHIN FOR MR & MRS J WOODS