




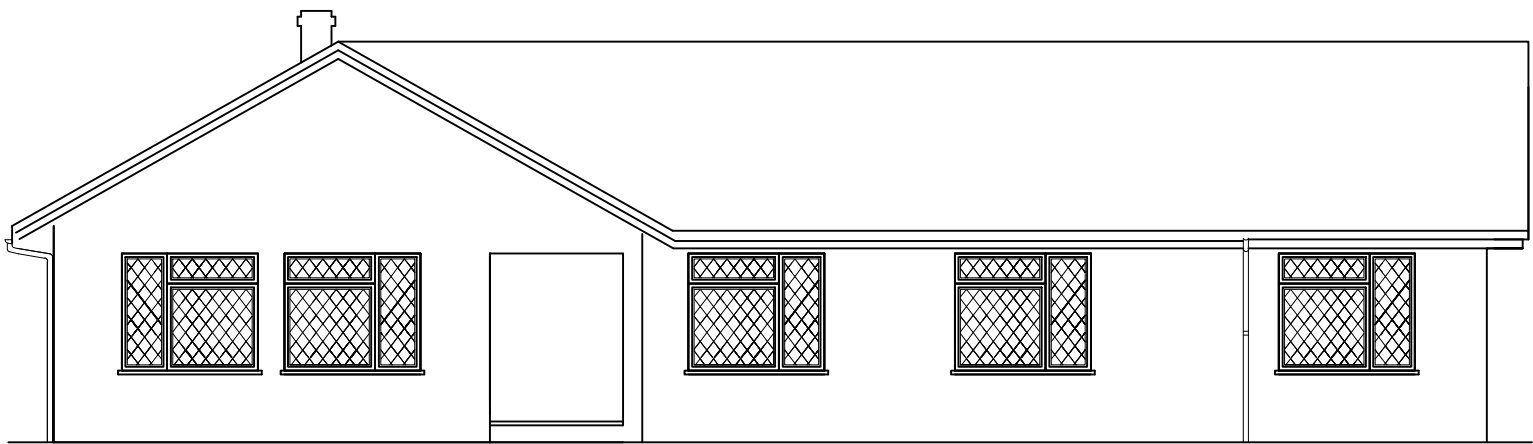


EXISTING FRONT

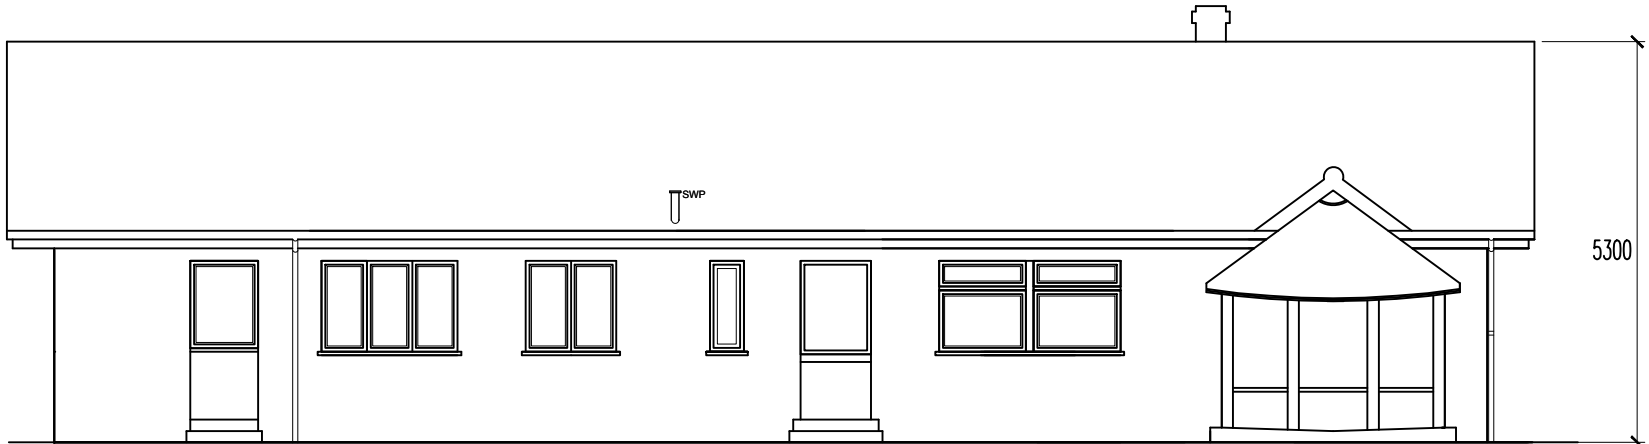

EXISTING REAR

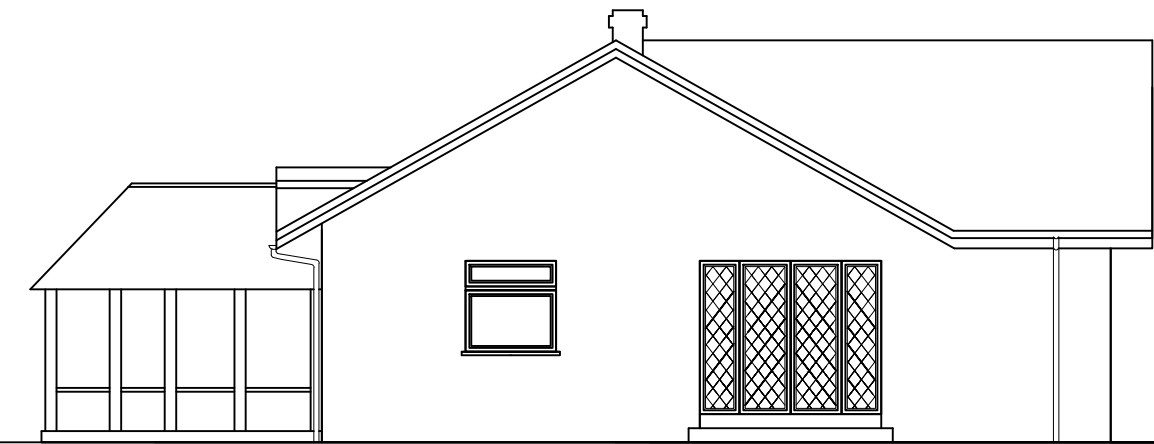


EXISTING SIDE

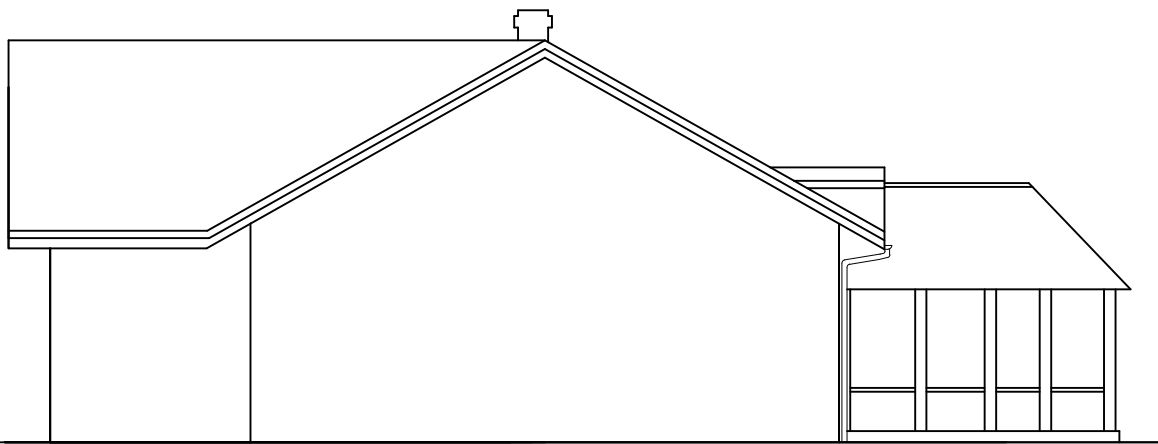


EXISTING SIDE




PROPOSED FRONT

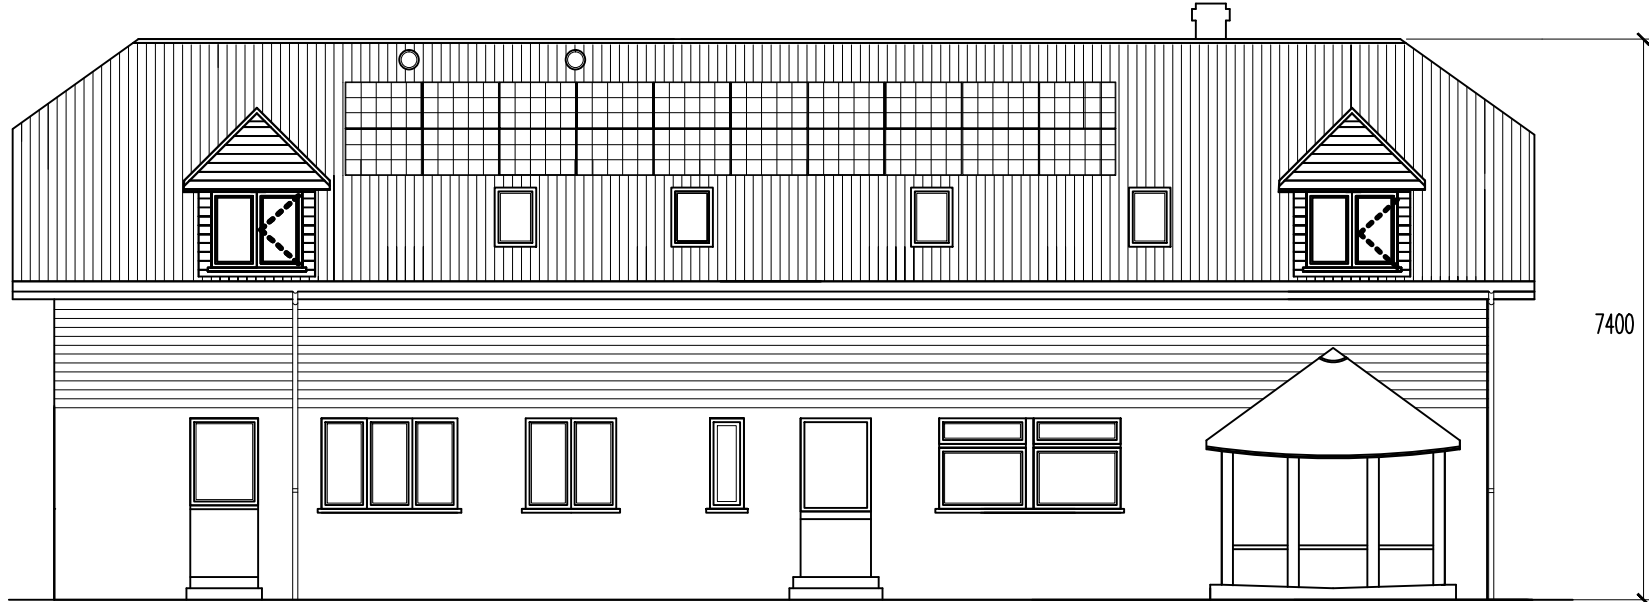


PROPOSED REAR

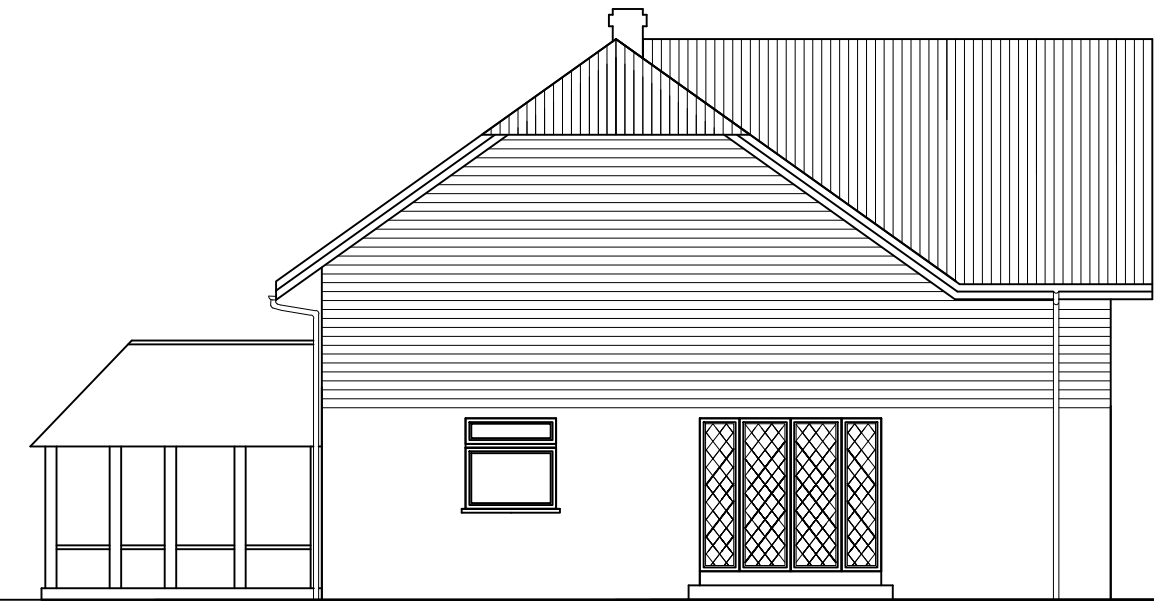


PROPOSED SIDE

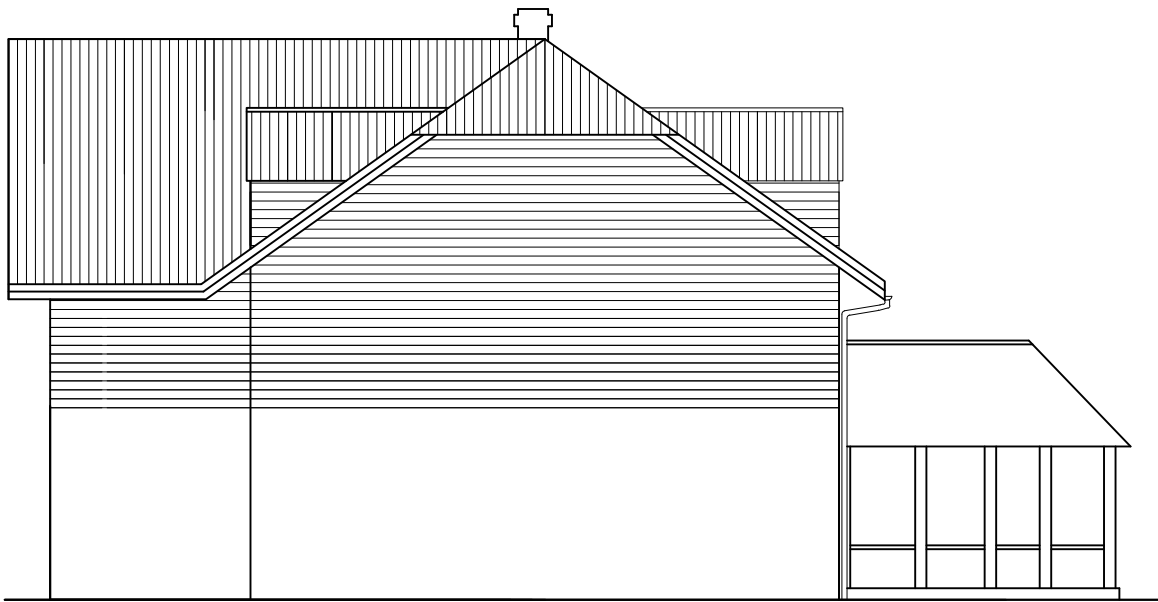


PROPOSED SIDE

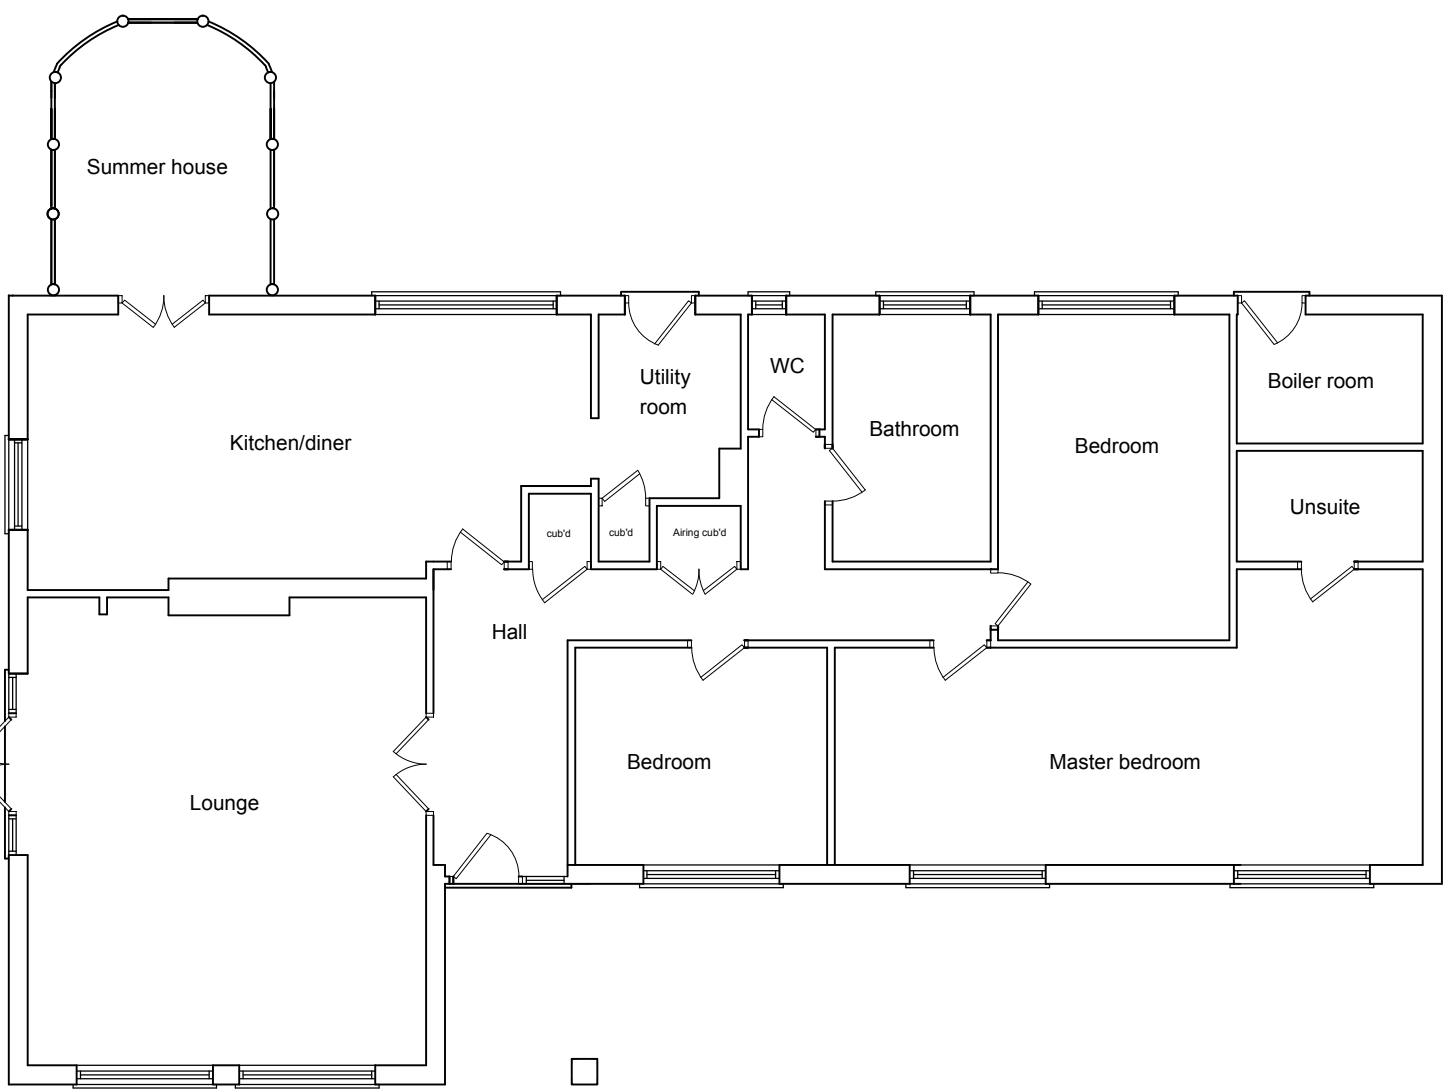


EXISTING GROUND FLOOR

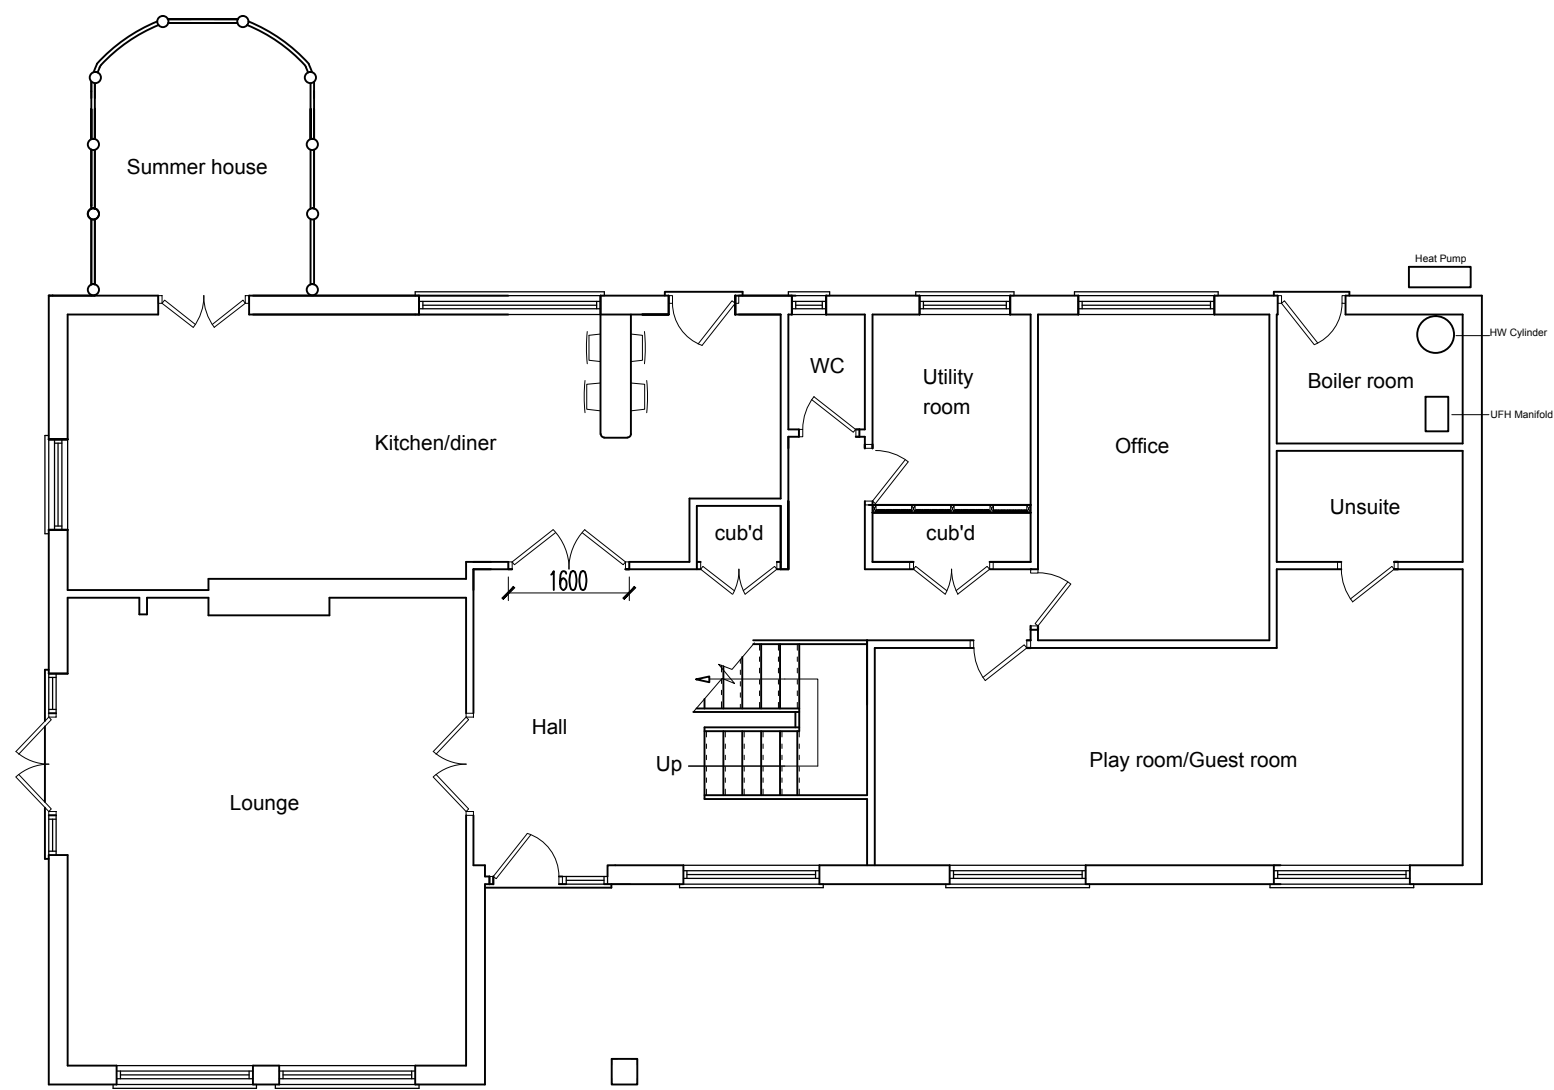


PROPOSED GROUND FLOOR

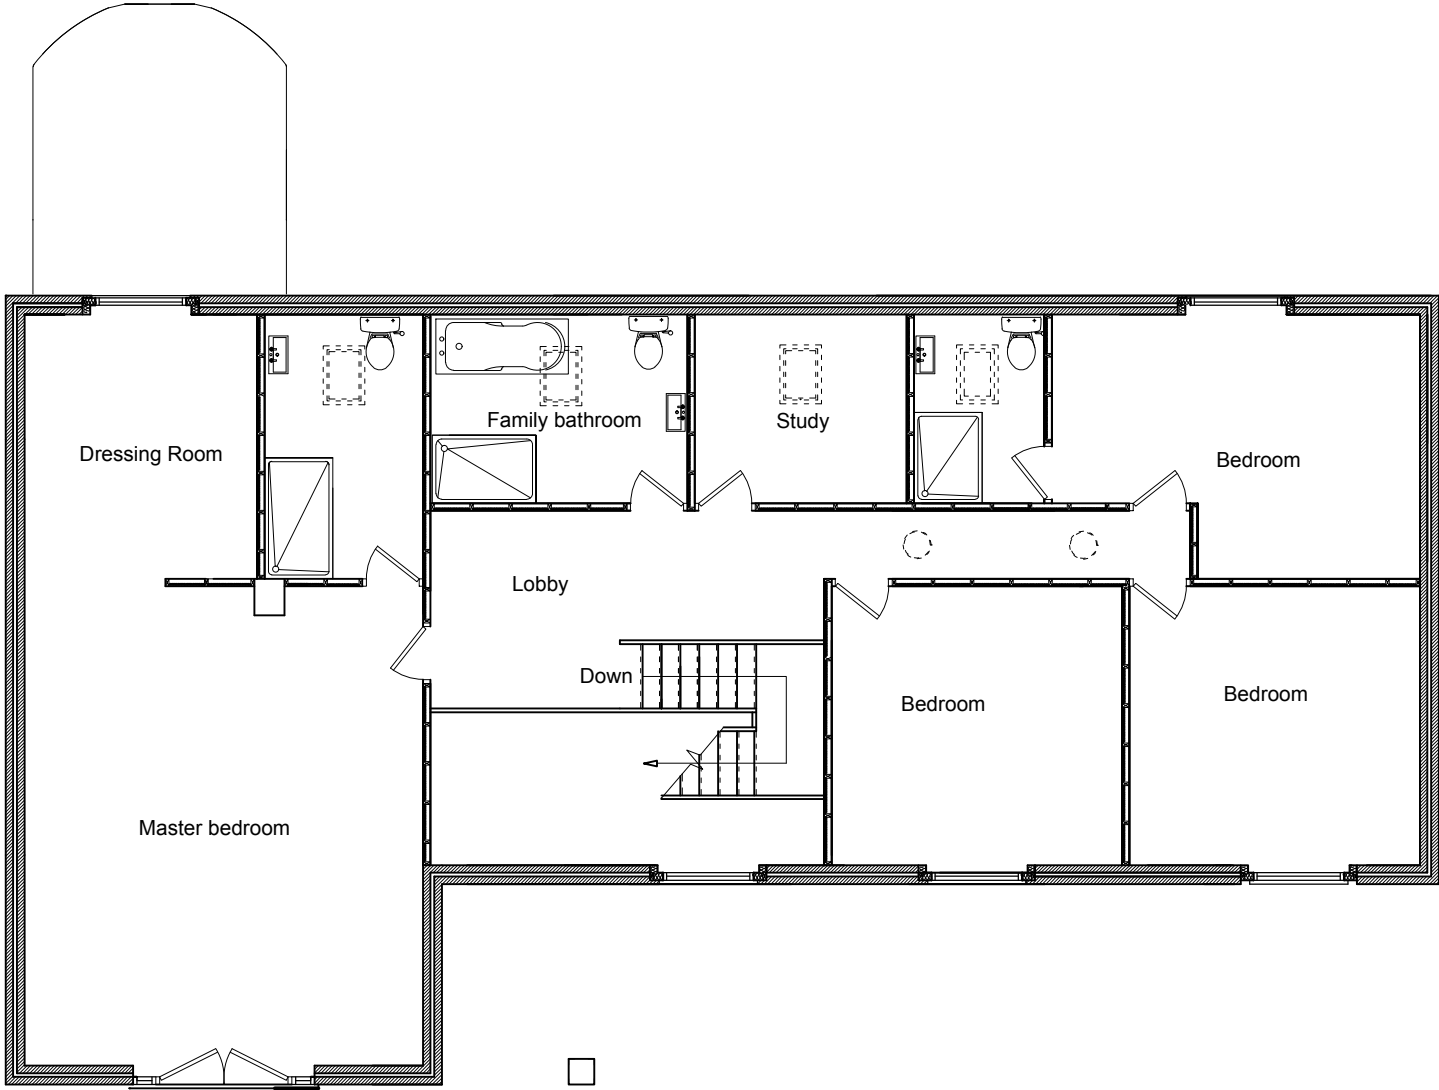


PROPOSED FIRST FLOOR

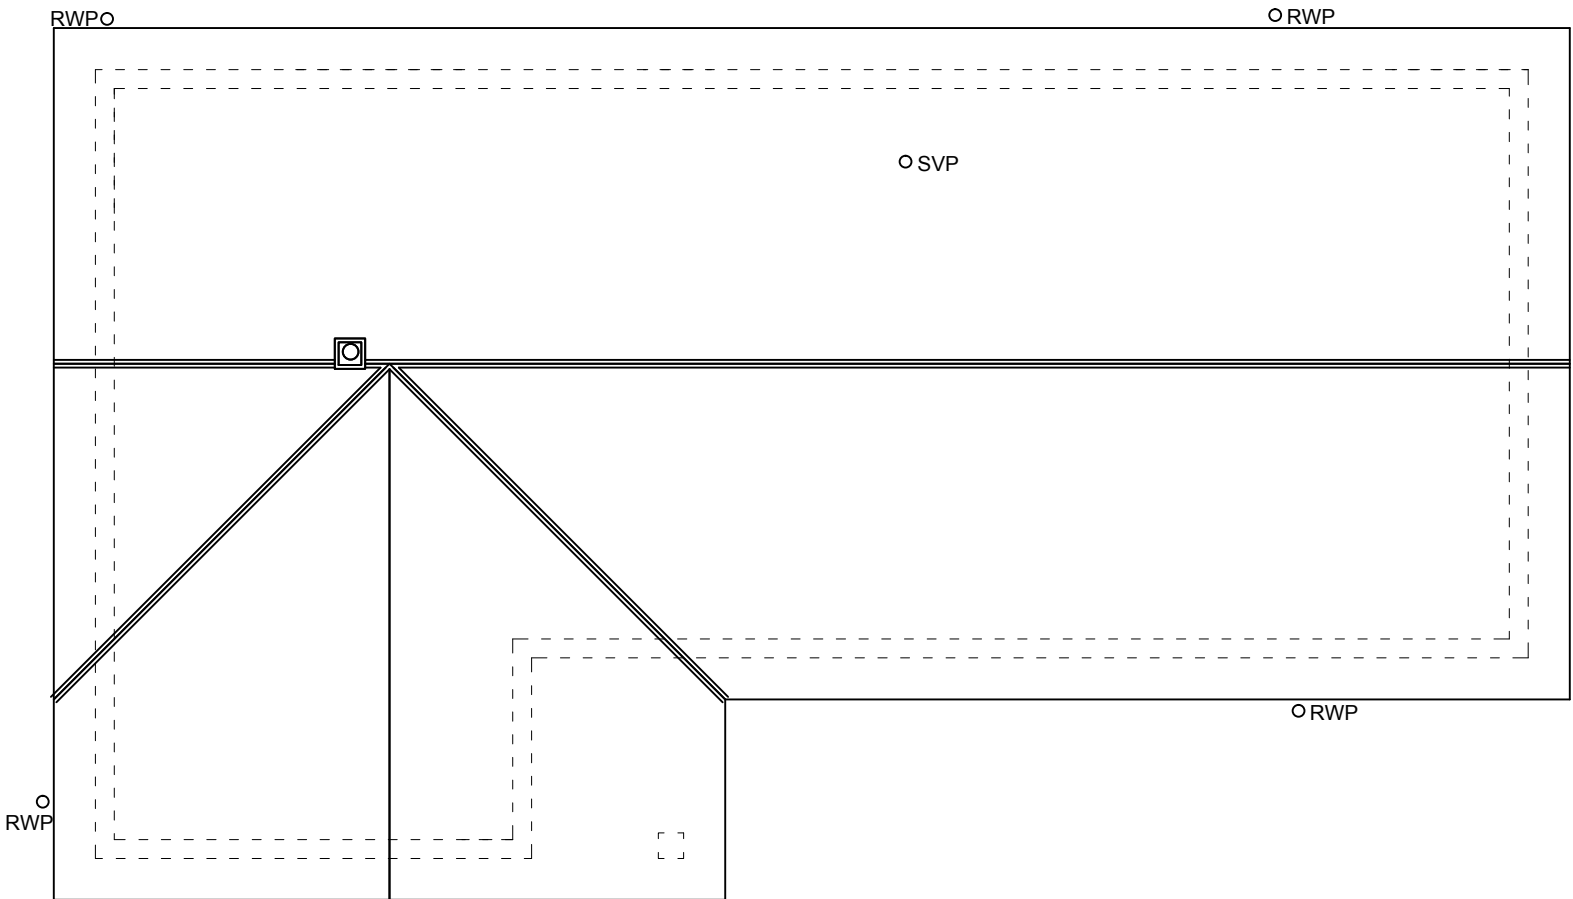


EXISTING ROOF

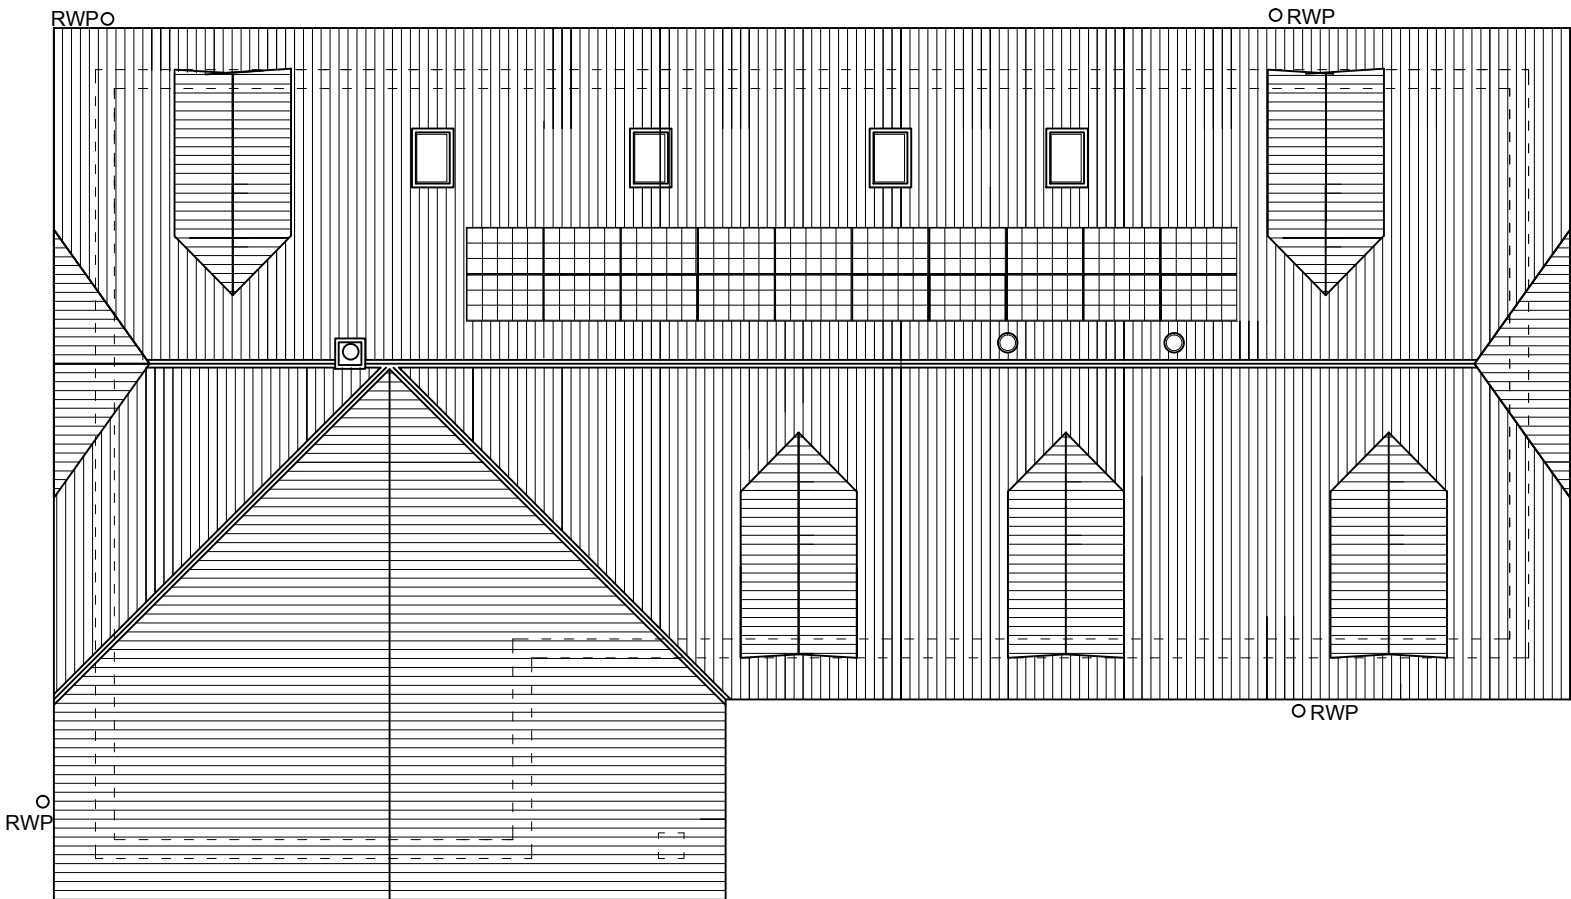

PROPOSED ROOF

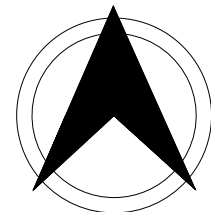

NORTH

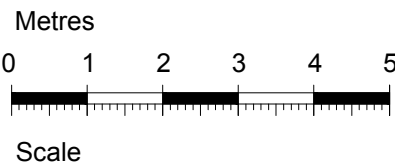

PALETTE OF EXTERNAL MATERIALS

PITCHED ROOFS - Concrete inter-locking tiles.
WALLS - Composite ship-lap boarding.
WINDOWS - Upvc/Aluminum frames - double glazed.
4 x 550 x 780 centre-pivot glazed Velux roof windows.
DOORS - Upvc/Aluminum double glazed-fully glazed.
DORMER FRONTS - Composite ship-lap boarding.
DORMER CHEEKS - Composite ship-lap boarding
SOLAR PANEL CARTRIDGES - Design to be confirmed by the supplier.
SUN TUNNELS - Design to be confirmed by the supplier.
RAINWATER GOODS - Plastic (Black).
FLASHINGS - Code 4 lead sheet.

21-04-2022	Half-Hips Added.	29-02-2022	Client Changes.	28-01-2022	Client Changes.	Date	Savernake Consulting Ltd				
							Mr & Mrs R Chamberlain.				
							Wixden, Fore Street, Weston, Hertfordshire. SG4 7AS.				
C	B	A	Rev	Amendments			Raise the Ridge Height by Increasing the Eaves and Altering the Roof Pitch, to Facilitate a First Floor.				
							Drawn: J Danson.	Date: Jan 2022			
							Scale: 1:100 @ A1				
							DRAWING No: 9130/01	REV: C			