
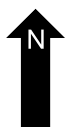
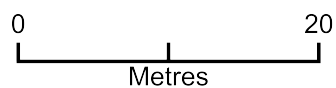


Mrs Judith Cameron

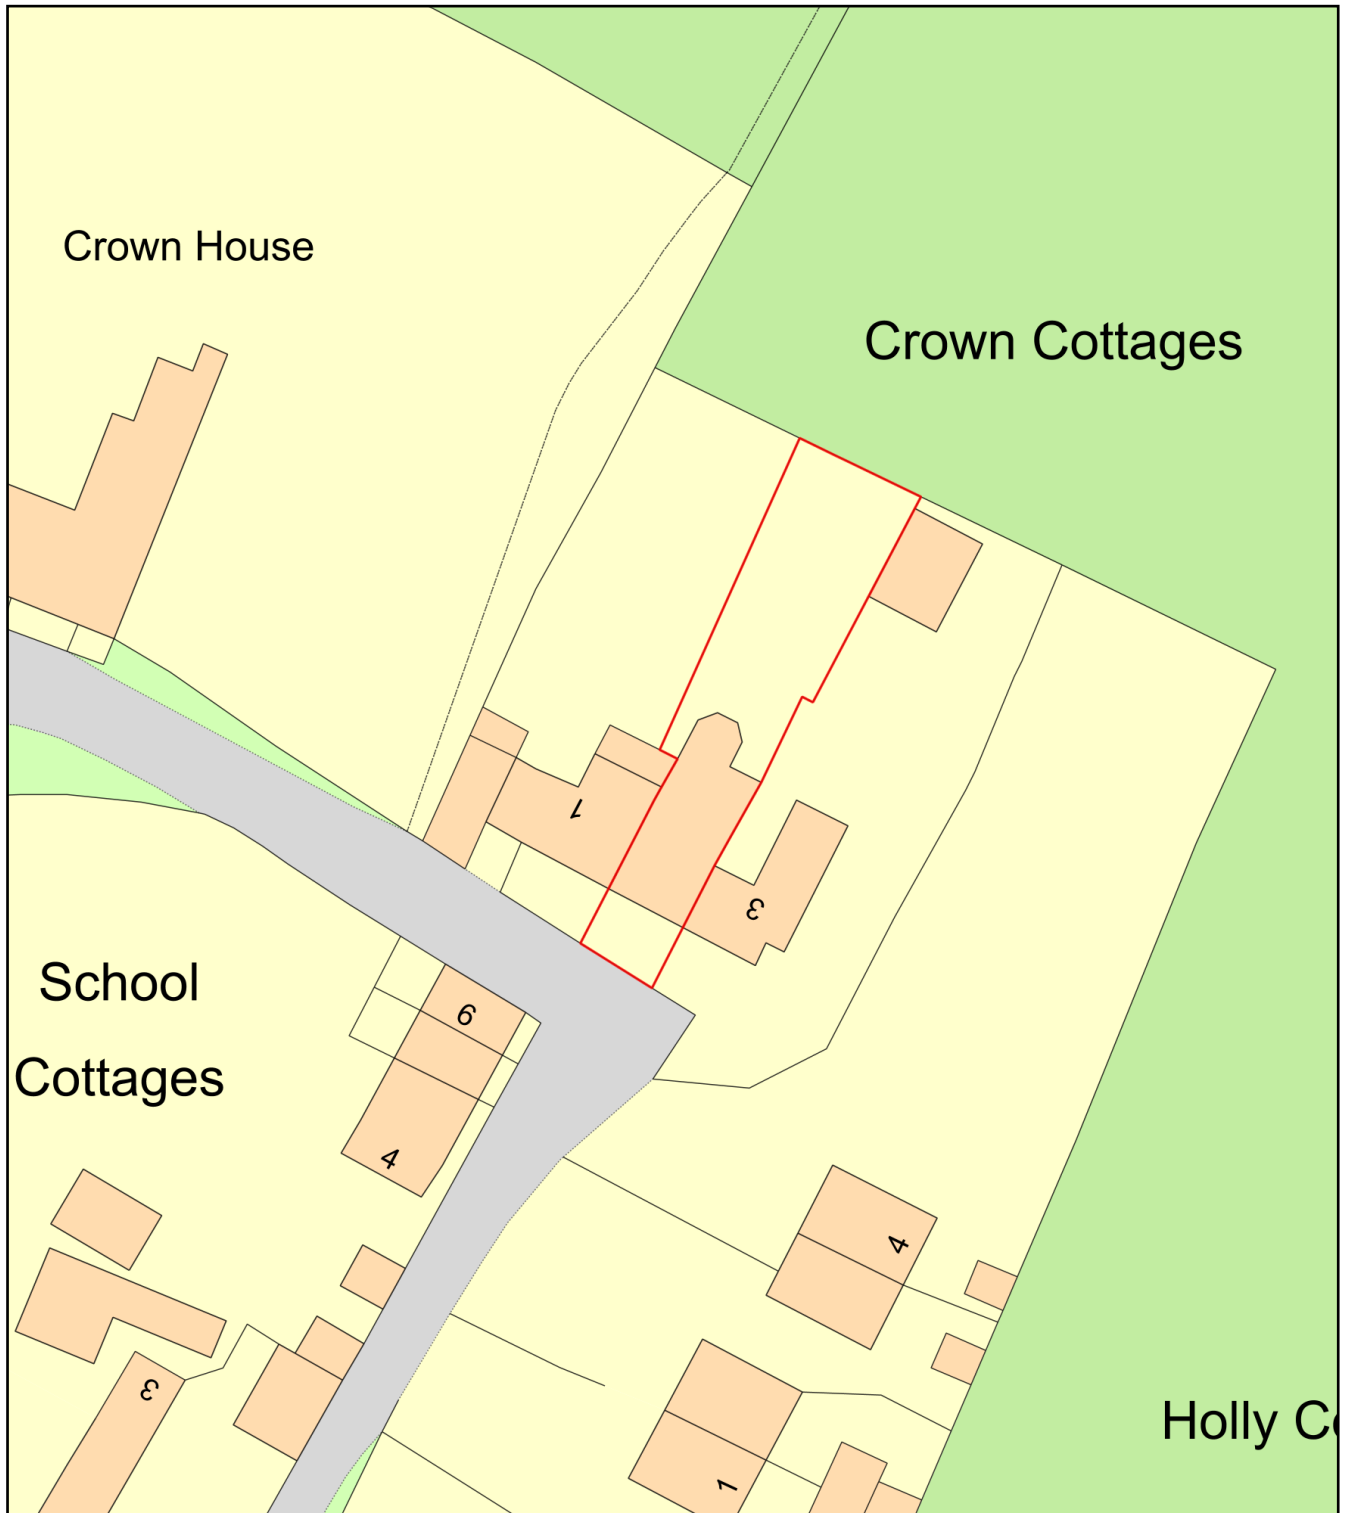

Plan Produced for: Schnauber - Timber windows

Date Produced: 08 Sep 2022

Plan Reference Number: TQRQM22251085638139

Scale: 1:500 @ A4