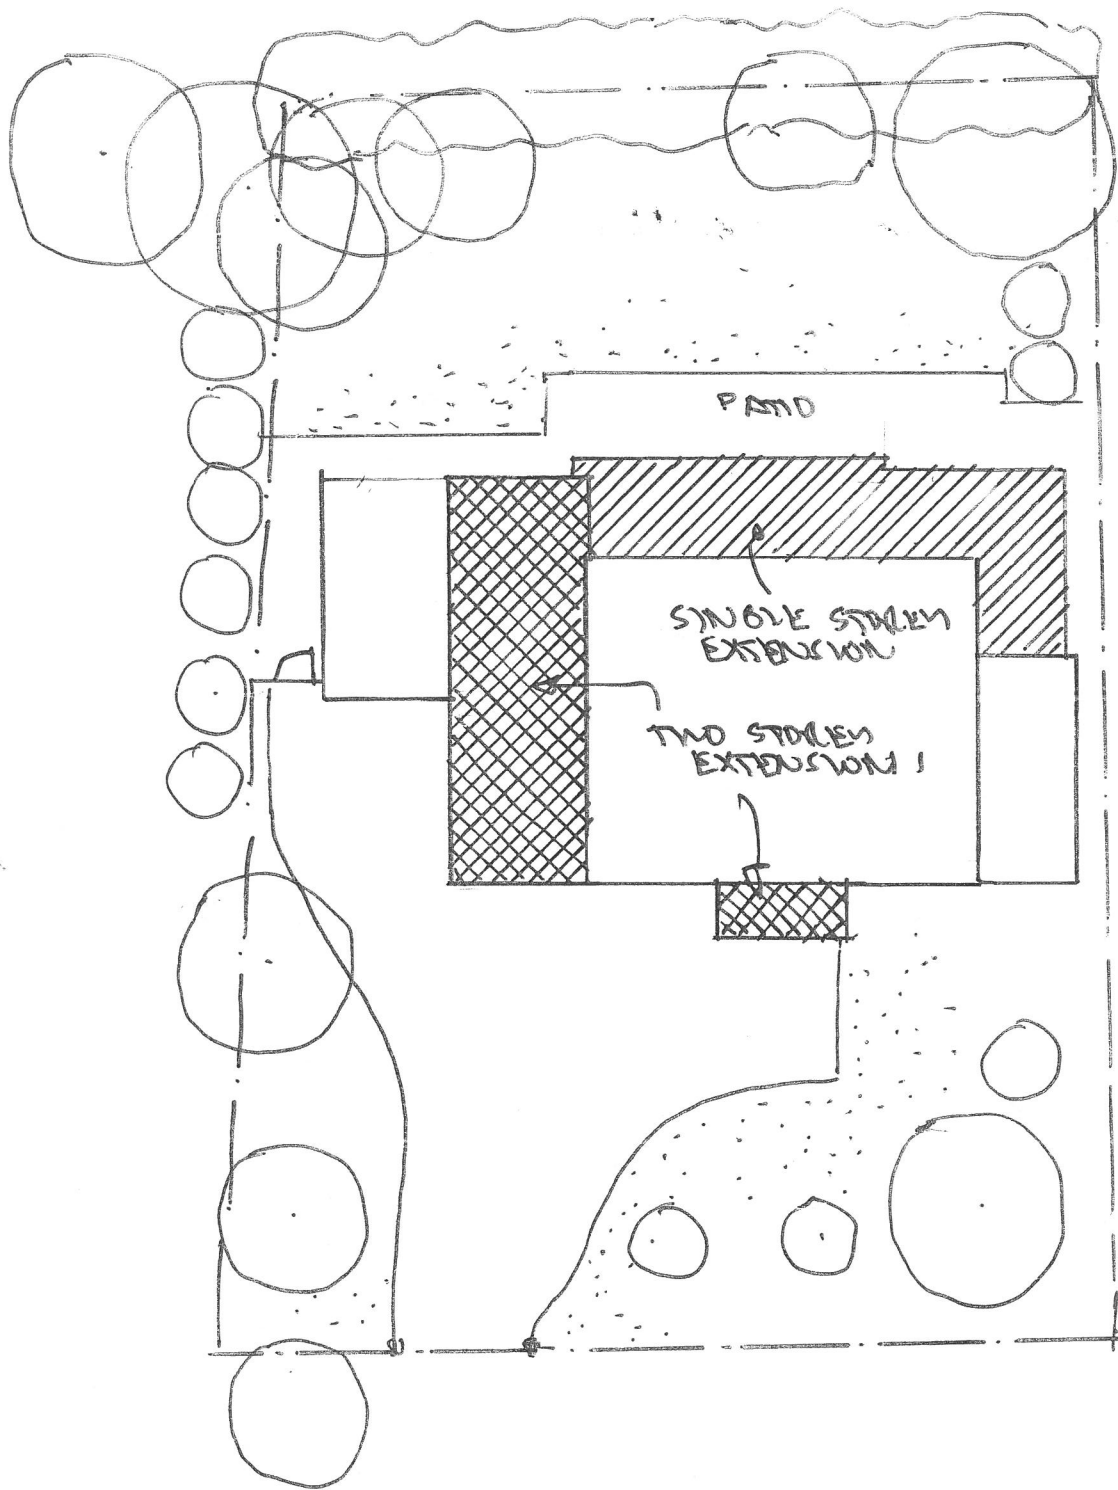


PROPOSED BLOCK PLAN

1 BLOOMFIELD WAY, WHEATHAMPSLEAD 1:200