
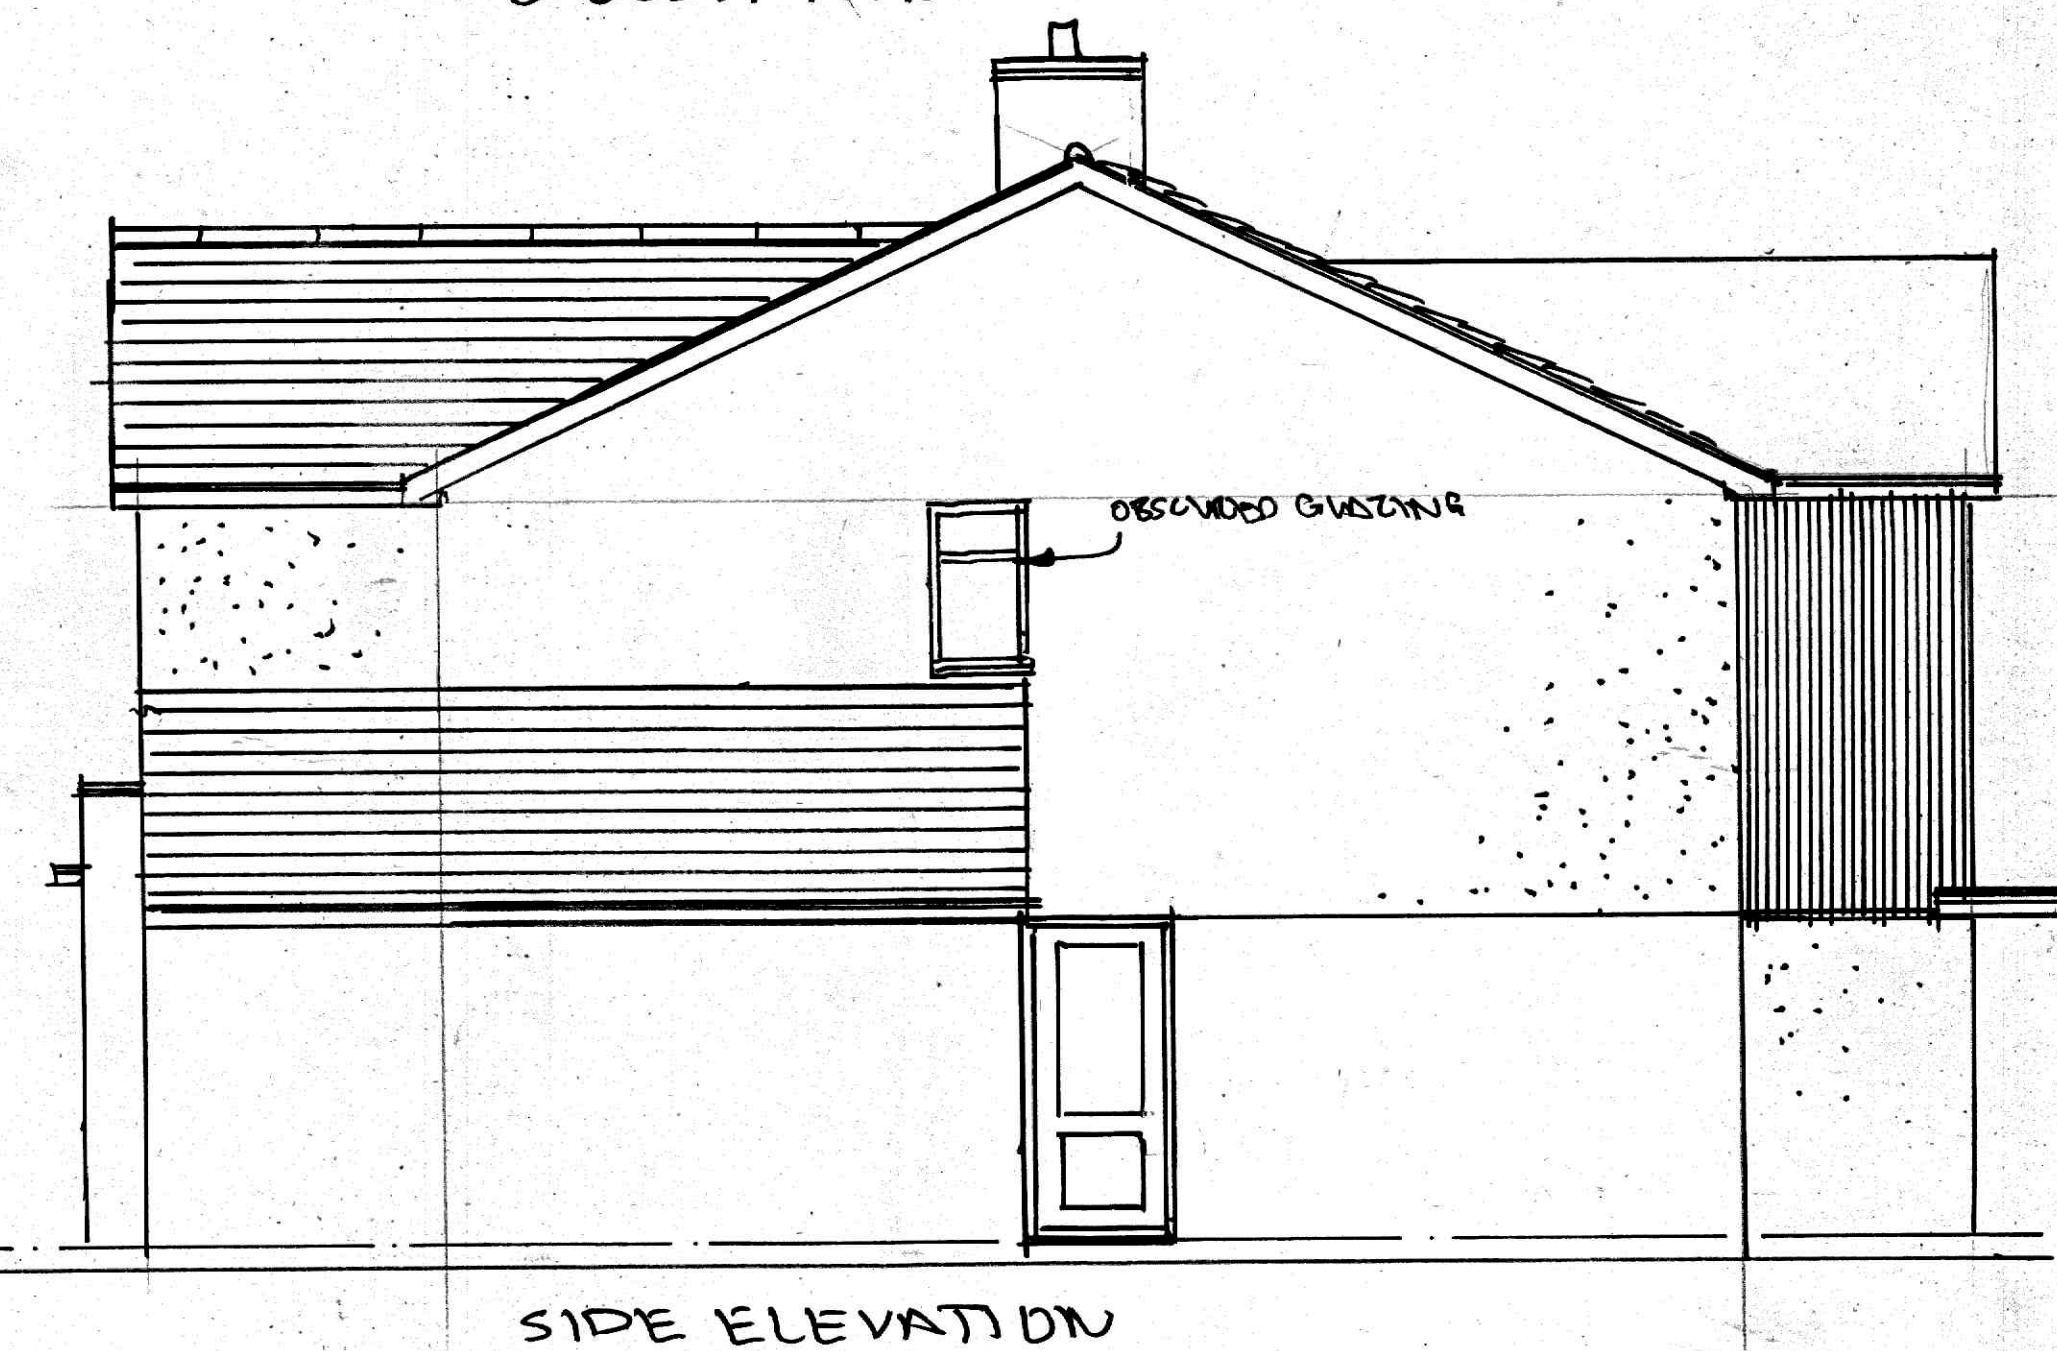
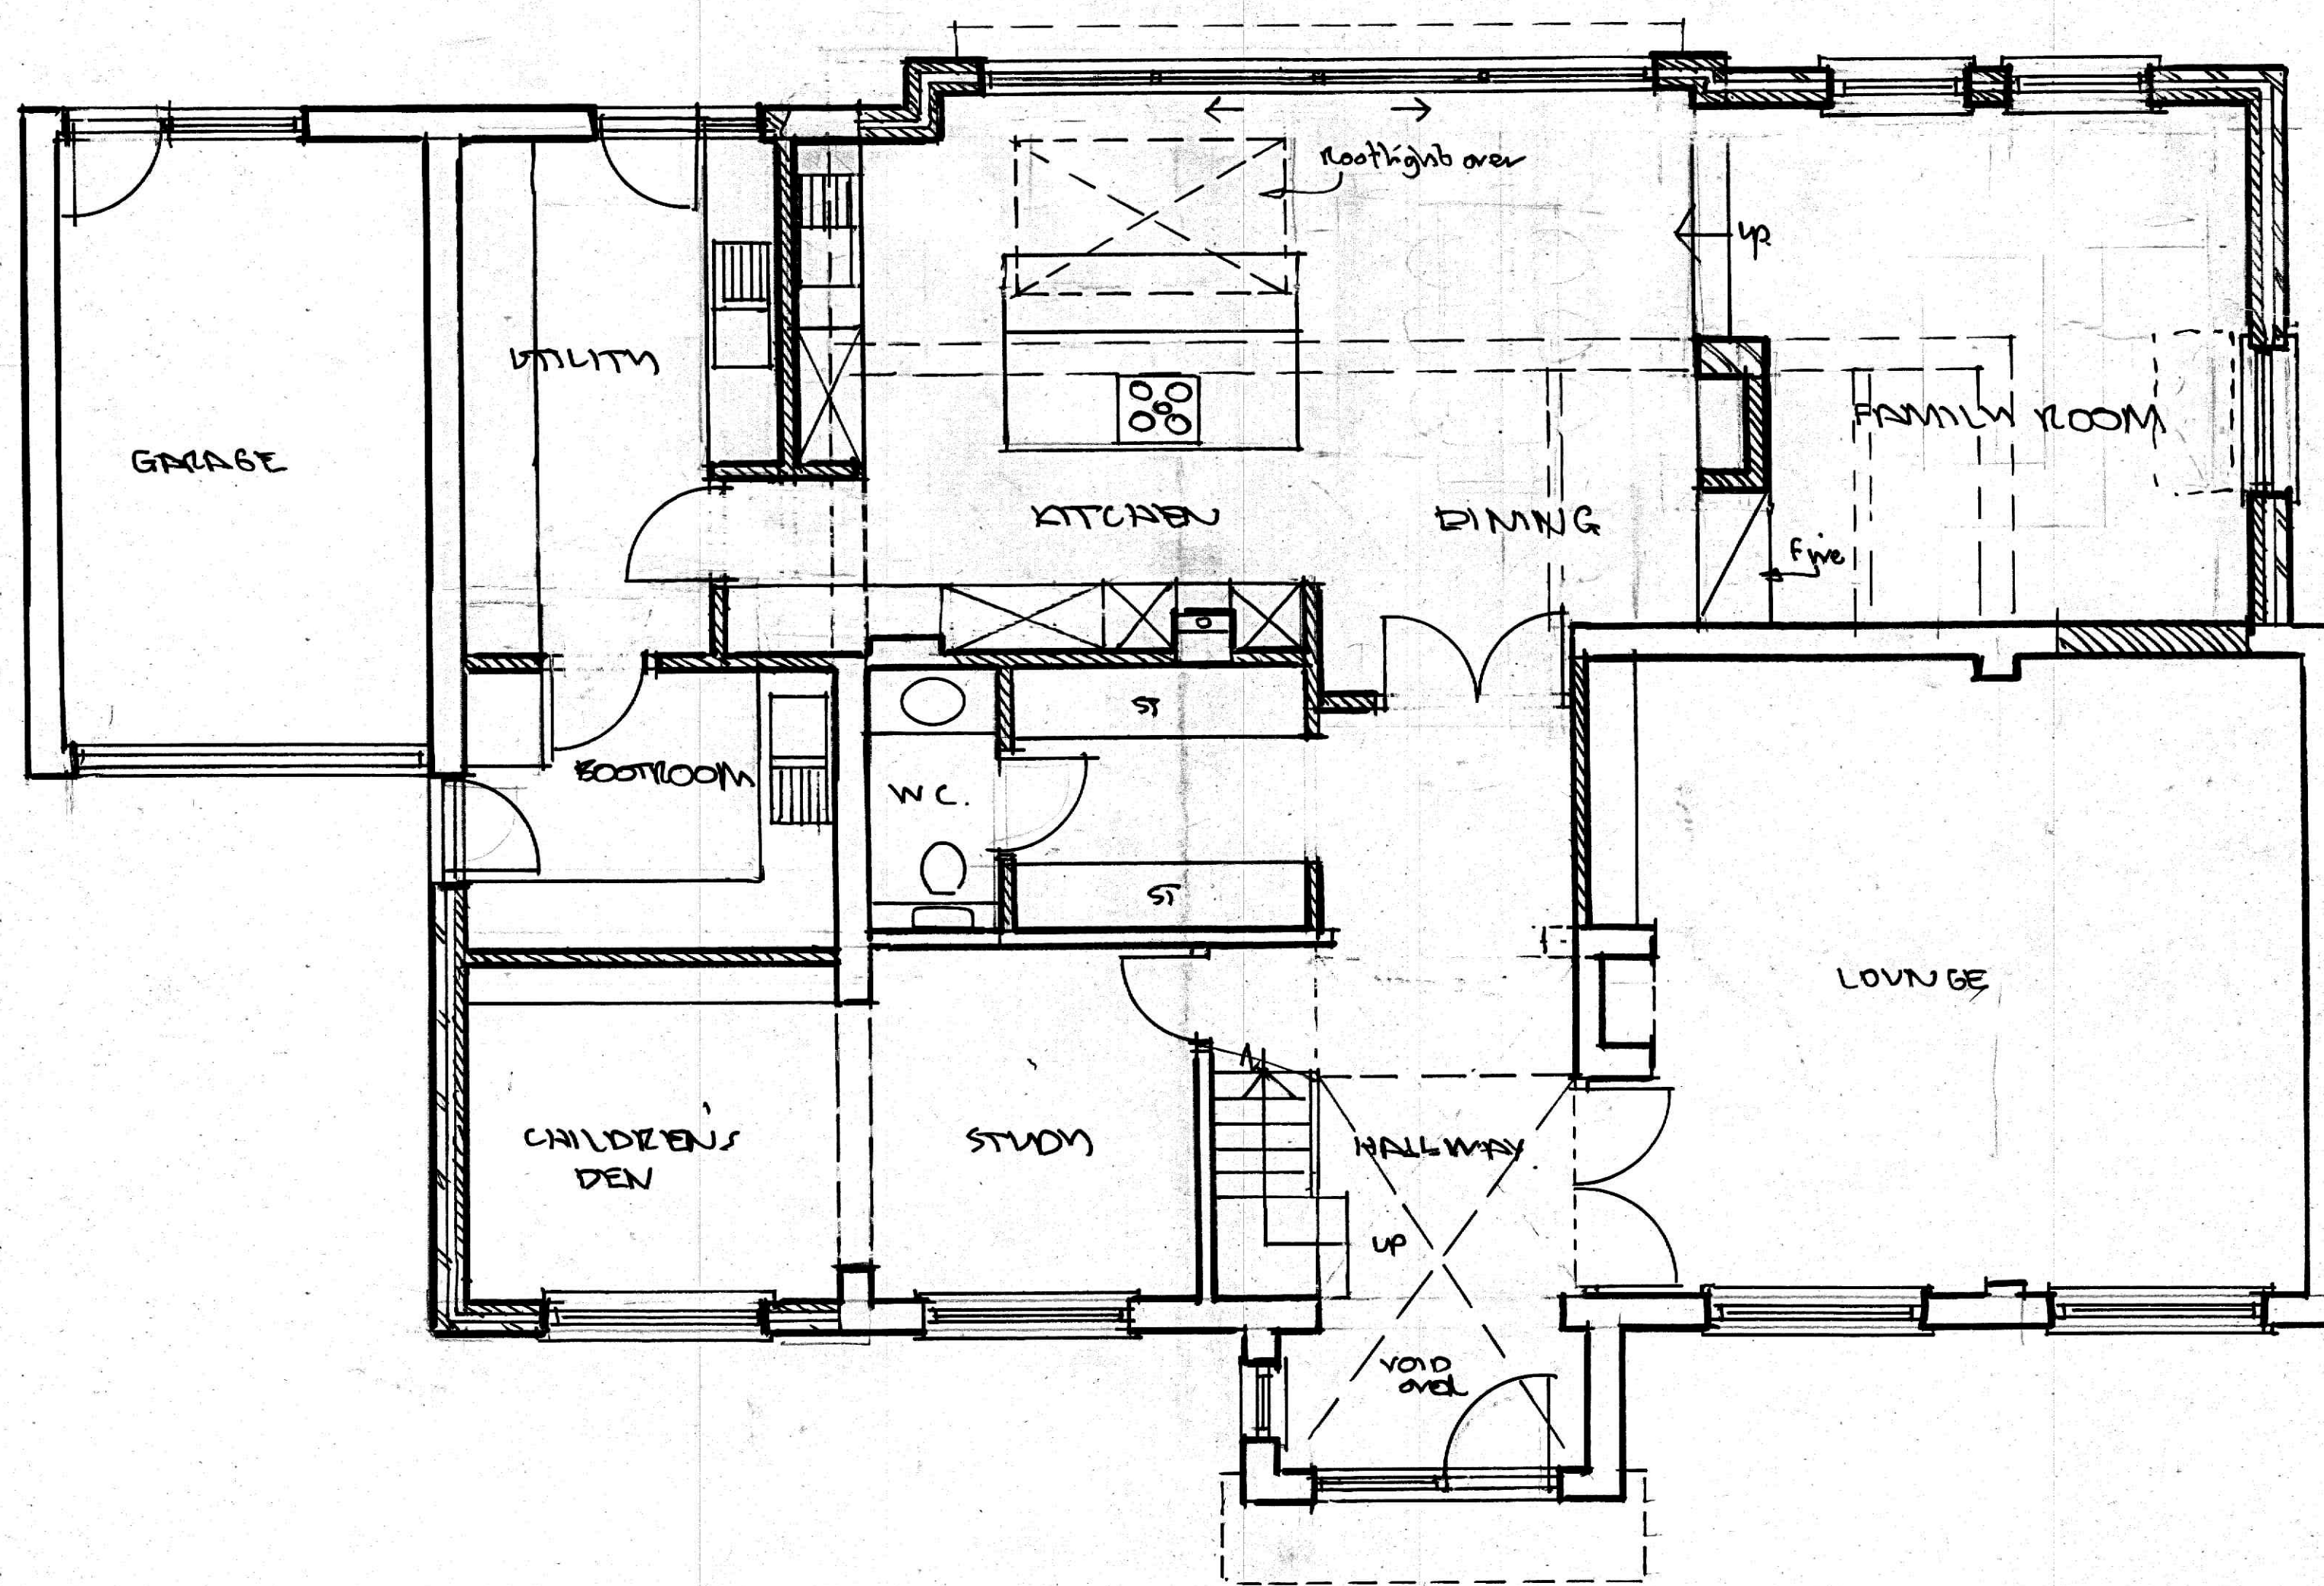
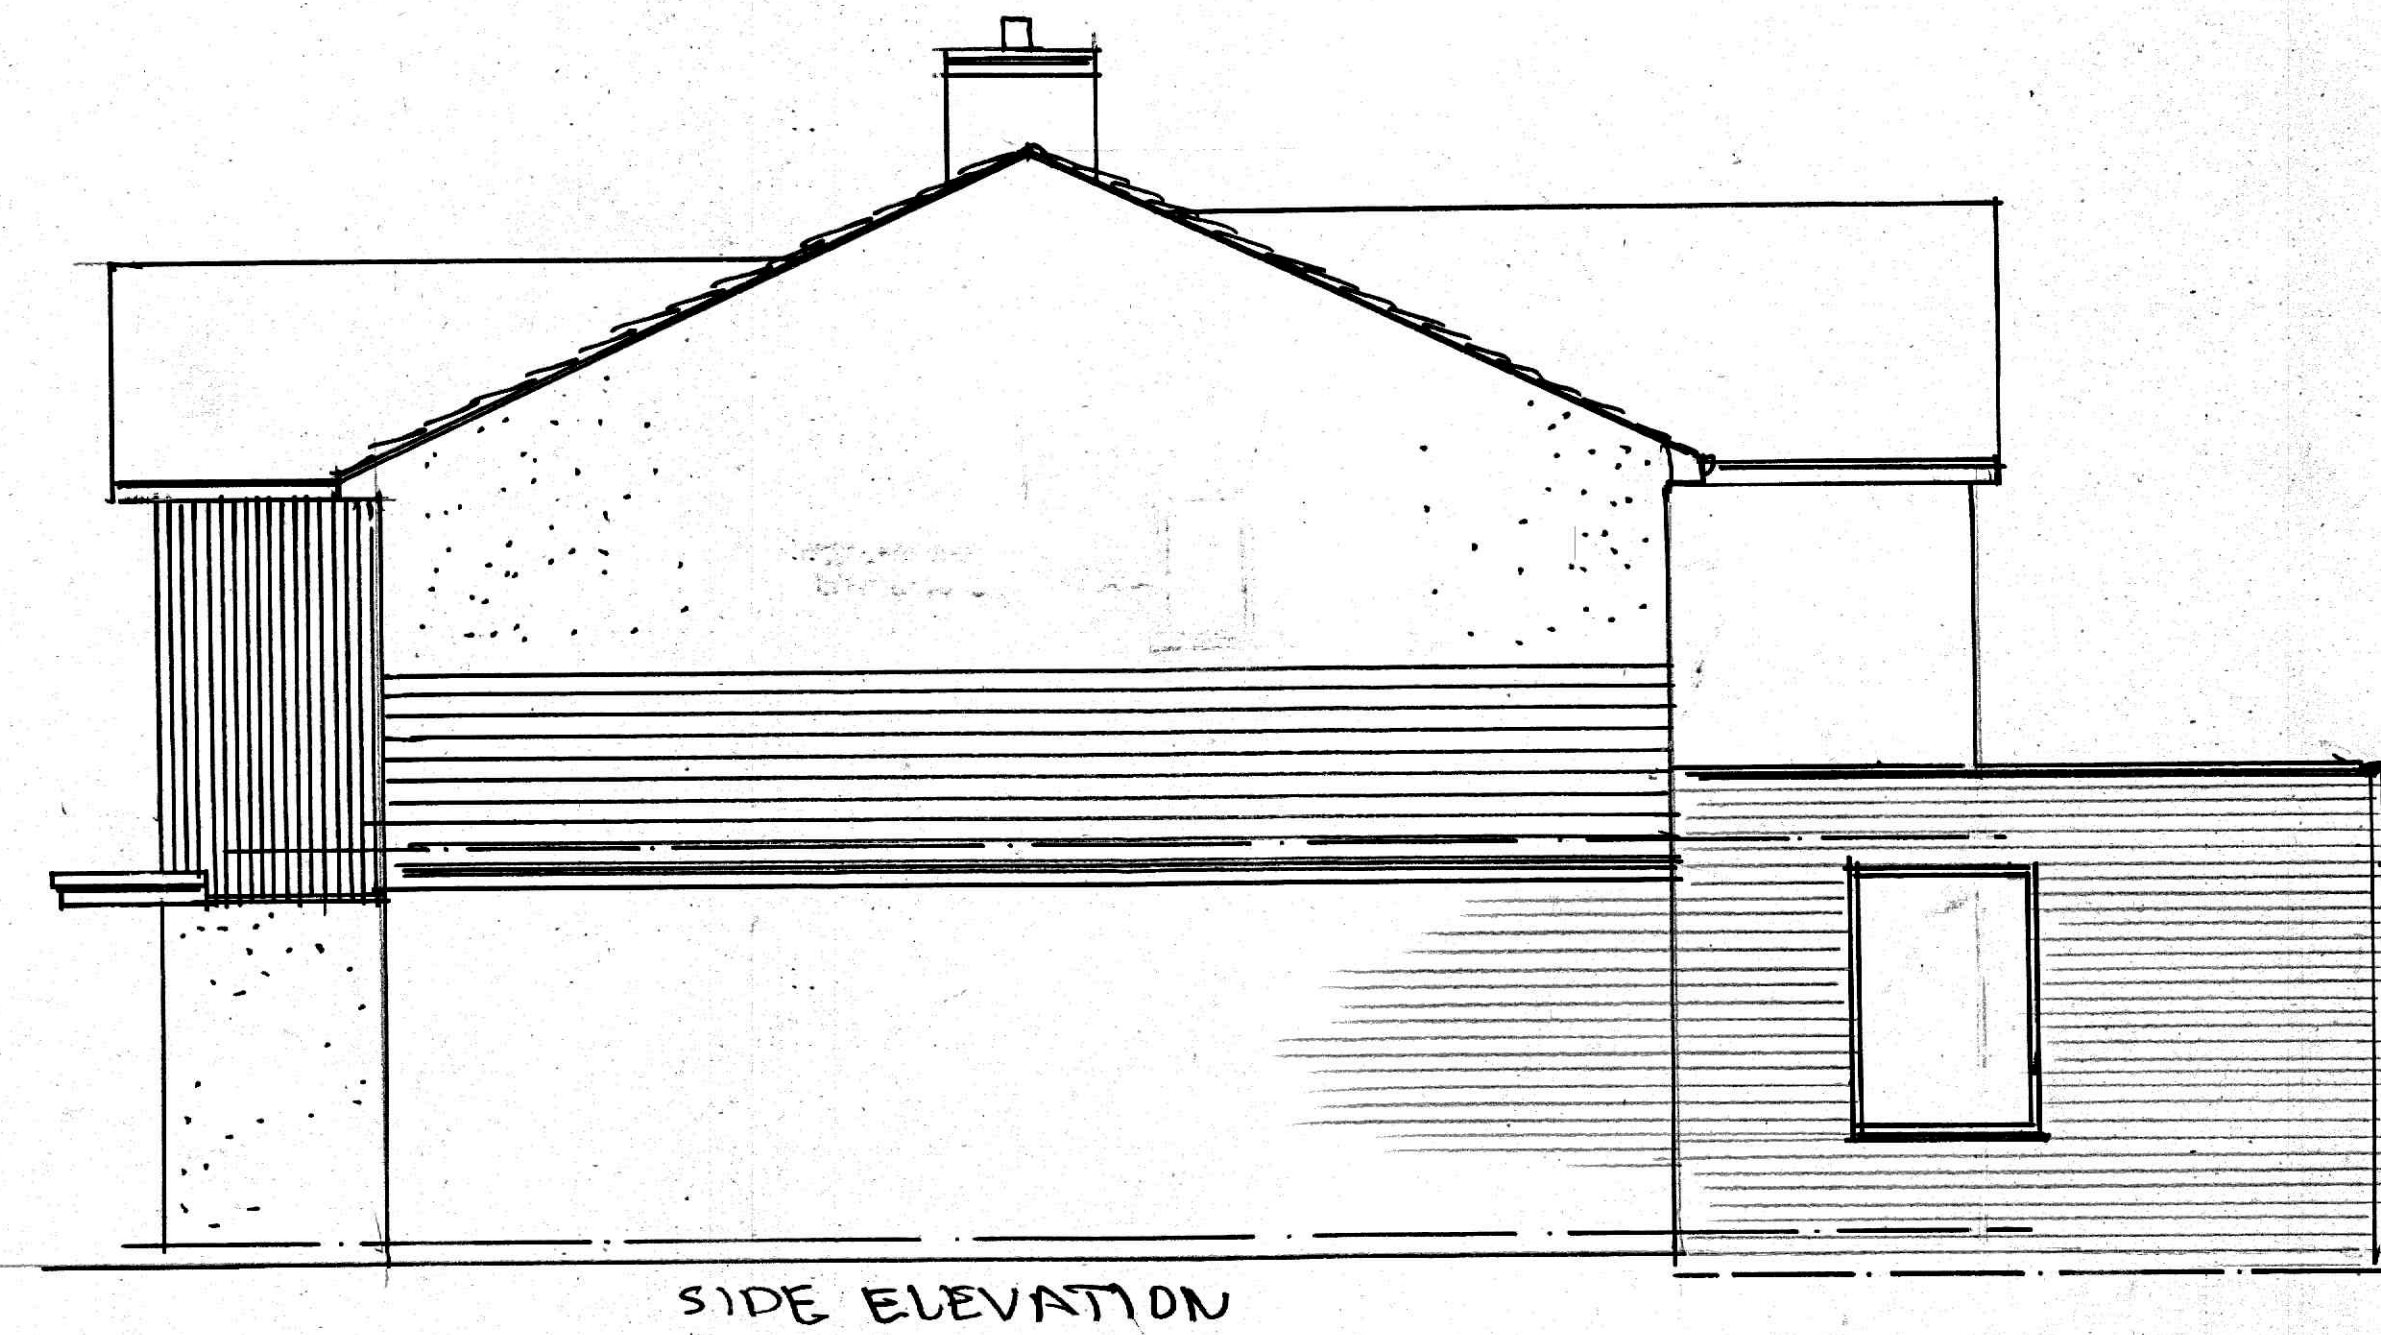


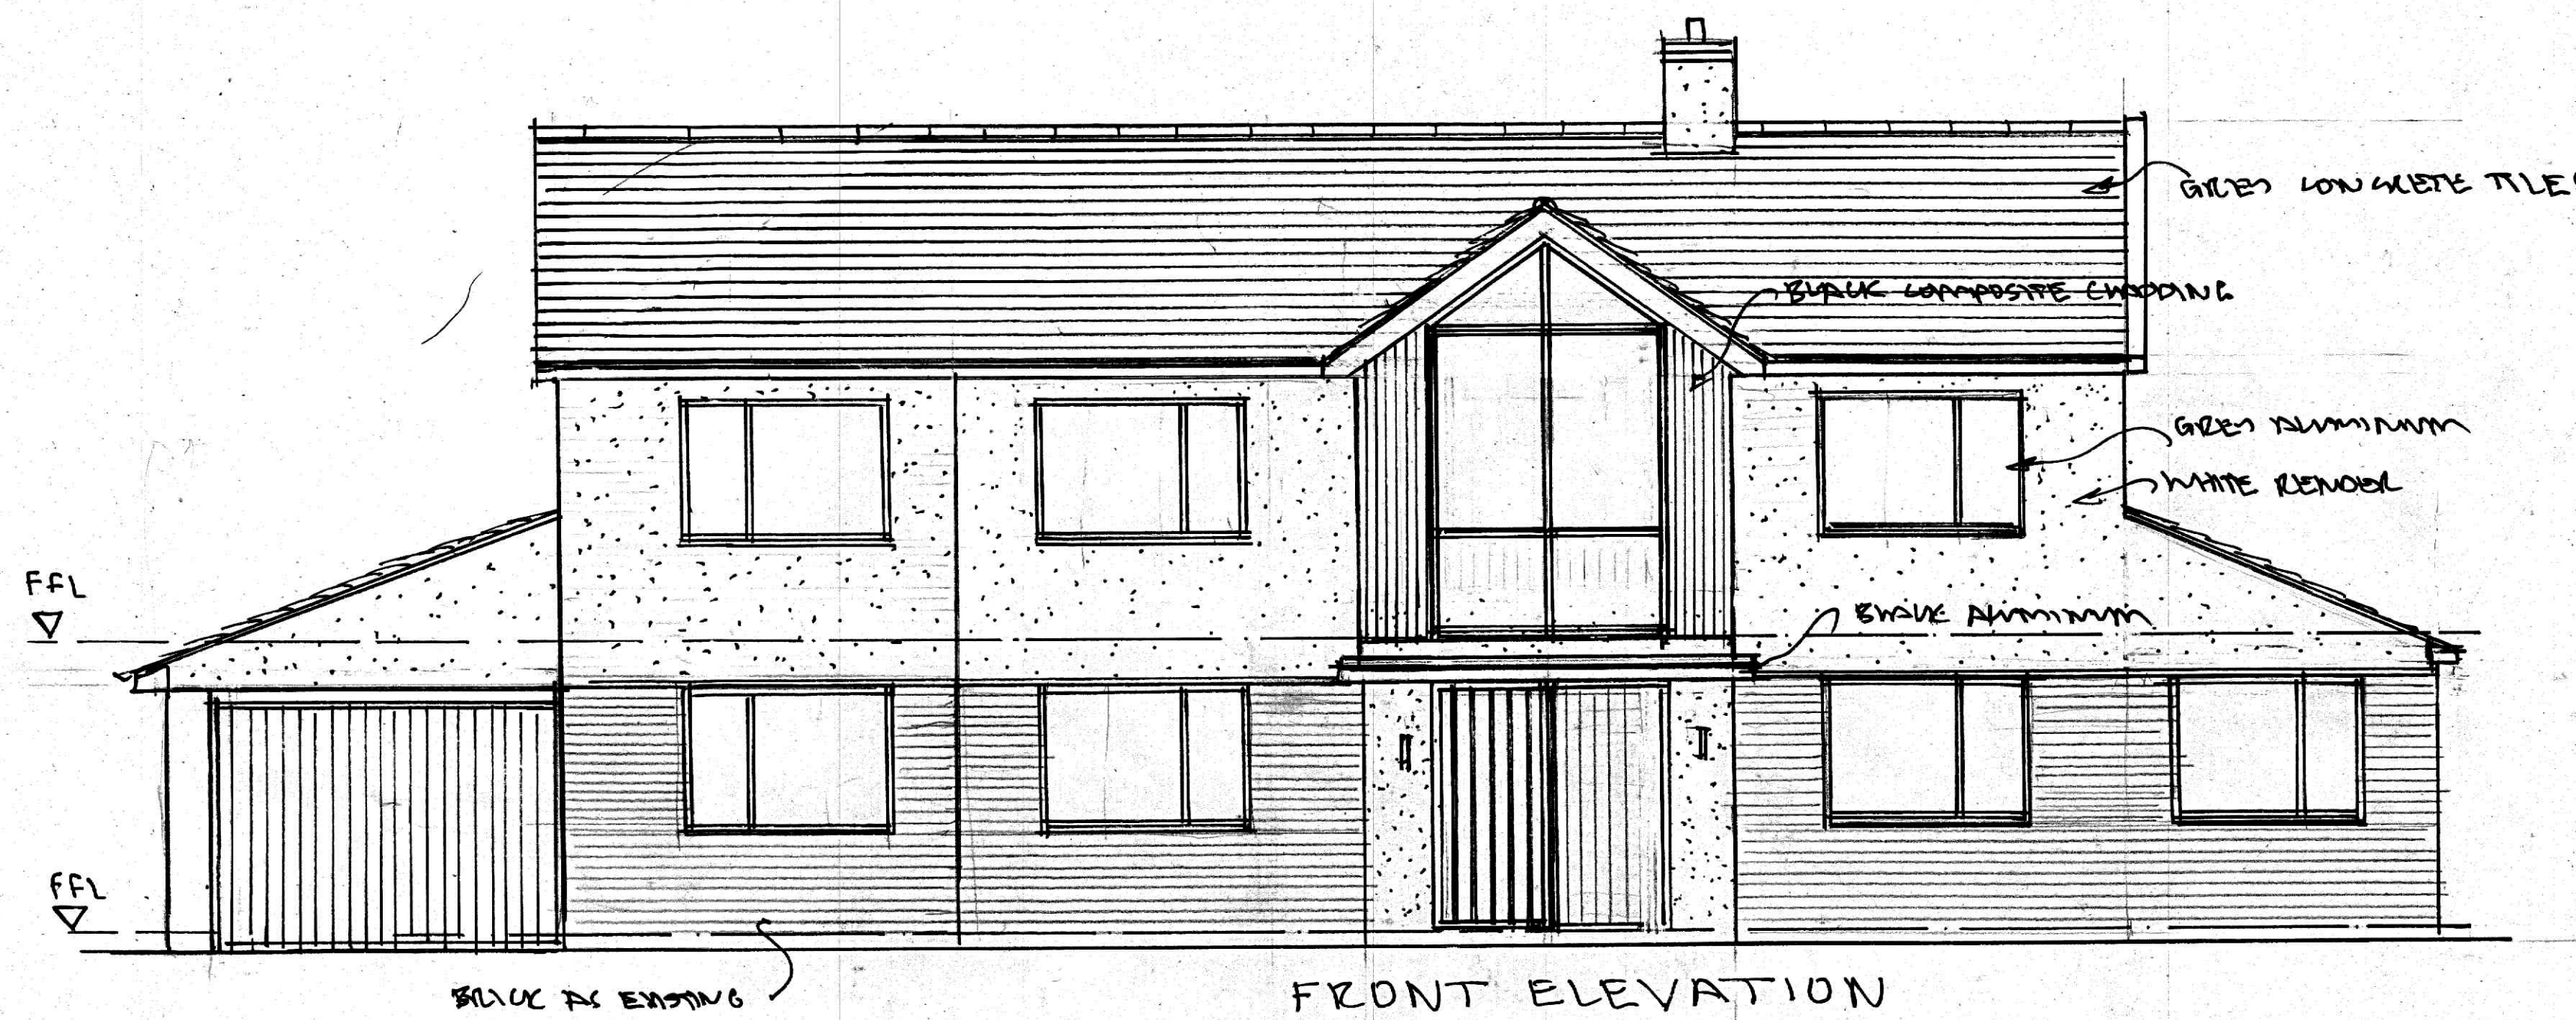

Rev.	Date	Comments
B		
Howard Pease Architects		
Old Batford Mill, Lower Luton Road, Harpenden, Hertfordshire, AL5 5BZ Mobile: 07749 173672		
Client: MR. & MRS. PATEL		
Project: 1 BROMFIELD WAY BROMLEY END, WATERSHAM, STAMFORD		
Title: PLANS & ELEVATIONS		
Scale: 1:50		Date: SEP 2013
Drawing No. PBB/1013/01		Revision: B