


3 Proposed site plan
1 : 200

0m 4m 8m 12m 16m 20m


VISUAL SCALE 1:200 @ A1

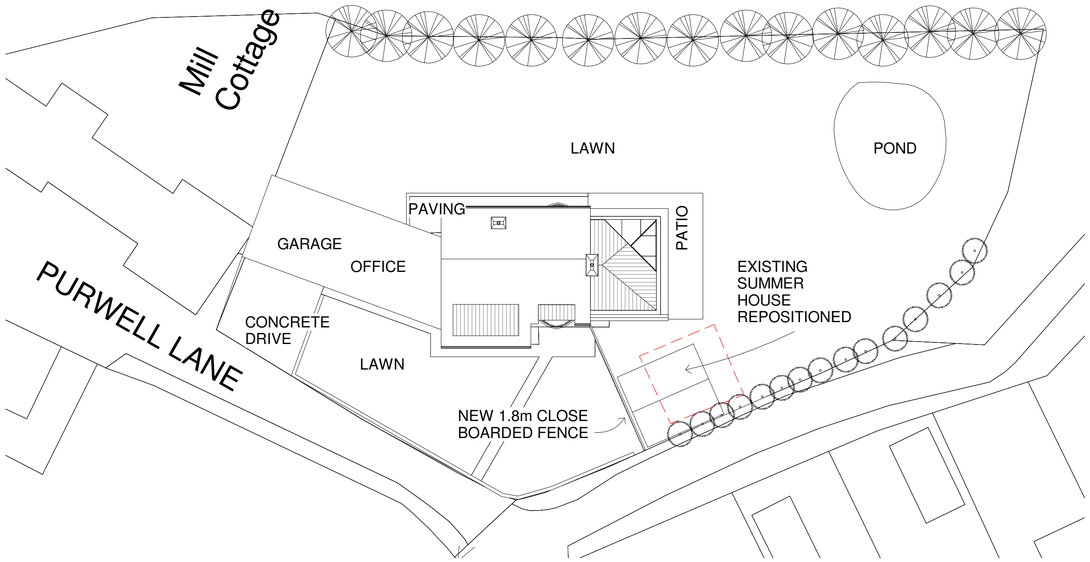

5 North west Proposed
1 : 100



6 South east Proposed
1 : 100

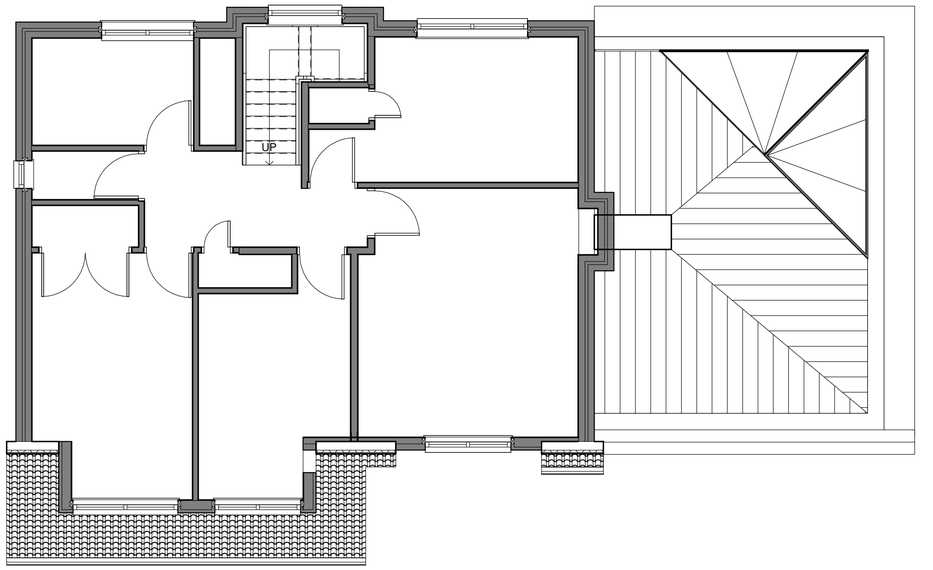

2 Proposed first floor
1 : 50




7 South west Proposed
1 : 100

10m 8m 6m 4m 2m 0m

VISUAL SCALE 1:100 @ A1



4 North East Proposed
1 : 100

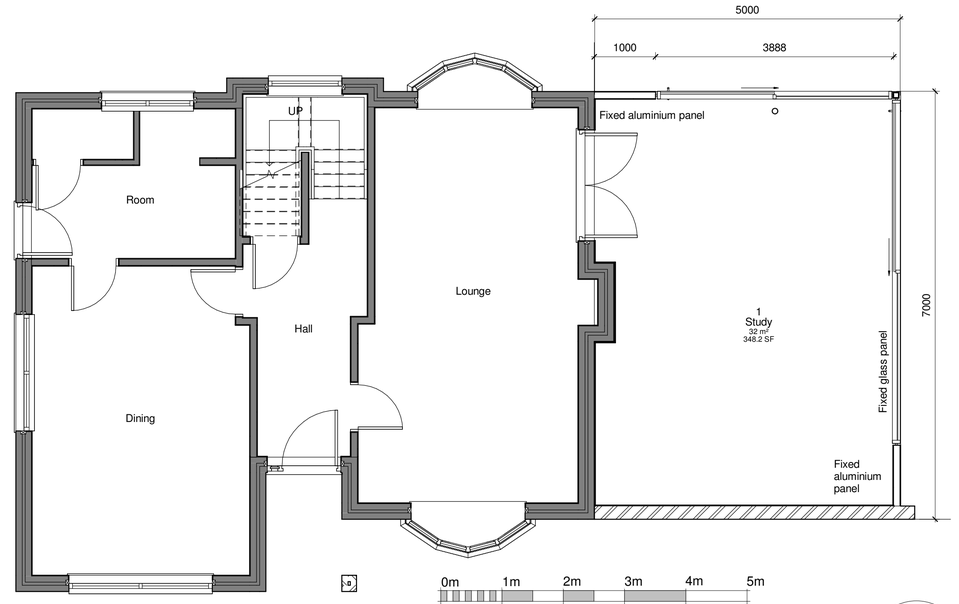

0m 1m 2m 3m 4m 5m

VISUAL SCALE 1:50 @ A1

North

1 Proposed ground floor.
1 : 50

MATERIALS

WALLS- ALUMINIUM PANEL, COLOUR DARK GREY.
- FRONT WALL TO BE BRICK TO MATCH EXISTING PROPERTY.

WINDOWS/ DOORS- DOUBLE GLAZED UNITS WITH ALUMINIUM FRAMES COLOUR DARK GREY.

ROOF- ZINC STAND AND SEAM ROOF WITH DOUBLE GLAZED ELEMENT.

B	Landscaping	20.04.18	
A	Client alterations	13.04.18	

Revision Number	Revision Description	Revision Date	Issued by
	Revision		

Planning

Status:

Dimensions, areas and levels where given are only approximate and subject to site survey.
All dimensions are to be checked on site. Figured dimensions only are to be taken from this drawing.
This drawing is to be read in conjunction with all relevant consultants and/or specialists drawings/documents and any discrepancies or variations are to be notified to the architect before the affected work commences. This drawing is copyright and remains the property of the Architects.

CROE ARCHITECTS
REGISTERED QUALIFIED ARCHITECTS / HERTFORDSHIRE
RIBA Chartered Practice
Architects Registration Board
telephone:01438 553065
email:info@croearchitects.co.uk
web: www.croearchitects.co.uk

Project:
Purwell Cottage,
Purwell Lane,
Hitchin,
SG4 0NF

Client:
Mr & Mrs Hinton

Drawing name:
As proposed

Scale: As indicated	Drawing number	Revision
Date: Issue Date	1816-003	B
Drawn by: JR		