
Dimensions, areas and levels where given are only approximate and subject to site survey.
All dimensions are to be checked on site.
Figured dimensions only are to be taken from this drawing.
This drawing is to be read in conjunction with all relevant consultants and/or specialists drawings/documents and any discrepancies or variations are to be notified to the architect before the affected work commences. This drawing is copyright and remains the property of the Architects.

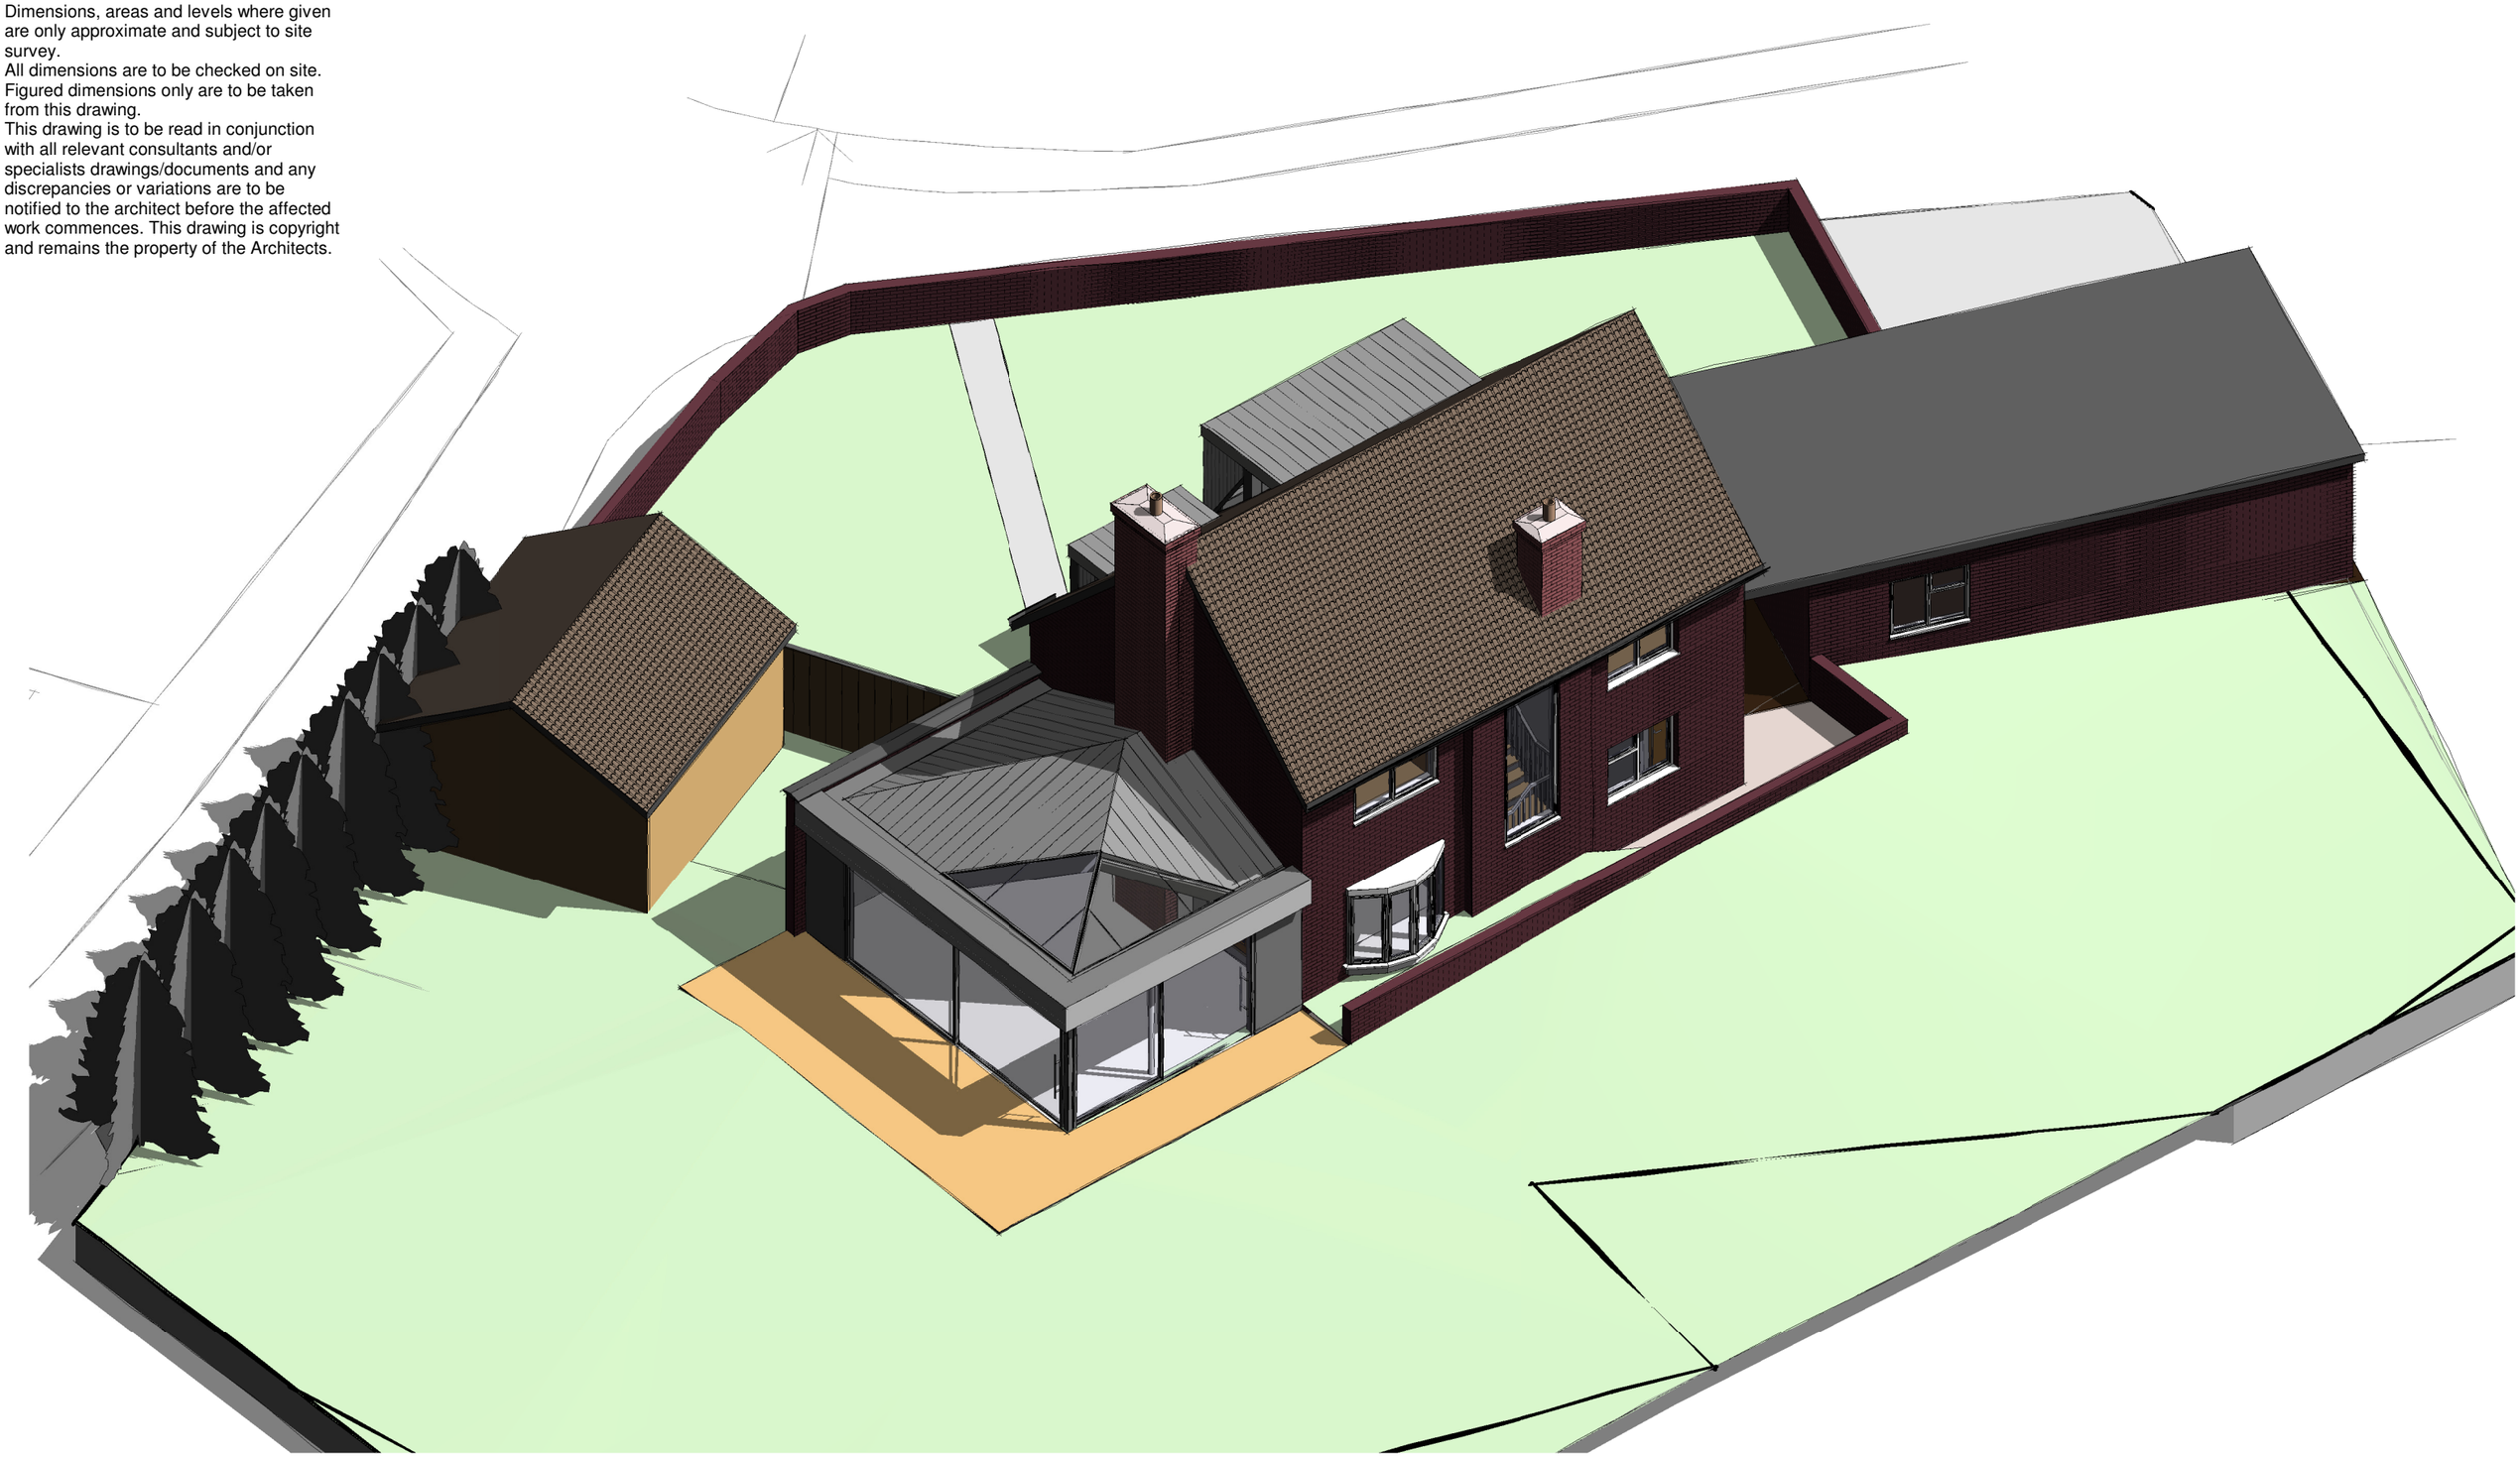

Client: Mr & Mrs Hinton

Project: Purwell Cottage,
Purwell Lane,
Hitchin,
SG4 0NF

Sheet name: Proposed 3d

Status: Planning

Project number: 18116

Sheet number: 1816-004 B

Drawn by: JR

Scale:

Date: April'18

Revision			
Revision Number	Revision Description	Revision Date	Issued by
A	Client alterations	13.04.18	
B	Landscaping	20.04.18	

telephone:07747105353
email:info@croearchitects.co.uk
web: www.croearchitects.co.uk

CROE ARCHITECTS
REGISTERED QUALIFIED ARCHITECTS / HERTFORDSHIRE