


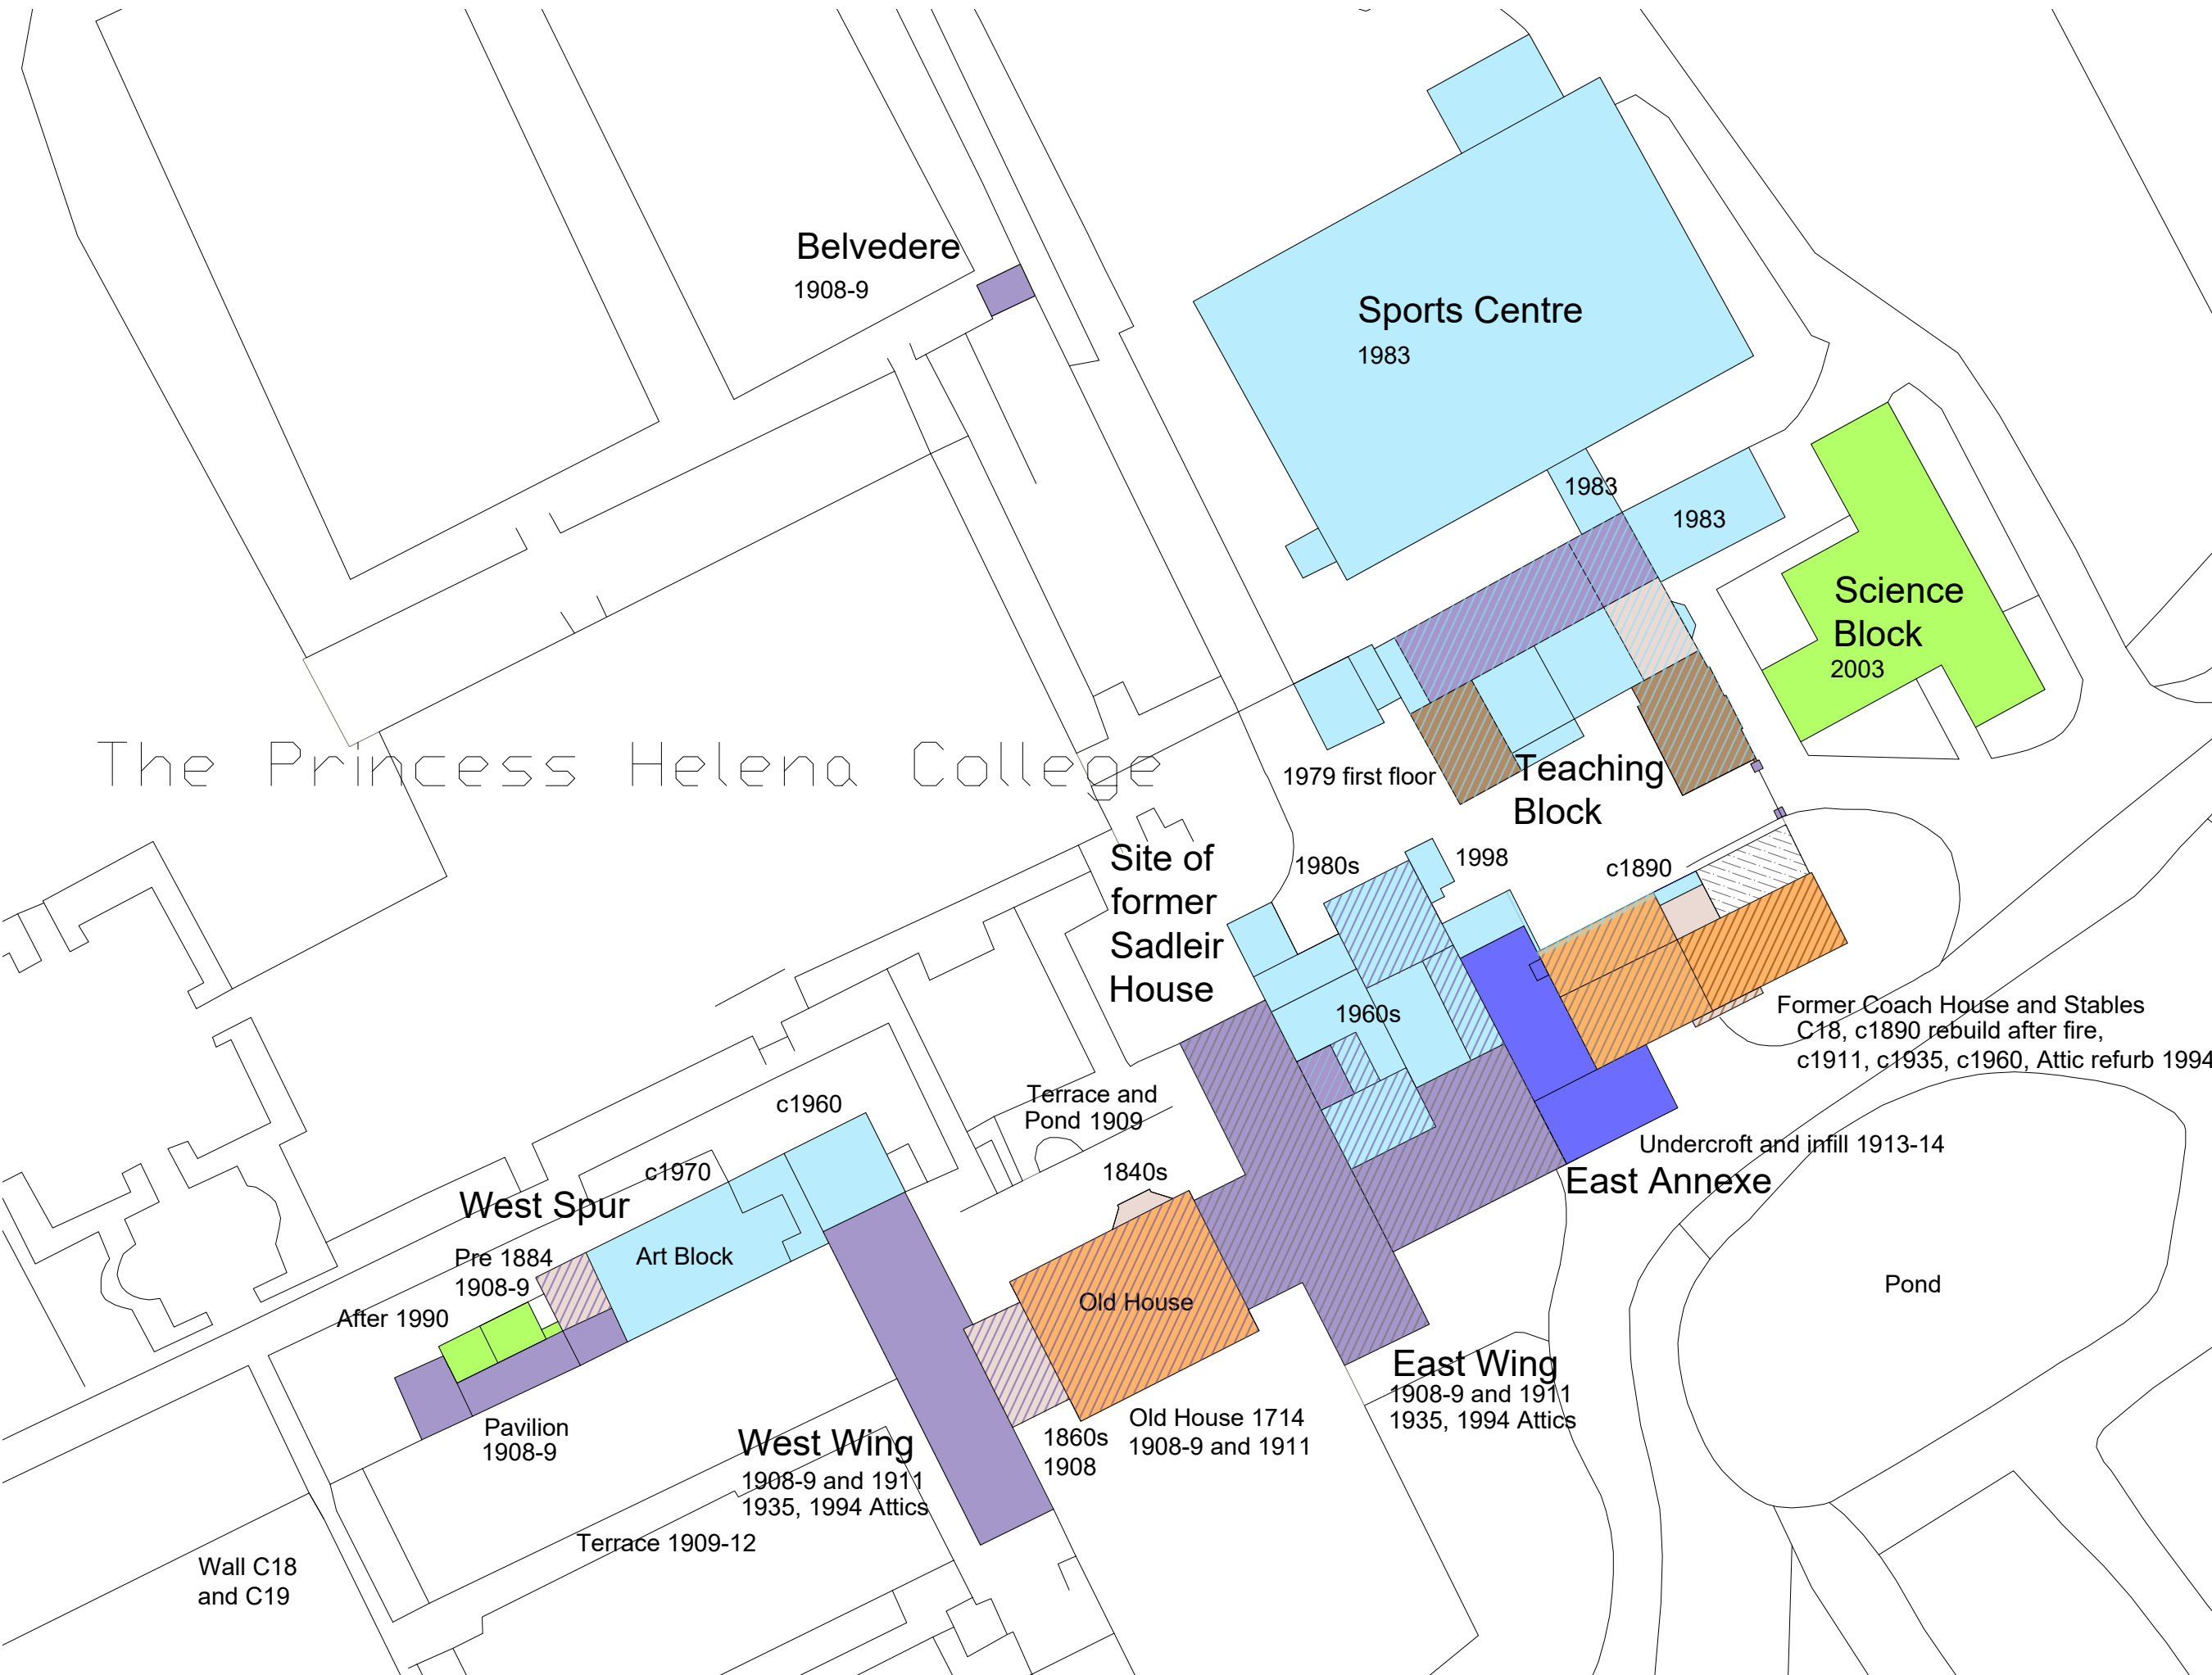

The Princess Helena College

1. This is a planning drawing and is intended for this use only; it must not be used for construction.
2. All dimensions are in MM and should be checked on site prior to commencement of work; do not scale off this drawing.
3. This drawing is to be read in conjunction with all other relevant information.
3.Discrepancies between drawings and information to be referred to Architect without delay.

DO NOT SUBSTITUTE ANY OF THE PRODUCTS OR MATERIALS.
DO NOT SCALE OFF THIS DRAWING

Key

- 18th Century
- 19th Century
- 1908-9 Lutyens
- 1911 Lutyens
- 1913-1914 Lutyens
- 1918-1935
- 1930s - 1960 Felix Lander
- Late 20th Century
- 21st Century
- indicates later phases in part of building
- Demolished since 1948

P03	KPT Planning Issue	07.07.24
P02	KPT Preliminary issue	01.07.24
P01	Preliminary issue	10.06.24
Revision	Description	Date

0m 20m

AY PILSBURY THOMAS ARCHITECTS

S-C-A-B-A-T-E

HONEYLANDS RADWINTER SAFFRON WALDEN ESSEX
CB10 2TJ 01799 599208 | info@kpt.co.uk | kpt.co.uk

Client
The Door UK Ltd

Project
**Temple Dinsley
Preston, Hitchin,
Hertfordshire, SG4 7RT**

Drawing title
**Phasing Main Building
Existing Block Plan**

Purpose of issue
Planning

Job no. Status Scale @ A3
641 S0 1:500

Checked by
ST

Date Revision
10.06.24 P03

Drawing number
641-KS-30-XX-DR-A-00002