


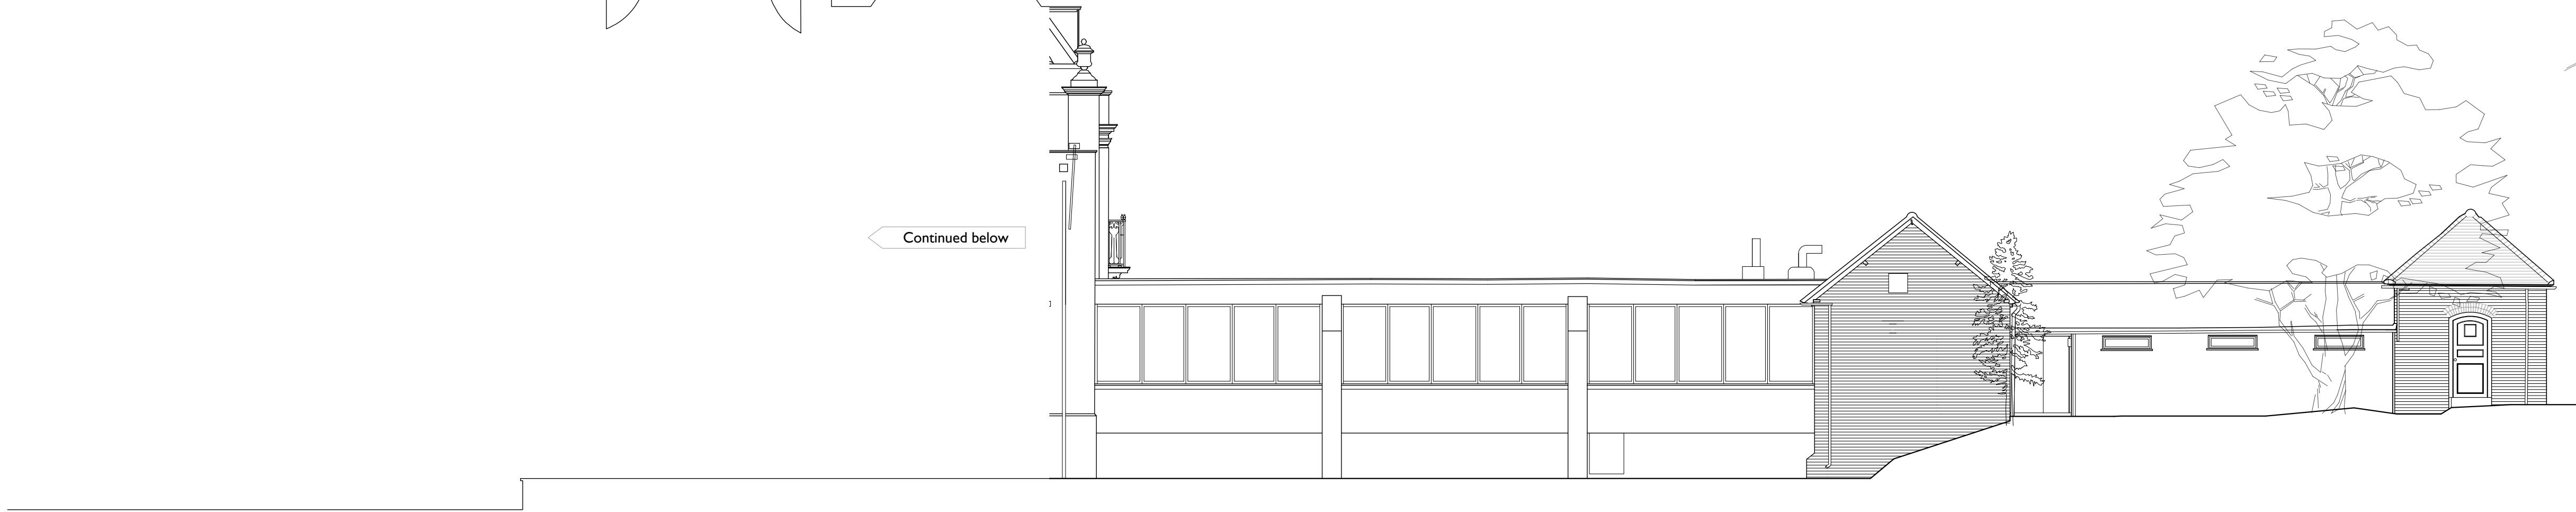

A Existing GA Elevations ~ 3A
02010



B Existing GA Elevations ~ 3B
02010



C Existing GA Elevations ~ 1A
02010



D Existing GA Elevations ~ 1B
02010

DO NOT SCALE OFF THIS DRAWING
DO NOT SUBSTITUTE ANY OF THE PRODUCTS
OR MATERIALS.

1. This is a planning drawing and is intended for this use only; it must not be used for construction.
2. All dimensions are in MM and should be checked on site prior to commencement of work; do not scale off this drawing.
3. This drawing is to be read in conjunction with all other relevant information.
3. Discrepancies between drawings and information to be referred to Architect without delay.

Please refer to the following documents:
641-KS-XX-XX-SH-A-90103 Materials as Existing and Proposed
641-KS-XX-XX-SH-A-90104 Temple Dinsley General Repair Notes Methodology



P03	KPT Planning Issue	10.07.24
P02	KPT Preliminary Issue	29.06.24
P01	Preliminary Issue	15.05.24
Revision	Description	Date



KAY PILSBURY THOMAS ARCHITECTS
STUDIO C ABA LTD
HONEYLANDS RADWINTER SAFFRON WALDEN ESSEX
CB10 2TJ | 01799 599208 | info@kpt.co.uk | kpt.co.uk

Client
The Door UK Ltd

Project
**Temple Dinsley
Preston, Hitchin,
Hertfordshire, SG4 7RT**

Drawing title
**Existing GA Elevations:
Main Building ~ 1 & 3**

Purpose of issue
Planning

Job no. Status Scale @ A0
641 S0 1:100

Checked by
ST

Date Revision
15.05.24 P03

Drawing number
641-KS-04-MB-DR-A-02001