




NATIONAL
MAP CENTRE



BLOCK PLAN

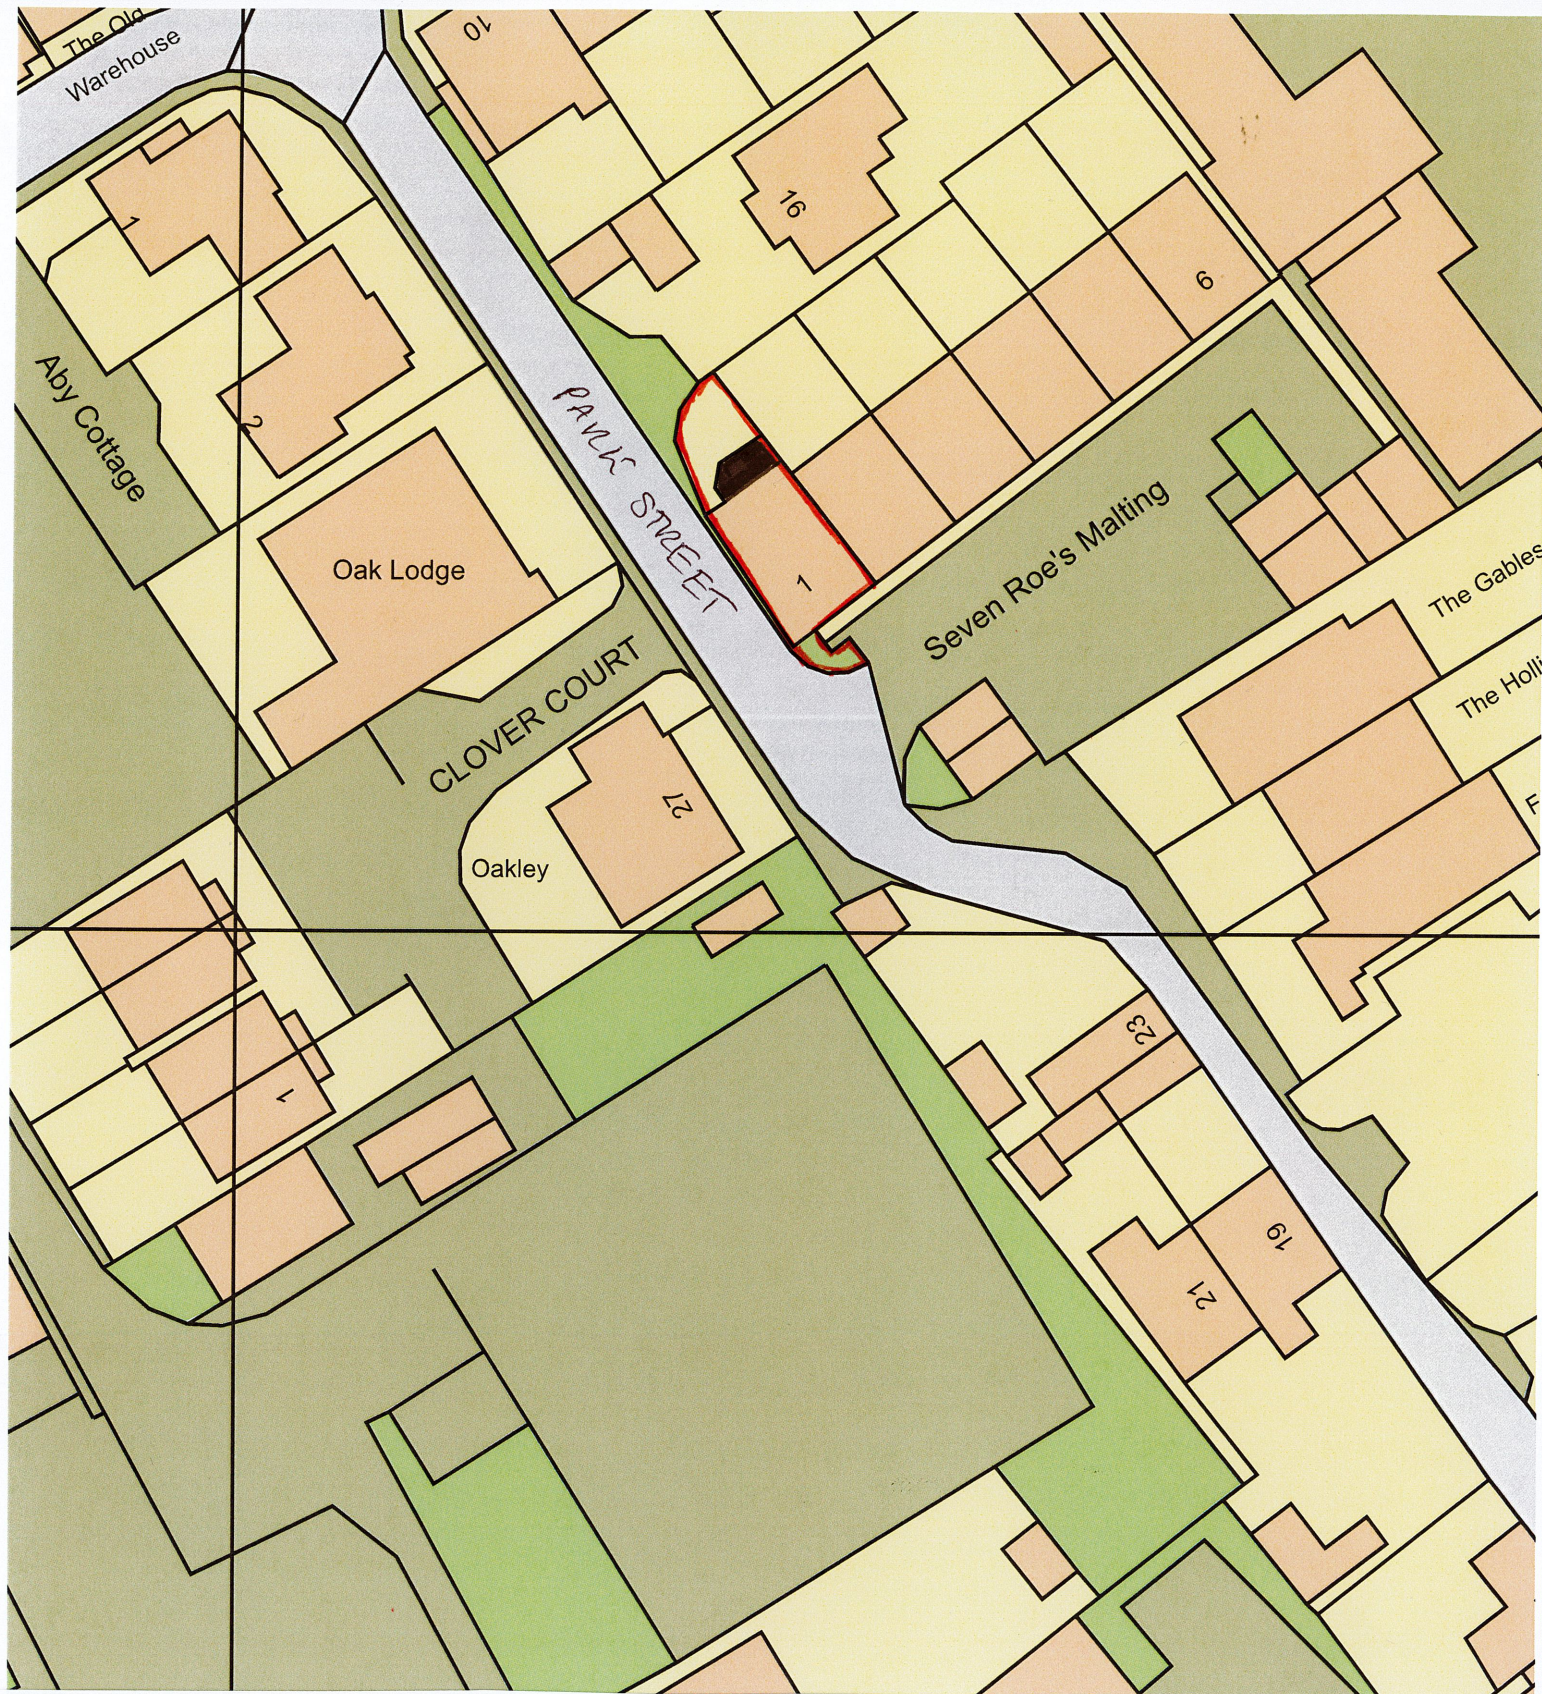

Os Licence number AC0000814278
Our Reference 9001676

SCALE 1:500

30

METRES

Site Address

1 SEVEN ROE'S MALTING
PARK STREET
BALDOCK
SG7