


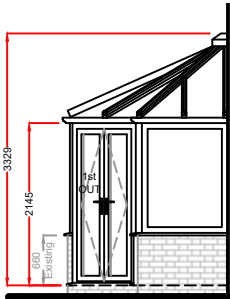

Right Hand side Elevation

Product Specification:
Roof:
Roof Type: **Aluminium Rafter with PVCu Capping**
Roof Glazing: **Solarroof Glass**
Obscure Glass: **N/A**
Roof external colour: **WHITE**
Roof Internal colour: **WHITE**

Frames/Doors:
Frame type: **High Impact PVCu Mainframe**
External Colour : **WHITE**
Internal Colour : **WHITE**



Conservatory Full Side Elevation

Rev.	Date	Description	Initials



TELEPHONE: 0800 093 3015

V04 September 2024

Drawing title: **Proposed Side Elevations**

Contract No. : **900-16762**


Page 4 of 4

Proposed: **PVCu Conservatory**
At: **1 SEVEN ROES MALTING**
PARK ST.
BALDOCK
HERTFORDSHIRE. SG7 6YJ

Drawers initials: **SDr**

Scale : **1:100**

Date: **18/07/25**

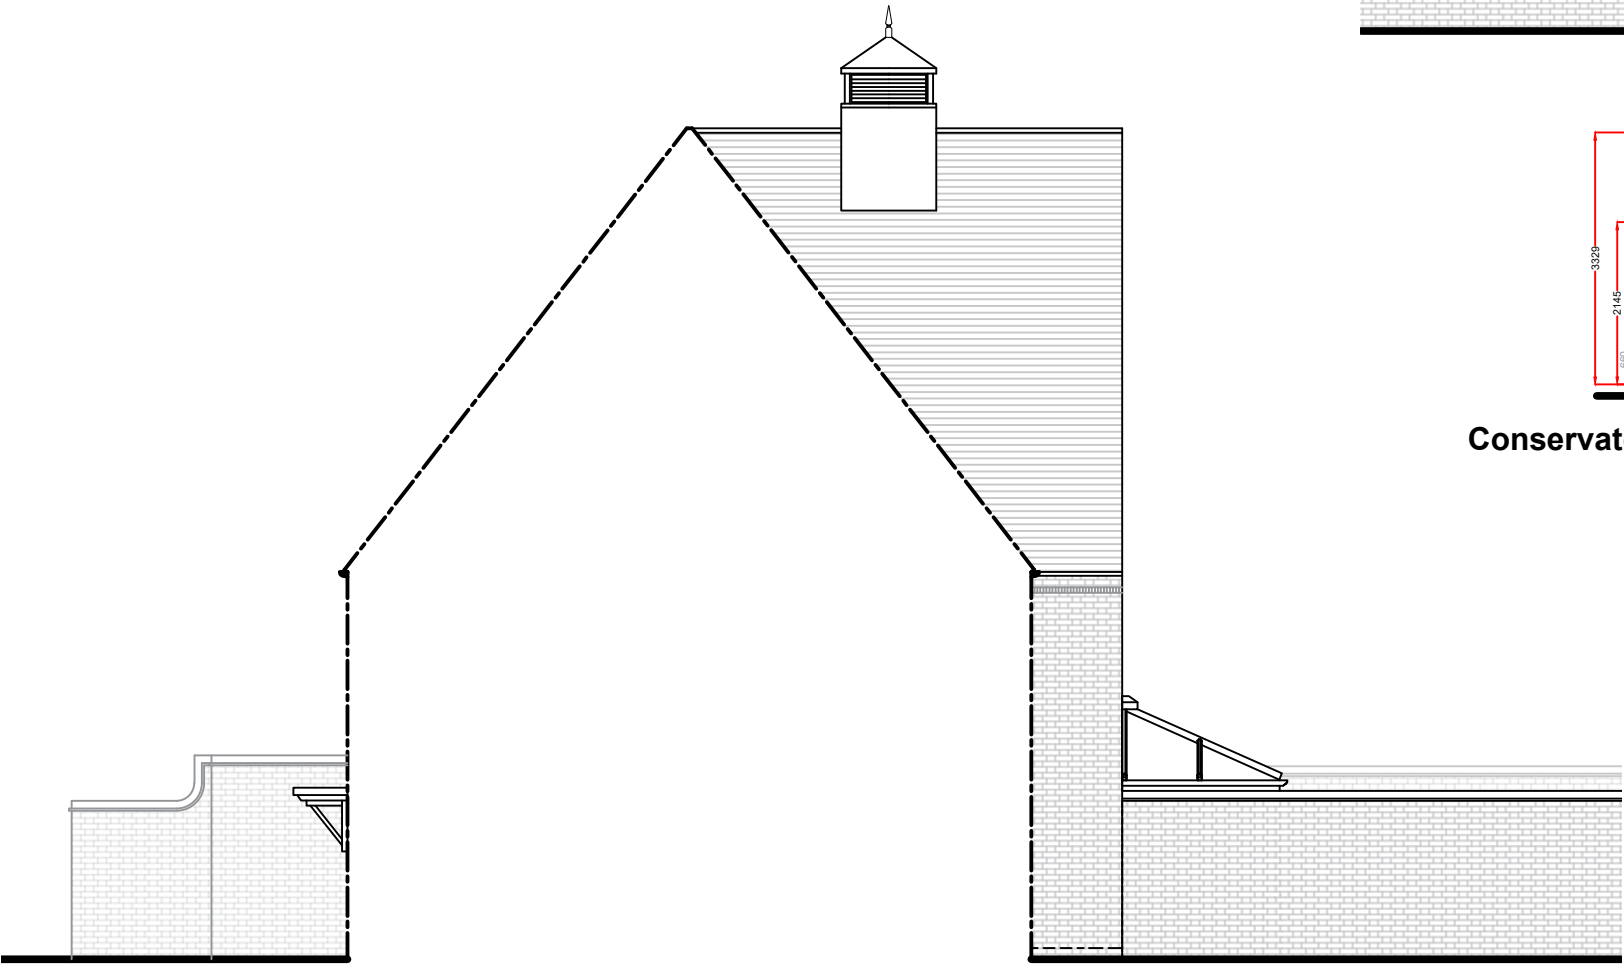

Left Hand side Elevation

Existing base:
As all building works are not included within our contract Anglian Home Improvements do not accept any further responsibility and do not provide additional guarantee of the existing base beyond that of the existing guarantee under a separate contract. The company's responsibilities are therefore limited to supplying and installing the Living space in accordance with these plans in this instance.

Notes:
All glazing to be toughened glass.
90° restrictors to door.
Existing physical barrier to remain
These drawings are the property of Anglian Home Improvements and must not be used, distributed, loaned or copied without the express permission of Anglian Home Improvements.
All dimensions are in millimetres (mm) unless noted otherwise.
Do not use for base laying purposes
Produced on A3 paper

