



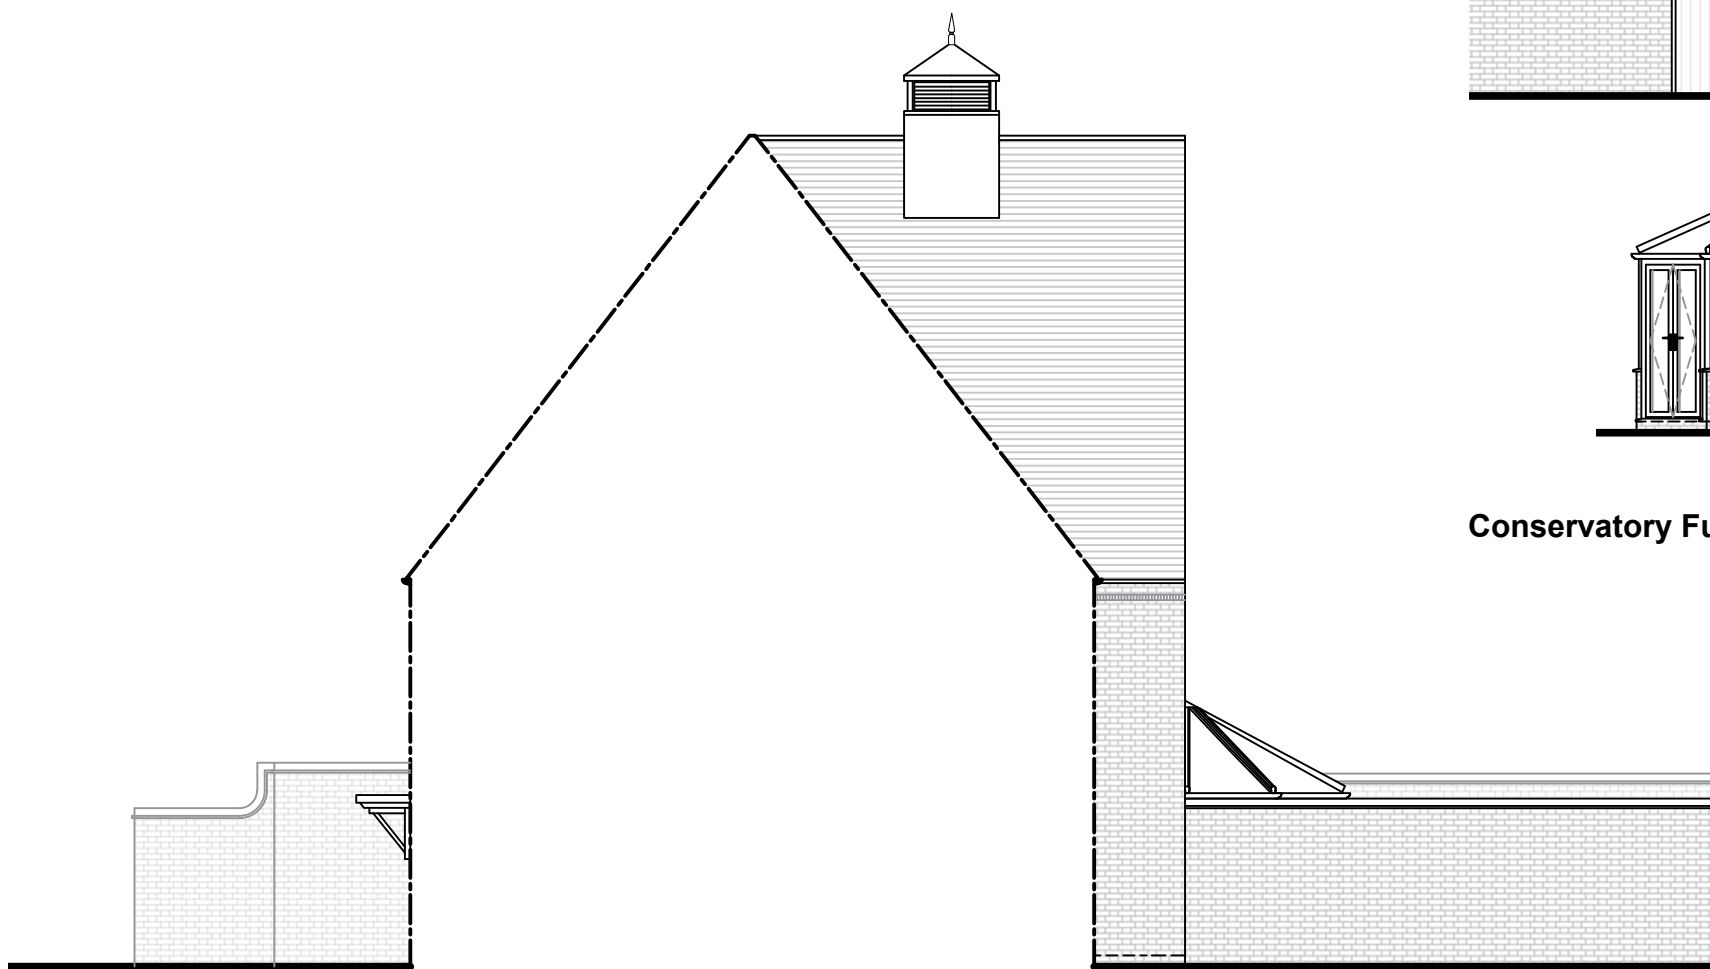

Left Hand side Elevation



Right Hand side Elevation

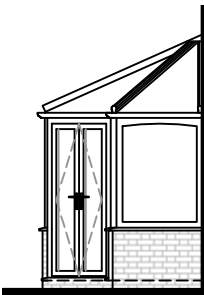

Conservatory Full Side Elevation

Notes:
These drawings are the property of Anglian Home Improvements and must not be used, distributed, loaned or copied without the express permission of Anglian Home Improvements.
All dimensions are in millimetres (mm) unless noted otherwise.
Do not use for base laying purposes
Produced on A3 paper

Rev.	Date	Description	Initials
Anglian Home Improvements V04 September 2024			
Drawing title: Existing Side Elevations			
CONTRACT No. : 900-16762		Page 2 of 4	
Proposed: PVCu Conservatory at: 1 SEVEN ROES MALTING PARK ST. BALDOCK HERTFORDSHIRE. SG7 6YJ			
Drawers initials: SDr		Scale : 1:100	Date: 18/07/25

