


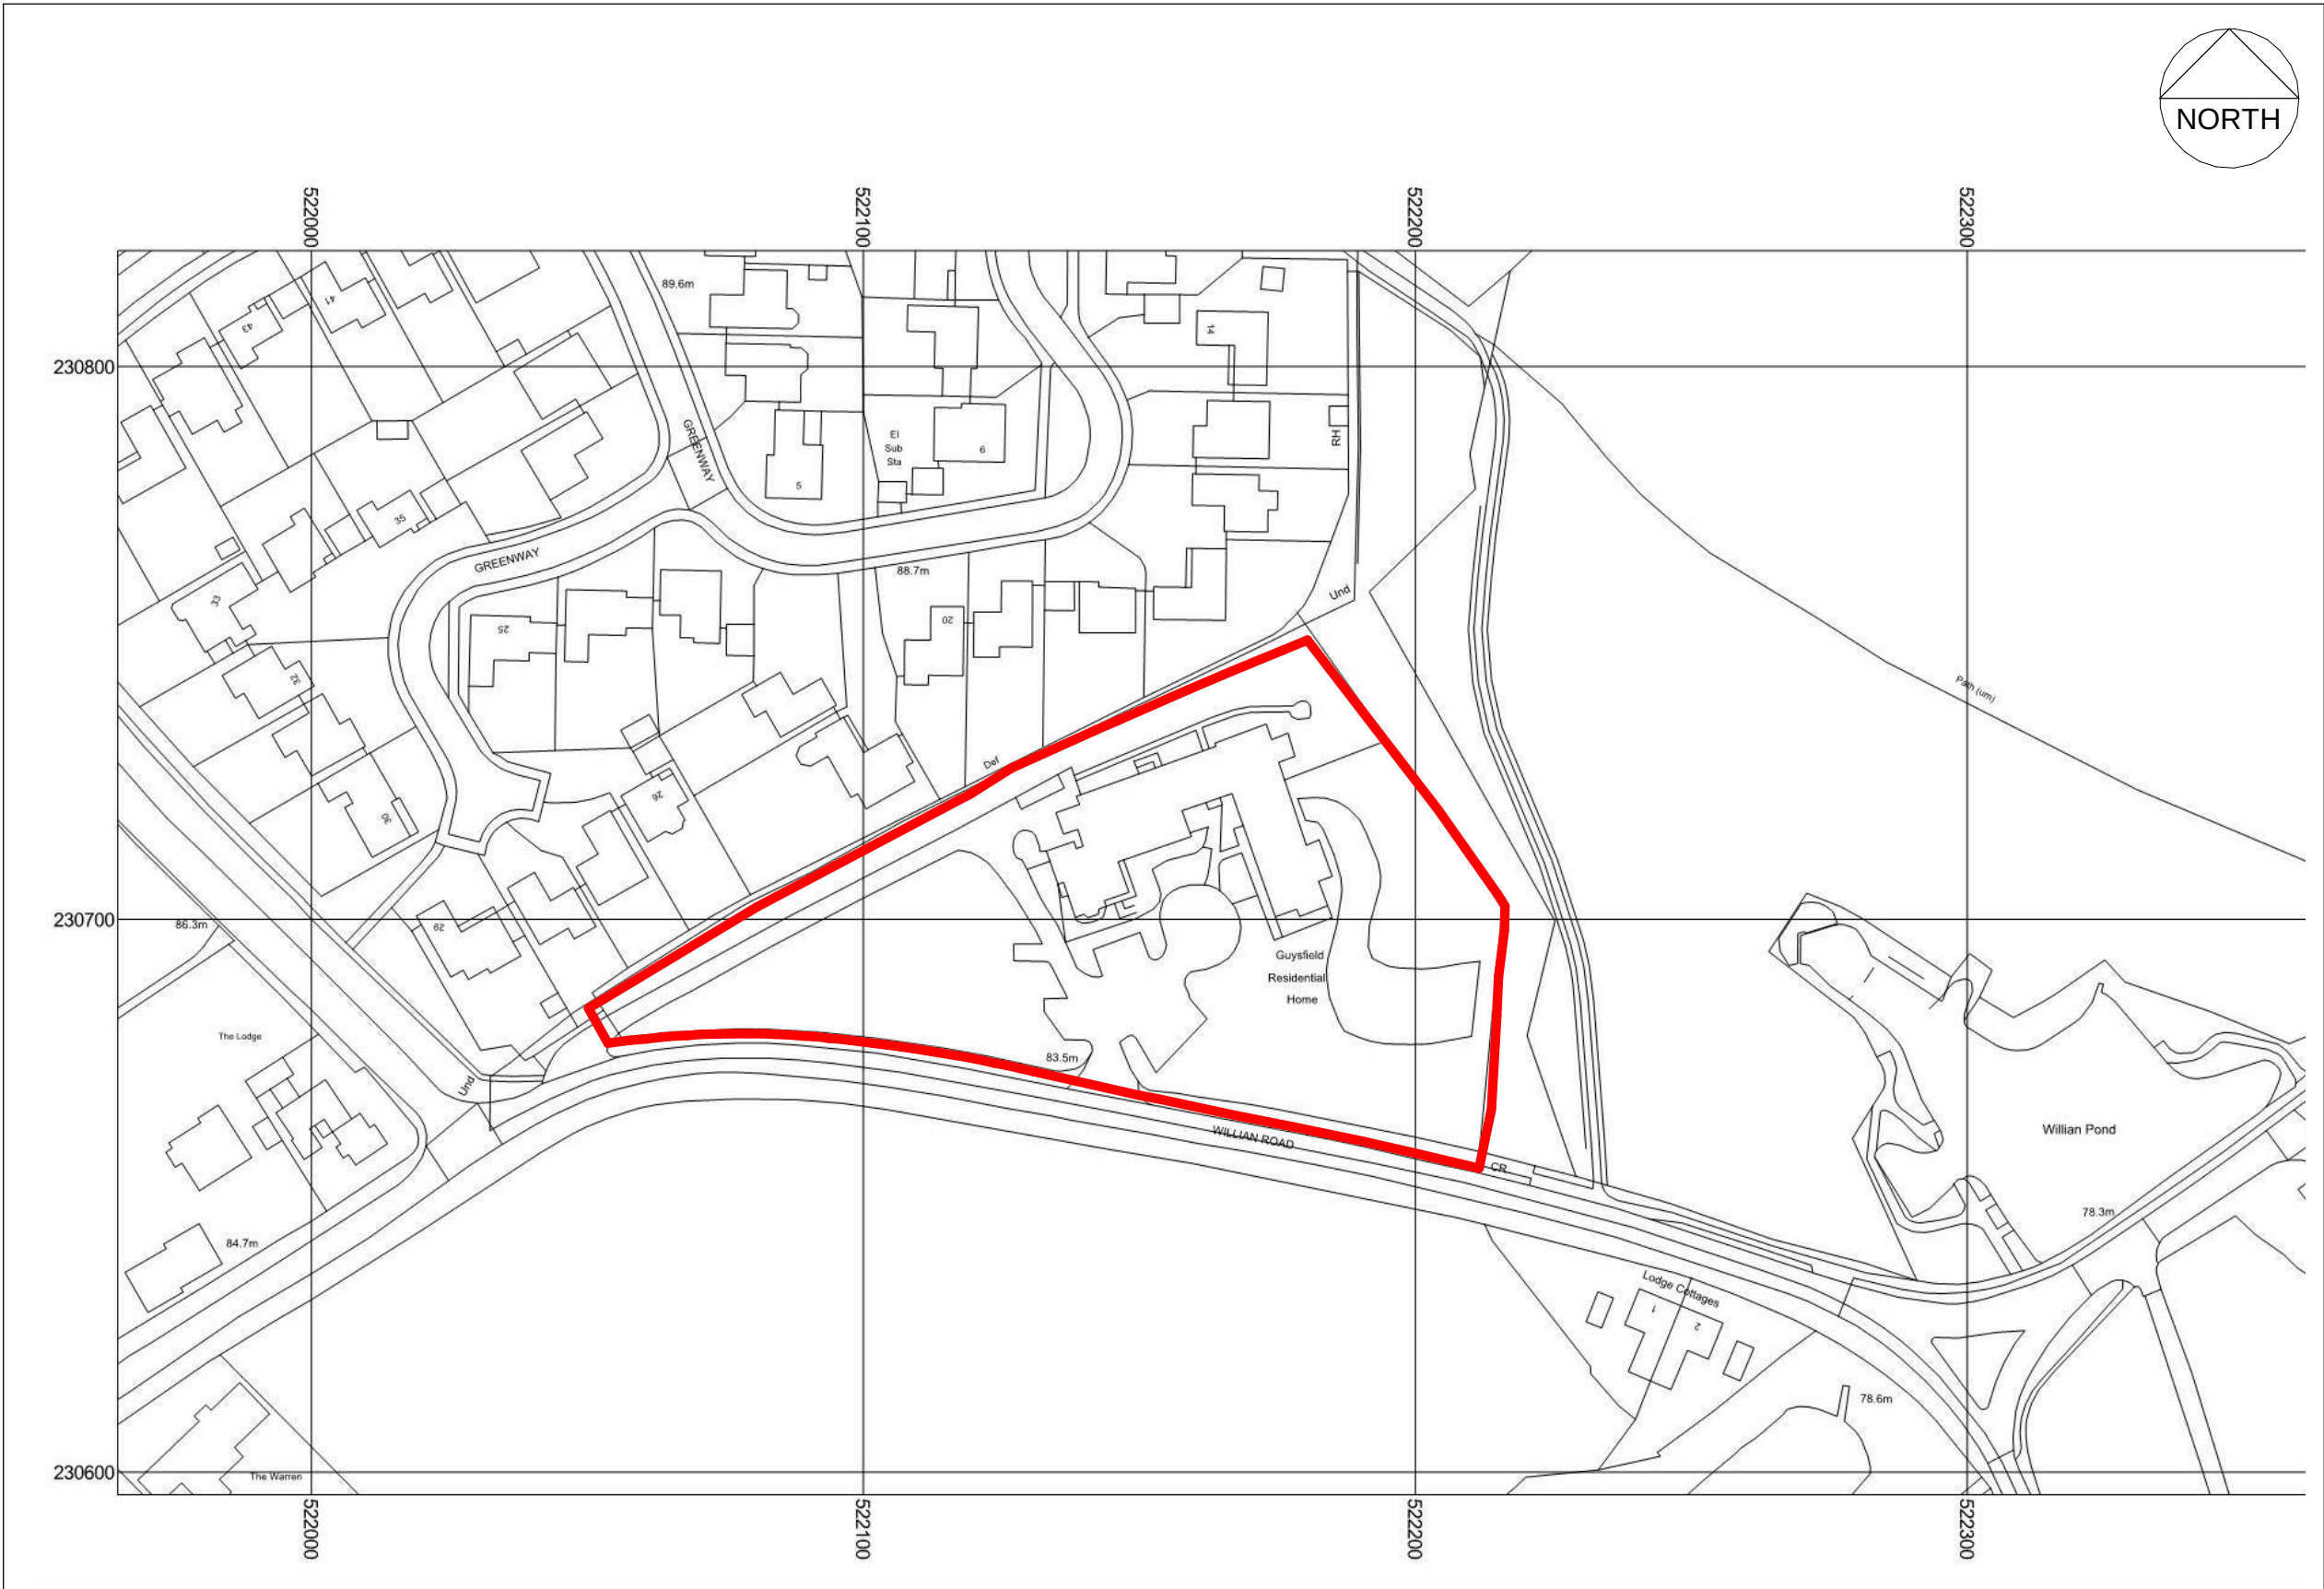



Supplied By: Oliver and Robb



License number: 100031961

Produced: 10/05/2020

Serial number: 2228310

Scale: 1:1250

4870 - Guysfield, Willian Road, Willian

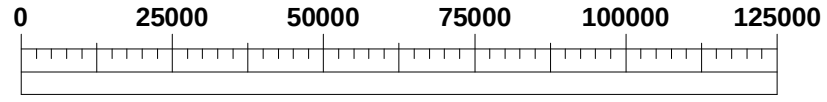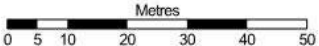

Scale Bar @ 1:1250 (mm)

© Crown copyright and database rights 2020. OS 100031961

HEALTH AND SAFETY RISK ASSESSMENT CONSEQUENCE TABLE

Likelihood	Almost Certain	5	Consequences				
			1 Insignificant	2 Minor	3 Moderate	4 Major	5 Catastrophic
Likely	4	4	8	12	16	20	
Possible	3	3	6	9	12	15	
Unlikely	2	2	4	6	8	10	
Rare	1	1	2	3	4	5	

C	General update for Detailed Planning Submission	GDC	30/10/24
B	Updated to 'Planning' Status	AN	05/06/24
A	General update for 'Pre-Application Advice' submission.	GDC	27/09/23

Rev	Description	Auth	Date
REVISION			

STAMP

PROJECT STATUS
Developed Design

DRAWING TITLE
Location Plan

PROJECT
Guysfield Care Home at Willian Road, Willian, Letchworth for Caring Homes Group Ltd

DATE CREATED 30/07/21	DESIGNER GDC	SCALE @ A3 As indicated
--------------------------	-----------------	----------------------------

ORIGINATOR PROJECT NUMBER
4870

ISO DOCUMENT REF.
4870-ORA-ZZ-XX-DR-A-31001

REV
C



A: Pitreavie Drive, Dunfermline, KY11 8UH
T: 01383 621621
W: oliverandrobb.co.uk

Members:
David M Tibbs Gary D Caudrey Graeme S Gallagher