



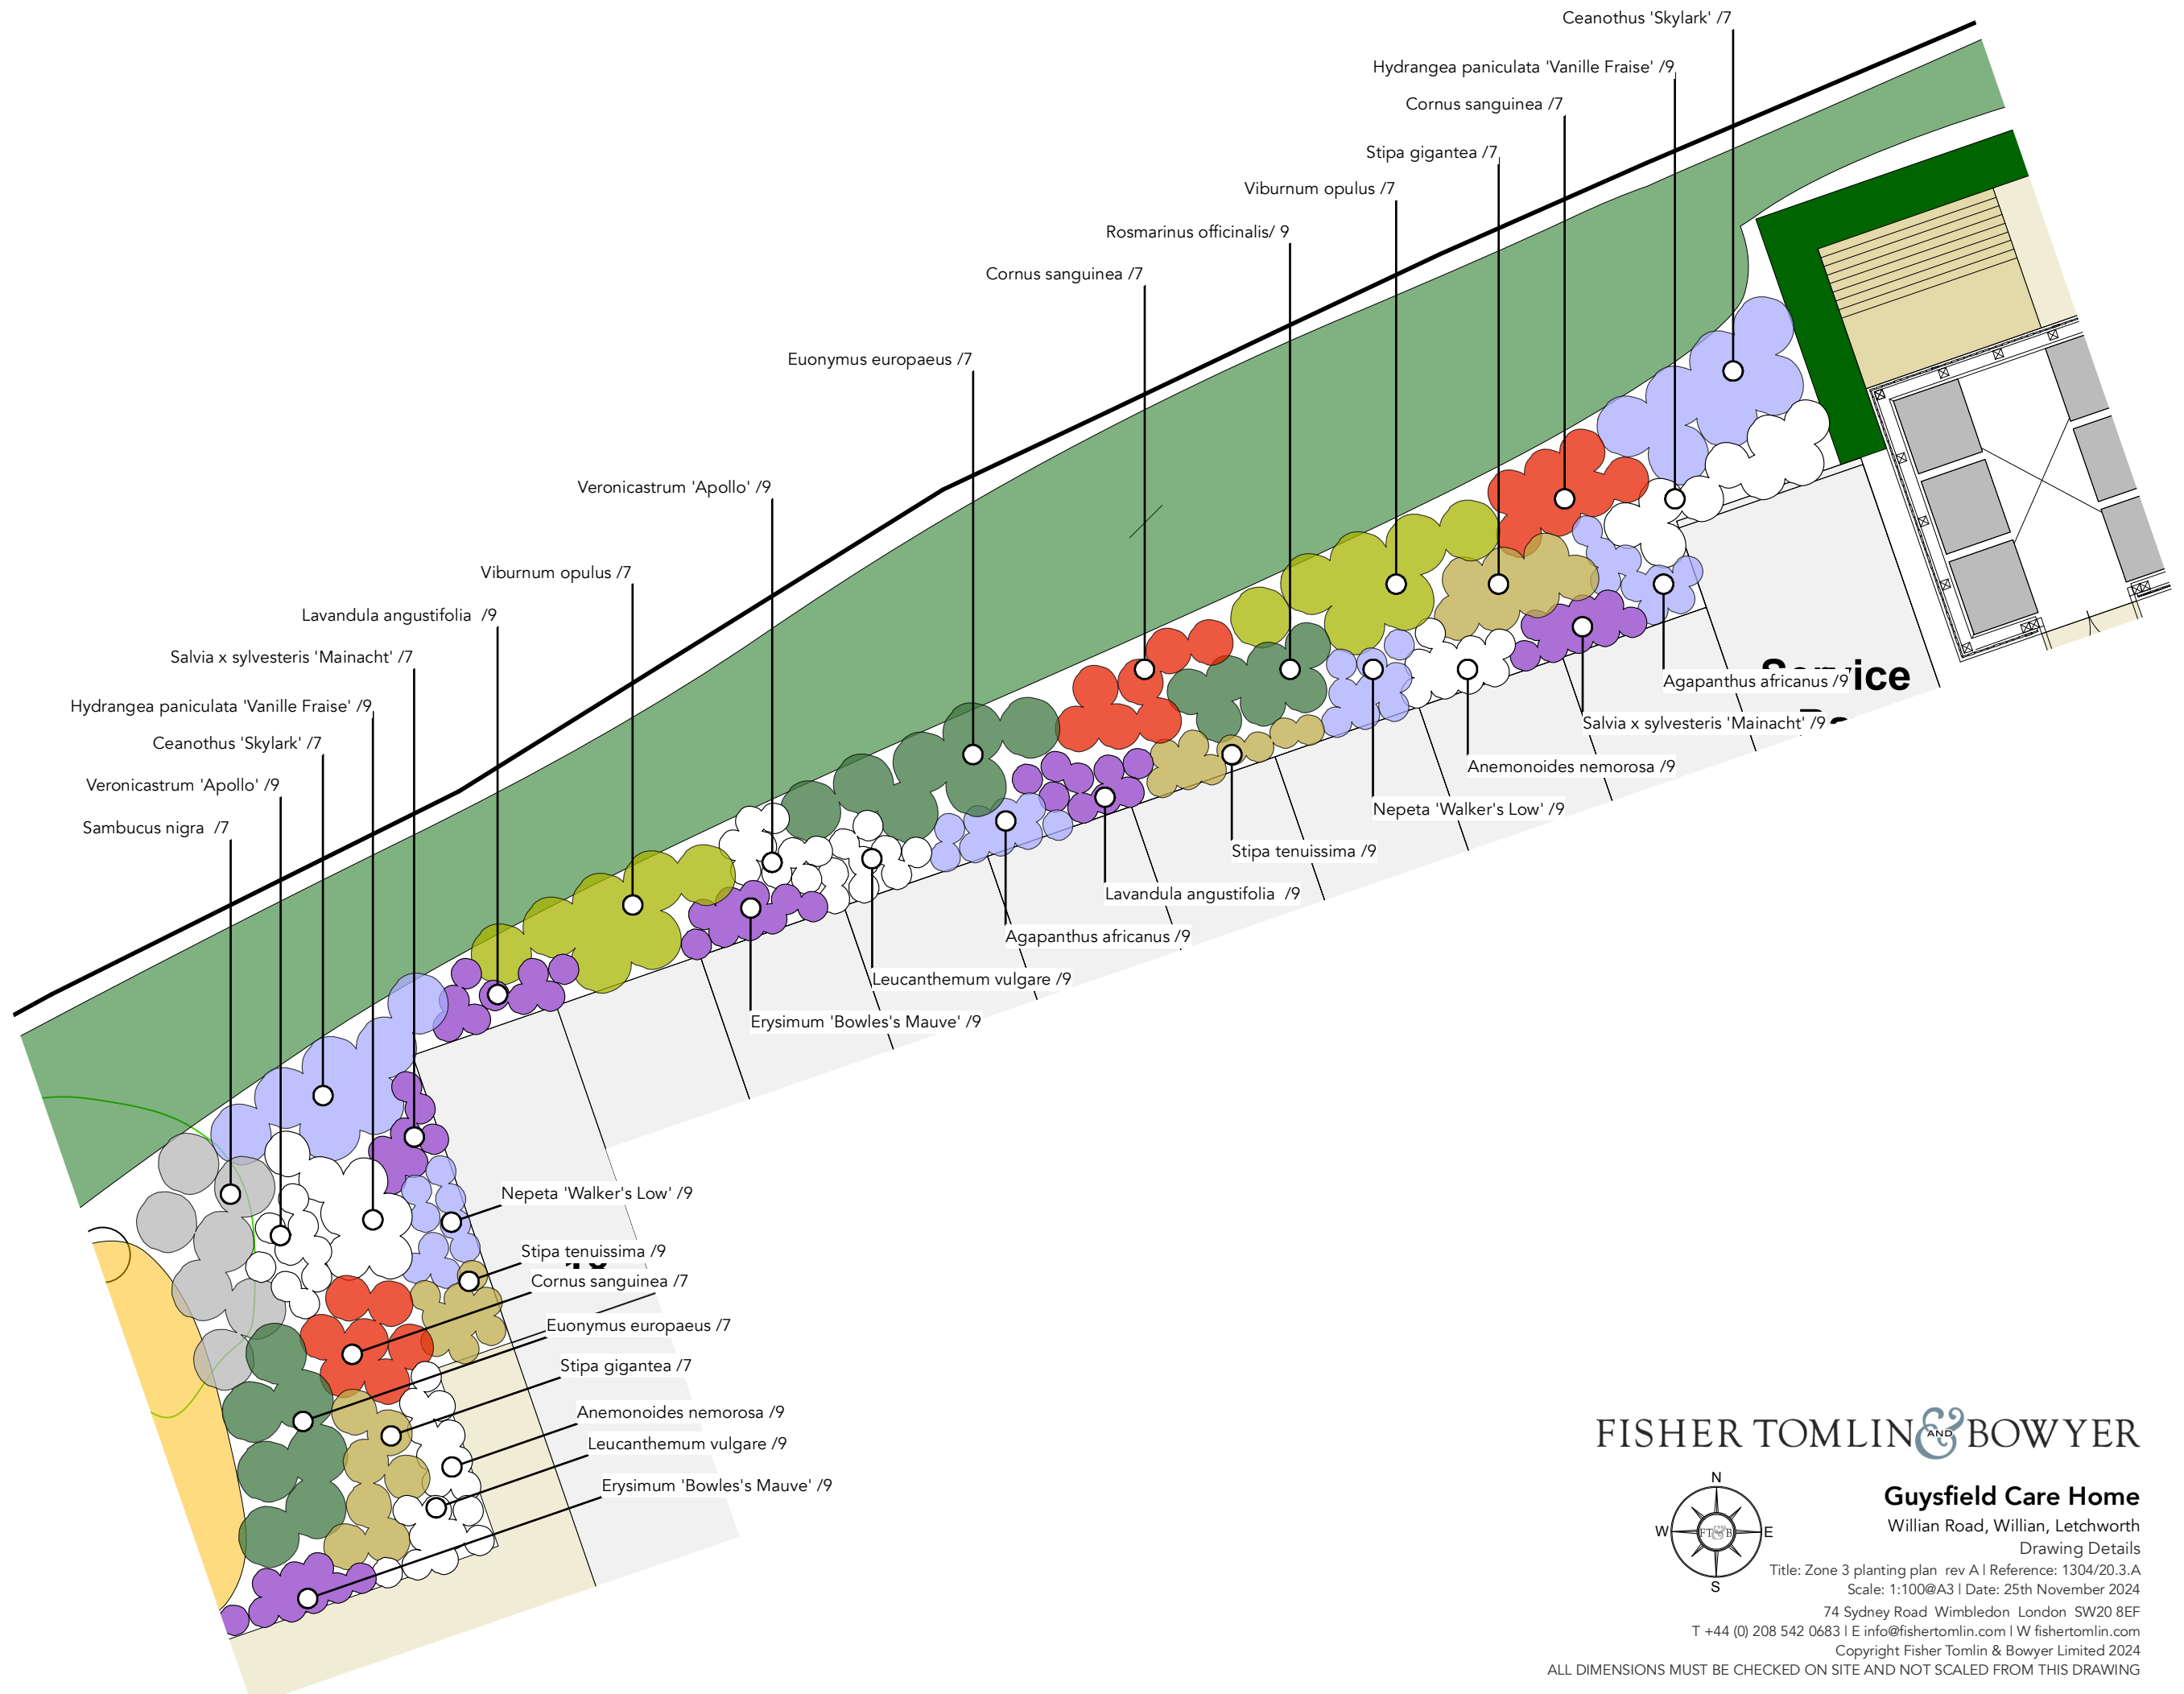

FISHER TOMLIN AND BOWYER

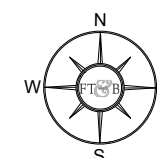

Guysfield Care Home

Willian Road, Willian, Letchworth
Drawing Details

Title: Zone 3 planting plan rev A | Reference: 1304/20.3.A

Scale: 1:100@A3 | Date: 25th November 2024

74 Sydney Road Wimbledon London SW20 8EF

T +44 (0) 208 542 0683 | E info@fishertomlin.com | W fishertomlin.com

Copyright Fisher Tomlin & Bowyer Limited 2024

ALL DIMENSIONS MUST BE CHECKED ON SITE AND NOT SCALED FROM THIS DRAWING