


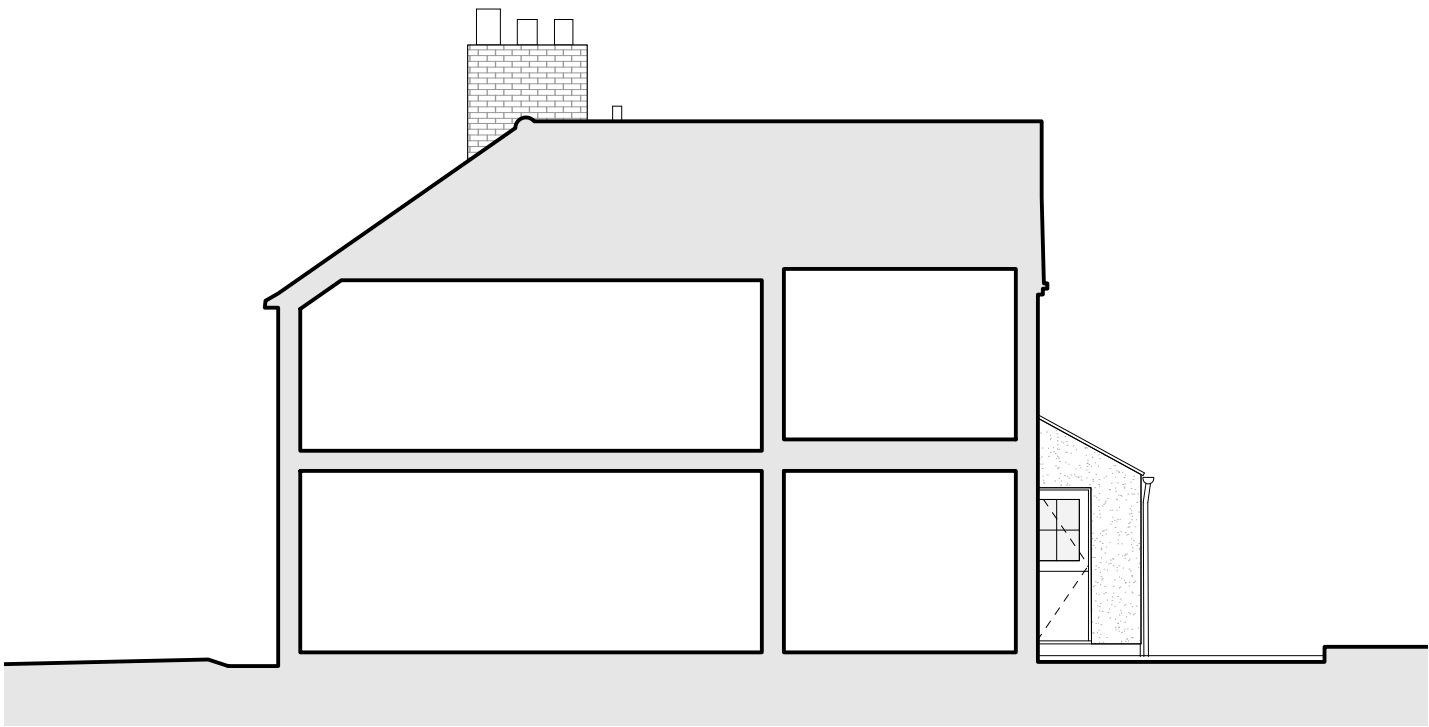

Existing Section
1:100



Proposed Section
1:100

© 2025 Hunter Devine Architects
All dimensions to be checked on site. Report any discrepancies to architect. Issued for RIBA Stage 3 Planning purposes only. Not for building regulations, tender, CDM, or construction.

- KEY**
1. New external wall - timber clad to match existing house.
 2. New external wall - rendered to match existing house.
 3. New corner sliding doors to garden - powder coated aluminium.
 4. New side window to family bathroom to provide natural light and ventilation.

P1	10.11.2025	PLANNING ISSUE	HD
Rev	Date	Amendments	Check

PLANNING ISSUE			
JOB TITLE WINDRUSH, RABLEY HEATH			
DRAWING TITLE SECTIONS		DWG NO. POB	
SCALE 1:100 @ A3		JOB NO. 716	

HUNTER DEVINE
ARCHITECTS

hello@hunterdevinearchitects.com

